

PROPOSED WALL SIGN



APPROXIMATE SCALE: 1/8"=1'-0"

MSI TO REMOVE AND DISPOSE OF EXISTING WALL SIGN, SEAL HOLES WITH CLEAR SILICONE (ANY FURTHER REPAIR BY OTHERS) AND INSTALL NEW DOGTOPIA WALL SIGN AS SHOWN ABOVE

CODE NOTES:
1 PER BUSINESS
WALL SIGN NTE 15% OF FACADE AREA
NTE 120 SF IN ANY CASE
MAX 12" PROJECTION
MEASURE SF BY SINGLE RECTANGLE
WALL= 60'x 28' = 1,680 SF TOTAL WALL AREA
1,680 SF x 0.15 = 252 SF



EXISTING CONDITION



ARTWORK EXCLUSIVE PROPERTY OF

SINCE 1917

MANDEVILLE SIGN
making your mark.

876 GEORGE WASHINGTON HIGHWAY
LINCOLN, RI 02865-4255

401-334-9100 401-334-7799
PHONE FAX

WEB www.mandevillesign.com

APPROVALS

Signatures Required Before Release to Production

Engineering	
BY	DATE
Sales	
BY	DATE
Estimating	
BY	DATE
Production	
BY	DATE
Quality Control	
BY	DATE

VM PRODUCT NUMBER(S)

REVISIONS

NO.	BY	DESCRIPTION	DATE
1			
2			
3			
4			
5			
6			
7			
8			
9			
10			
11			
12			

CLIENT

DOGTOPIA

STORE NUMBER

235 PROSPECT AVE.
WEST ORANGE, NJ 07052
LOCATION

WORK ORDER NUMBER(S)


PROJECT MANAGER **TOM MANDEVILLE**

CHECKED BY DATE DTM 7/9/2022
ARTIST DATE

.1

DRAWING NAME

WALL SIGN

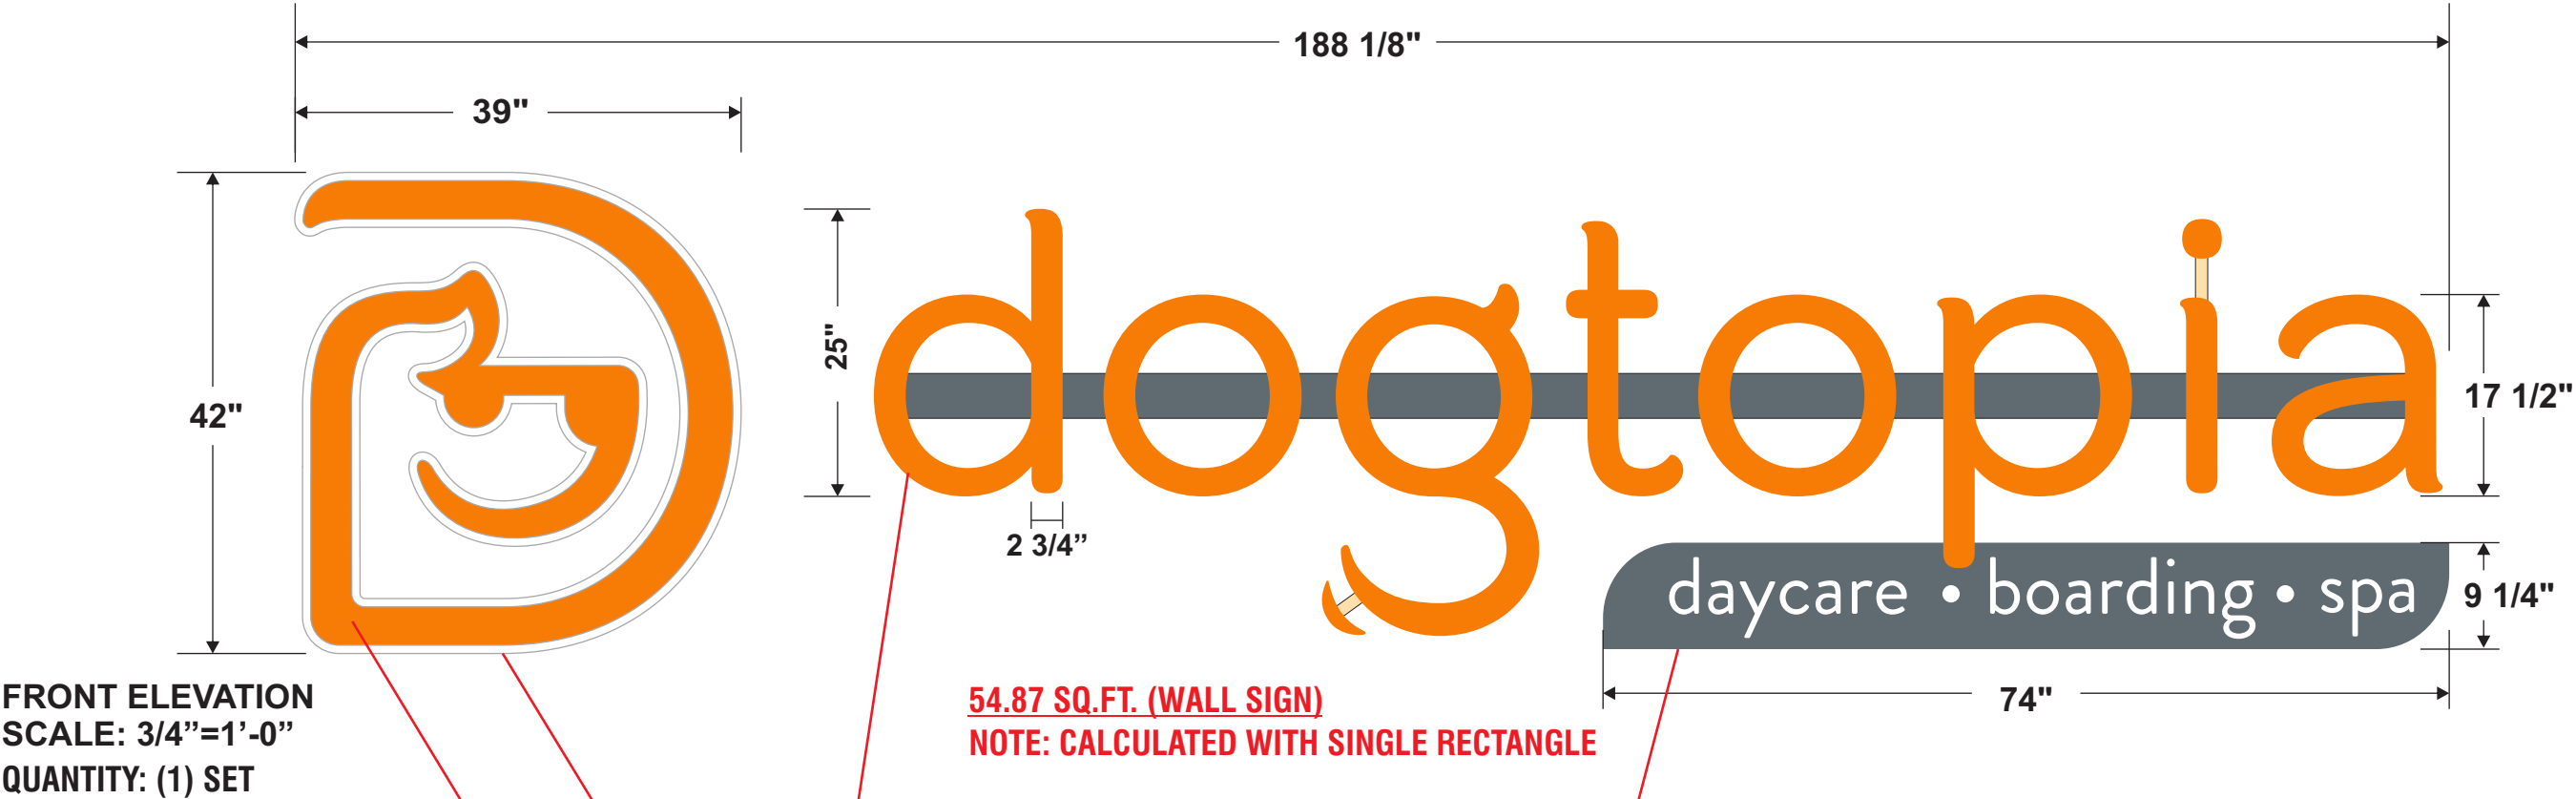

- 5" DEEP FRONT-LIT CHANNEL LETTERS "dogtopia" MOUNTED TO SIGNCOMP 5" NARROW CHANNEL LETTER RACEWAY, PAINTED TO MATCH WALL (**VERIFY PMS COLOR MATCH AT FIELD SURVEY**), RETURNS PAINTED TO MATCH PMS 431 C (GRAY) SATIN SHEEN, WHITE LED ILLUMINATION & **REMOTE P.S.**
- 2" DEEP x 1 1/2" PROJECTION (FROM WALL) HALO-LIT REVERSE CHANNEL LETTERS CONSTRUCTION FOR THE WHITE BACKGROUND OUTER SHAPE OF THE "D" LOGO WITH MAP SATIN WHITE FACE. RETURNS PAINTED TO MATCH PMS 431 C (GRAY) SATIN SHEEN WHITE 5000K LED ILLUMINATION & **REMOTE P.S.**
- 0.125" THICK ALUMINUM FLAT CUT OUT LOGO (PAINTED TO MATCH PMS 151 C ORANGE SATIN SHEEN) MOUNTED TO CLEAR ACRYLIC PUSH THRU FOR FAUX HALO-LIGHTING, **REMOTE P.S.**

NON-ILLUMINATED "DAYCARE - BOARDING - SPA" PANEL
1/2" THICK WHITE SEAMLESS ACRYLIC , MASKED AND PAINTED TO MATCH
PMS 431 C (GRAY), SET UP FOR STUD MOUNTING FLUSH TO EXTERIOR WALL
WITH SILICONE ADHESIVE.



ARTWORK EXCLUSIVE PROPERTY OF

SINCE 1917

MANDEVILLE SIGN

making your mark.

676 GEORGE WASHINGTON HIGHWAY
LINCOLN, RI 02865-4255

401-334-9100 401-334-7799
PHONE FAX

WEB www.mandevillesign.com

APPROVALS	
Signatures Required Before Release to Production	
Engineering	
BY	DATE
Sales	
BY	DATE
Estimating	
BY	DATE
Production	
BY	DATE
Quality Control	
BY	DATE

VM PRODUCT NUMBER(S)

REVISIONS			
NO.	BY	DESCRIPTION	DATE
1			
2			
3			
4			
5			
6			
7			
8			
9			
10			
11			
12			

CLIENT

DOGTOPIA

STORE NUMBER

235 PROSPECT AVE.
WEST ORANGE, NJ 07052

LOCATION

WORK ORDER NUMBER(S)

PROJECT MANAGER TOM MANDEVILLE


CHECKED BY	DATE	DTM	7/9/2022
		ARTIST	DATE

.2


DRAWING NAME

FRONT-LIT CHANNEL LETTERS “dogtopia”

- DETAILS:
- FRONT-LIT CHANNEL LETTERS SET “DOGTOPIA” ON SIGNCOMP 5” NARROW CHANNEL LETTER RACEWAY
 - #7328 WHITE ACRYLIC FACES WITH 1ST SURFACE APPLIED #230-84 TRANSLUCENT TANGERINE VINYL
 - 1” TRIM CAP #2119 ORANGE
 - 5” DEEP .040” ALUM. LETTER RETURNS PAINTED TO MATCH PMS 431 C (GRAY)
 - REMOTE POWER SUPPLIES BOX AND DISCONNECT
 - 5000K - 5500K WHITE LED ILLUMINATION
 - VERIFY WIRE WHIP LENGTH AT FIELD SURVEY
 - NON-ILLUMINATED “DAYCARE - BOARDING - SPA” PANEL 1/2” THICK WHITE SEAMLESS ACRYLIC , MASKED AND PAINTED TO MATCH PMS 431 C (GRAY), SET UP FOR STUD MOUNTING FLUSH TO EXTERIOR WALL WITH SILICONE ADHESIVE.

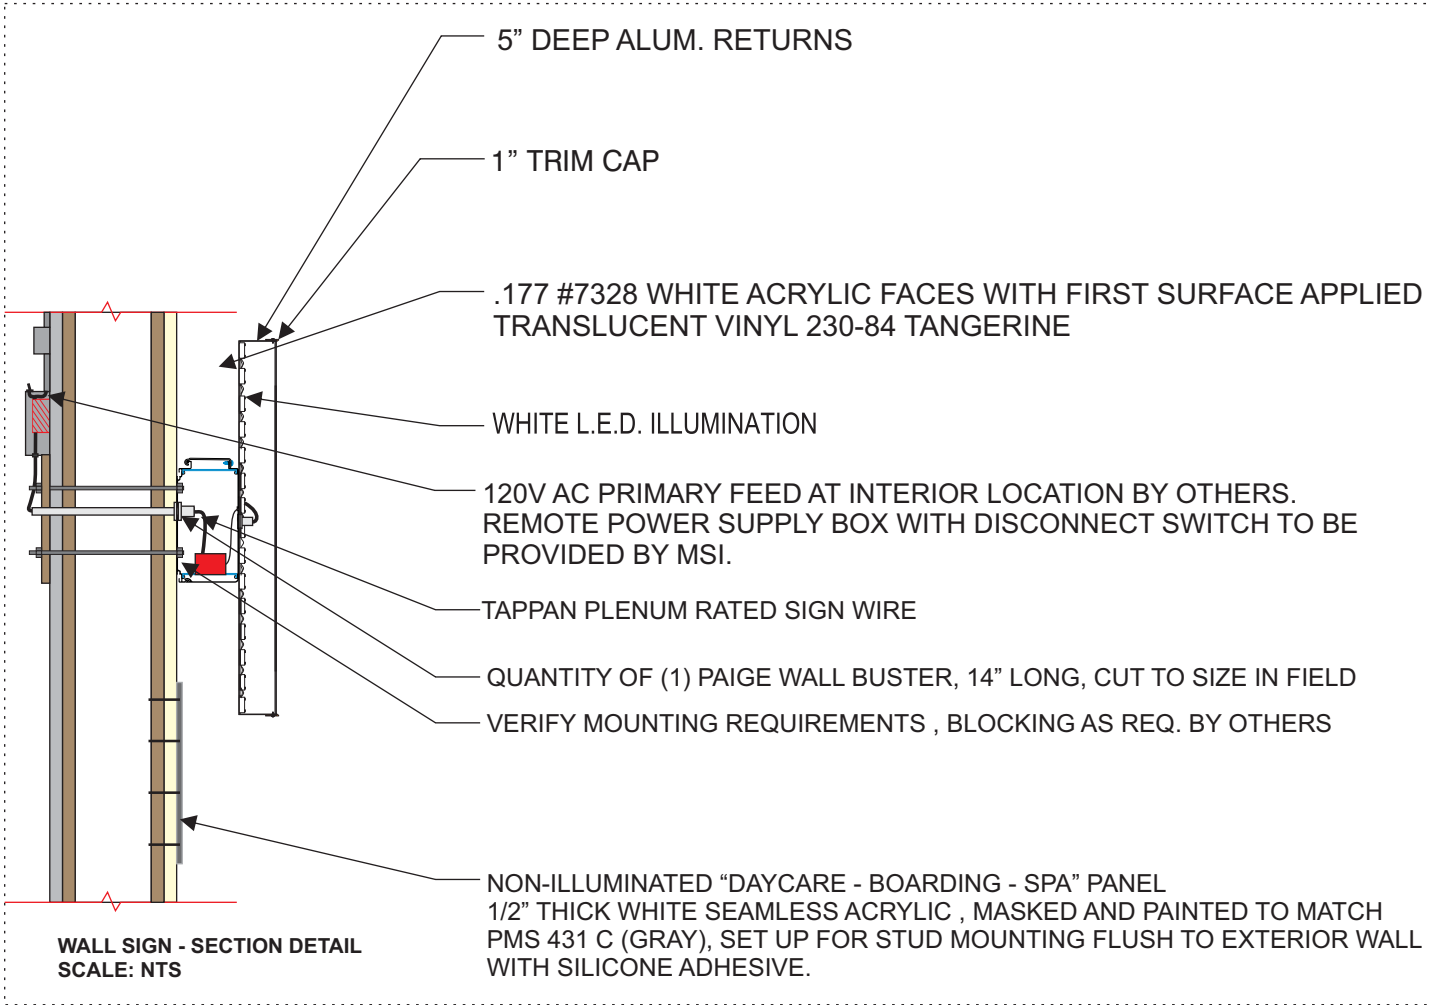

HALO-LIT “D” DOG LOGO

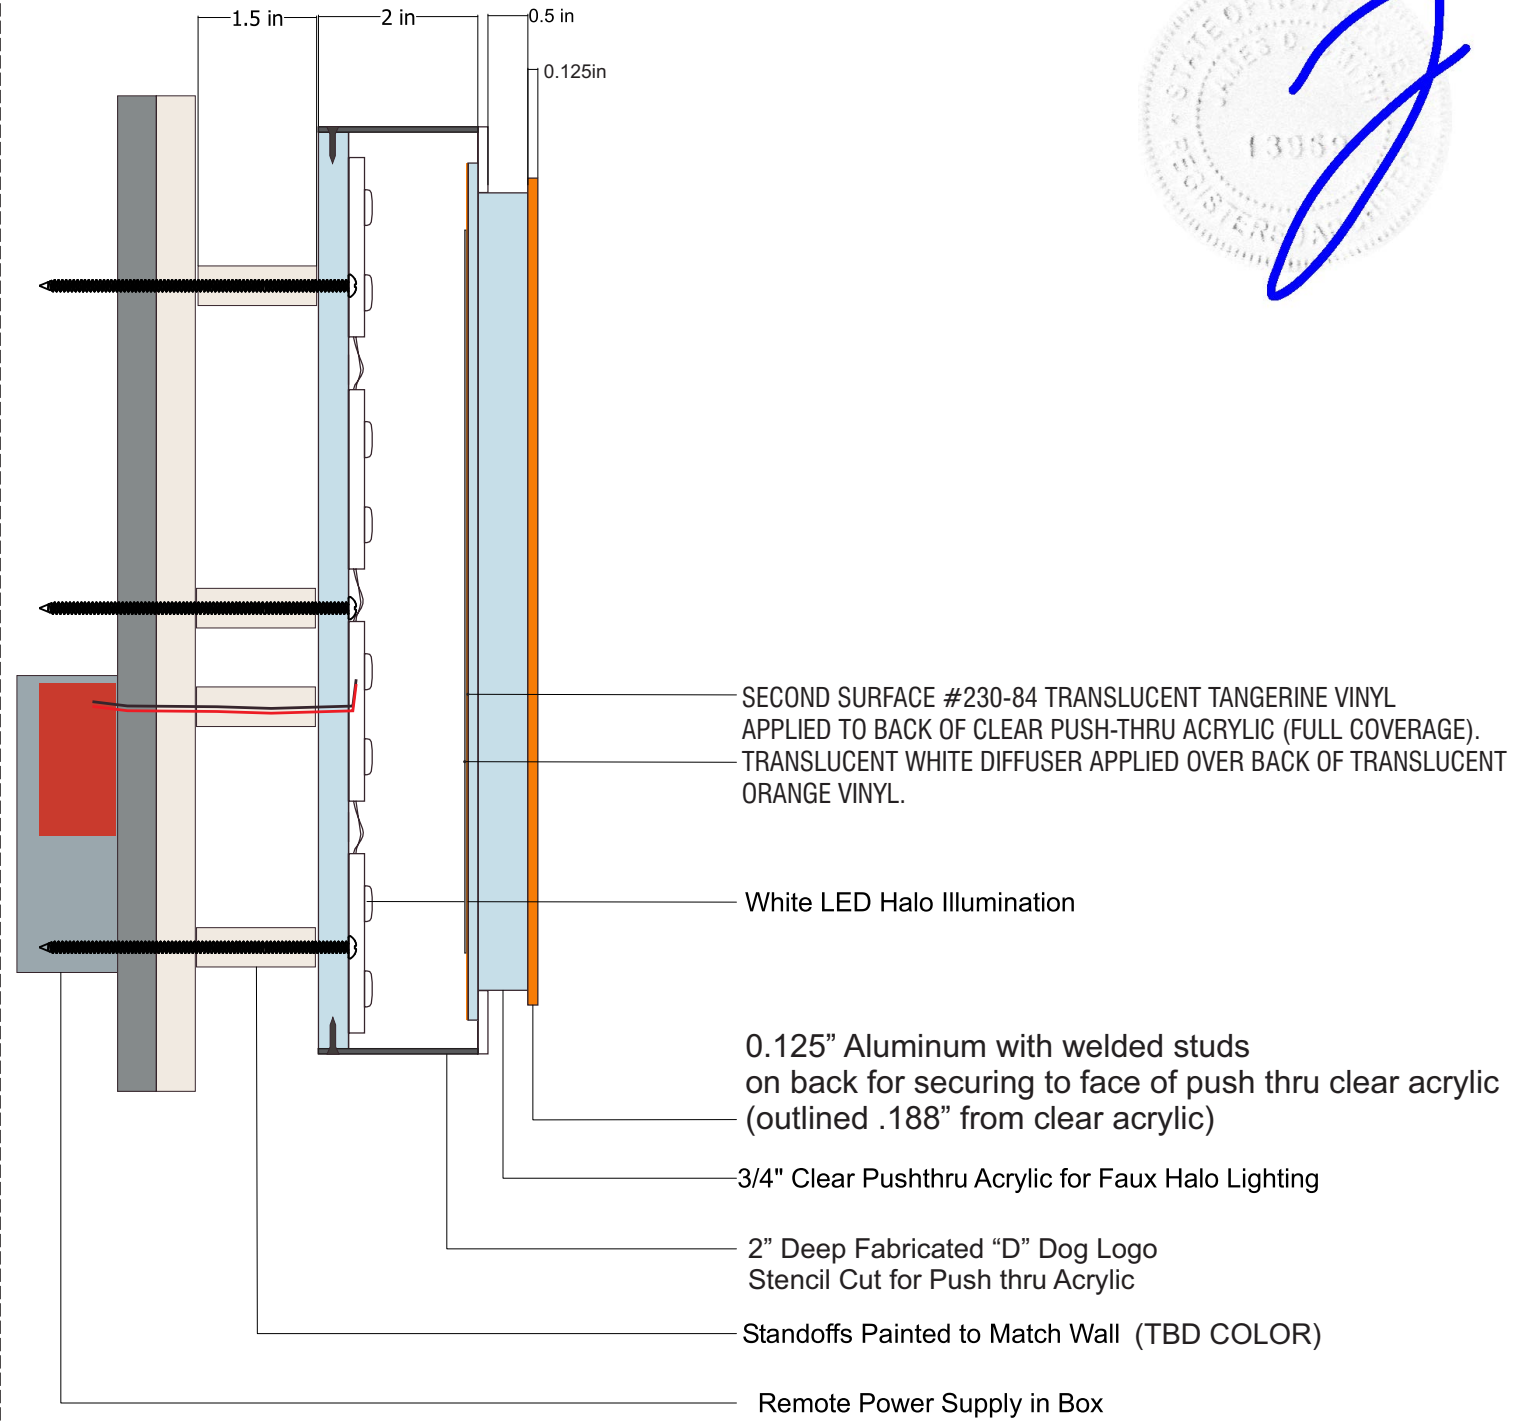

SCALE: NTS

SINCE1917



MANDEVILLE SIGN

making your mark.

676 GEORGE WASHINGTON HIGHWAY
LINCOLN, RI 02865-4255

PHONE 401-334-9100 FAX 401-334-7799

WEB www.mandevillesign.com

APPROVALS

Signatures Required Before Release to Production

Engineering	DATE
Sales	DATE
Production	DATE
Quality Control	DATE

NO.	BY	DESCRIPTION	DATE
1	XX	XX	XX
2			
3			
4			
5			
6			
7			

CLIENT

DOGTOPIA

STORE #

235 PROSPECT AVE.
WEST ORANGE, NJ 07052

DRAWING NAME

WORK ORDER NUMBER(S)

PROJECT MANAGER

NOTED

DTM

7/9/2022

SCALE

ARTIST

DATE

DRAWING NAME

3

PROPOSED




EXISTING CONDITION

PROPOSED




EXISTING CONDITION

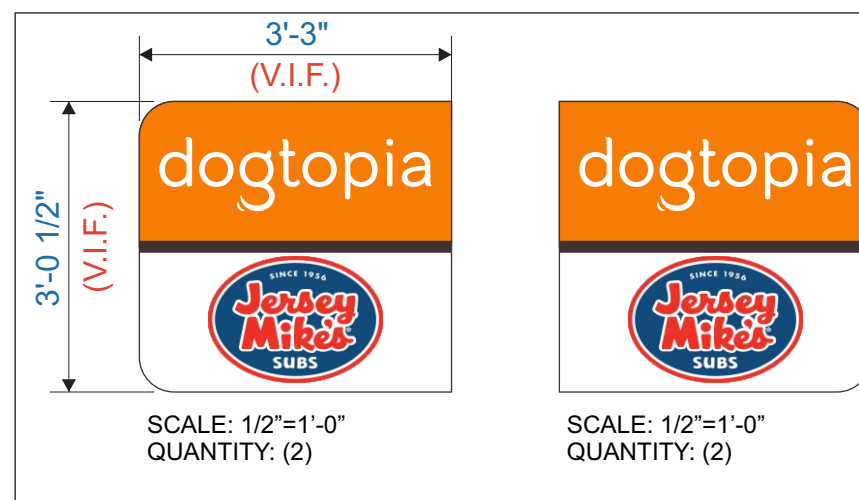

NOTE: SURVEY REQUIRED

- STENCIL CUT ALUMINUM FACES WITH 1/2" THICK WHITE TRANSLUCENT ACRYLIC PUSH-THRU LETTERS / LOGO (WITH FIRST SURFACE APPLIED DIGITAL PRINT FOR JERSEY MIKE'S LOGO)
- VERIFY CUT SIZE / VISIBLE OPENING / PANEL THICKNESS AND RADIUS REQUIRED AT FIELD SURVEY

PAINT TO MATCH (ALUMINUM PANELS)

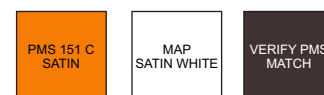

ARTWORK EXCLUSIVE PROPERTY OF

SINCE 1917



1917

MANDEVILLE SIGN
making your mark.

PHONE 401-334-9100 FAX 401-334-7799

WEB www.mandevillesign.com

APPROVALS

Signatures Required Before Release to Production

Engineering DATE _____

Sales _____ DATE _____

Production _____ DATE _____

Quality Control DATE _____

REVISIONS

NO.	BY	DESCRIPTION	DATE
1	XX	XX	XX
2			
3			
4			
5			
6			
7			

CLIENT

DOGTOPIA

STORE #

235 PROSPECT AVE.
WEST ORANGE, NJ 07052

LOCATION

WORK ORDER NUMBER(S)

TOM MANDEVILLE

PROJECT MANAGER

NOTED

DTM

7/9/2022

SCALE

ARTIST

ATF

.4

DRAWING NAME

PYLON SIGN #1 (SINGLE FACED SIGN)

PROPOSED



EXISTING



SCALE: 1/2"= 1'-0"
 QUANTITY: (1)

FIRST SURFACE APPLIED TRANSLUCENT VINYL 230-84 TANGERINE (NEGATIVE WEED WHITE COPY)

- DETAILS:
- 3/16" HIGH IMPACT WHITE ACRYLIC REPLACEMENT FACES WITH FIRST SURFACE APPLIED VINYL AS NOTED.
 - FOR USE ON EXISTING DOUBLE FACED, INTERNALLY ILLUMINATED PYLON SIGN

ARTWORK EXCLUSIVE PROPERTY OF SINCE  1917 MANDEVILLE SIGN <i>making your mark.</i> 676 GEORGE WASHINGTON HIGHWAY LINCOLN, RI 02865-4255 PHONE 401-334-9100 FAX 401-334-7799 WEB www.mandevillesign.com		APPROVALS <i>Signatures Required Before Release to Production</i>		REVISIONS			CLIENT DOGTOPIA		WORK ORDER NUMBER(S)	
Engineering		DATE		NO.	BY	DESCRIPTION	DATE	PROJECT MANAGER		
Sales		DATE		1	XX	XX	XX	TOM MANDEVILLE		
Production		DATE		2				NOTED		
Quality Control		DATE		3				DTM		
				4				ARTIST		
				5				DATE		
				6				7/9/2022		
				7				.5		
								DRAWING NAME		

STORE #
 235 PROSPECT AVE.
 WEST ORANGE, NJ 07052


LOCATION

PYLON SIGN #2 (SINGLE FACED SIGN)

PROPOSED



EXISTING

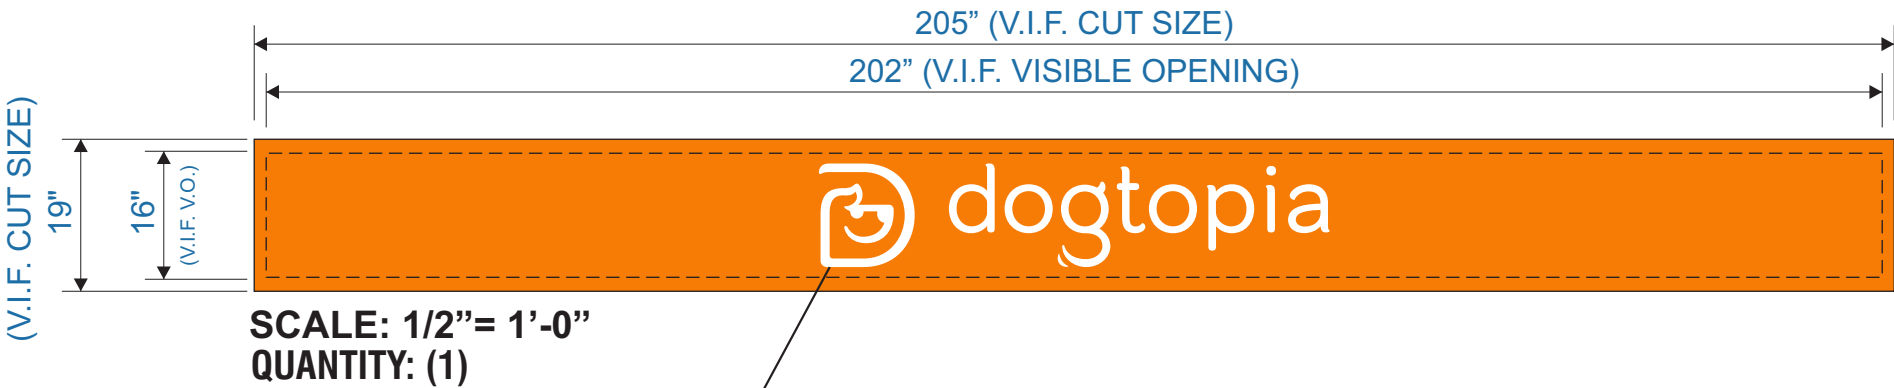

- DETAILS:
- 3/16" HIGH IMPACT WHITE ACRYLIC REPLACEMENT FACES WITH FIRST SURFACE APPLIED VINYL AS NOTED.
 - FOR USE ON EXISTING DOUBLE FACED, INTERNALLY ILLUMINATED PYLON SIGN

FIRST SURFACE APPLIED TRANSLUCENT VINYL 230-84 TANGERINE (NEGATIVE WEED WHITE COPY)

ARTWORK EXCLUSIVE PROPERTY OF

SINCE



1917

MANDEVILLE SIGN

making your mark.

676 GEORGE WASHINGTON HIGHWAY

LINCOLN, RI 02865-4255

PHONE 401-334-9100

FAX 401-334-7799

WEB

www.mandevillesign.com

APPROVALS

Signatures Required Before Release to Production

Engineering	DATE
Sales	DATE
Production	DATE
Quality Control	DATE

REVISIONS

NO.	BY	DESCRIPTION	DATE
1	XX	XX	XX
2			
3			
4			
5			
6			
7			

CLIENT

DOGTOPIA

STORE #

235 PROSPECT AVE.

WEST ORANGE, NJ 07052

LOCATION

WORK ORDER NUMBER(S)

PROJECT MANAGER

TOM MANDEVILLE

NOTED

DTM

7/9/2022

SCALE

ARTIST

DATE

DRAWING NAME

.6