


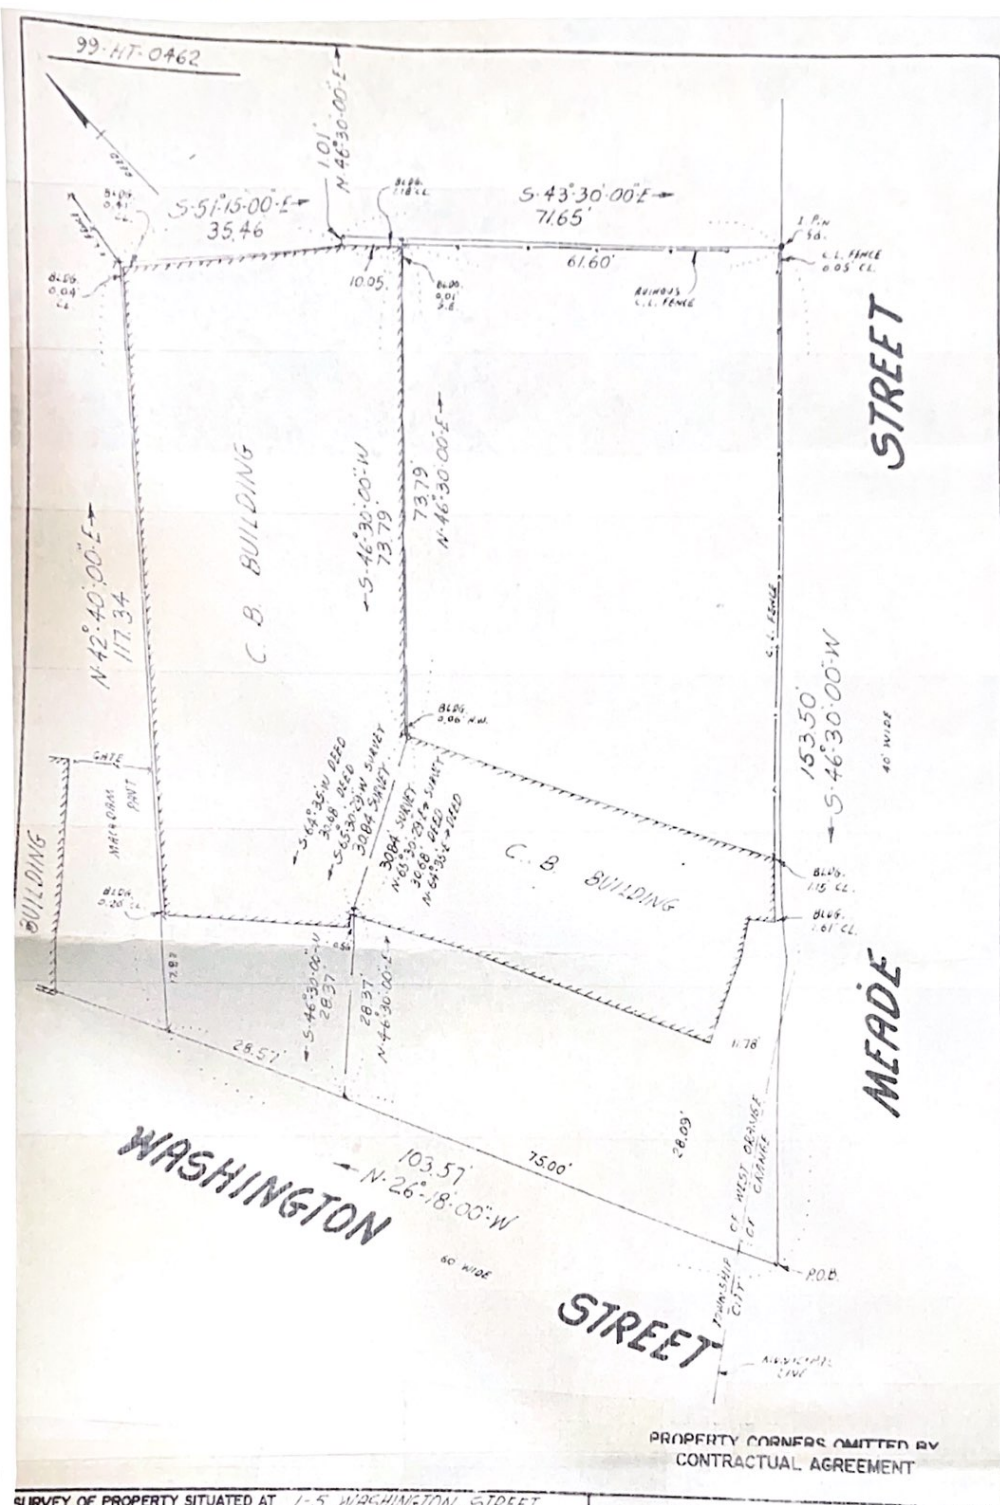

SURVEY OF PROPERTY SITUATED AT 1-5 WASHINGTON STREET
TOWNSHIP OF WEST ORANGE AND CITY OF ORANGE
ESSEX COUNTY, NEW JERSEY
BEING KNOWN AS LOTS 24 AND 26 IN BLOCK 120.01 ON
THE CURRENT TAX MAP OF THE TOWNSHIP OF
WEST ORANGE

P & L ASSOCIATES
PROFESSIONAL LICENSED LAND SURVEYING
P. O. BOX 311
BLOOMFIELD, N.J. 07003
(973) 743-4200 FAX: (973) 743-3343

DATE: AUGUST 23, 1999 SCALE: 1" = 20'
DRAWN BY: R.R. FIELD BOOK PAGE
CHECKED BY: J.P.

CERTIFIED TO: A-1 TANK CLEANING SERVICE, INC.; SAVINO
RUSSONIELLO, JR., ESQ.; HOME TITLE AGENCY;
CHICAGO TITLE INSURANCE COMPANY; AND PNC BANK,
ITS SUCCESSORS AND/OR ASSIGNS AS THEIR
INTEREST MAY APPEAR

JAMES PICA N.J. LIC. #37954
PROFESSIONAL LICENSED LAND SURVEYOR