


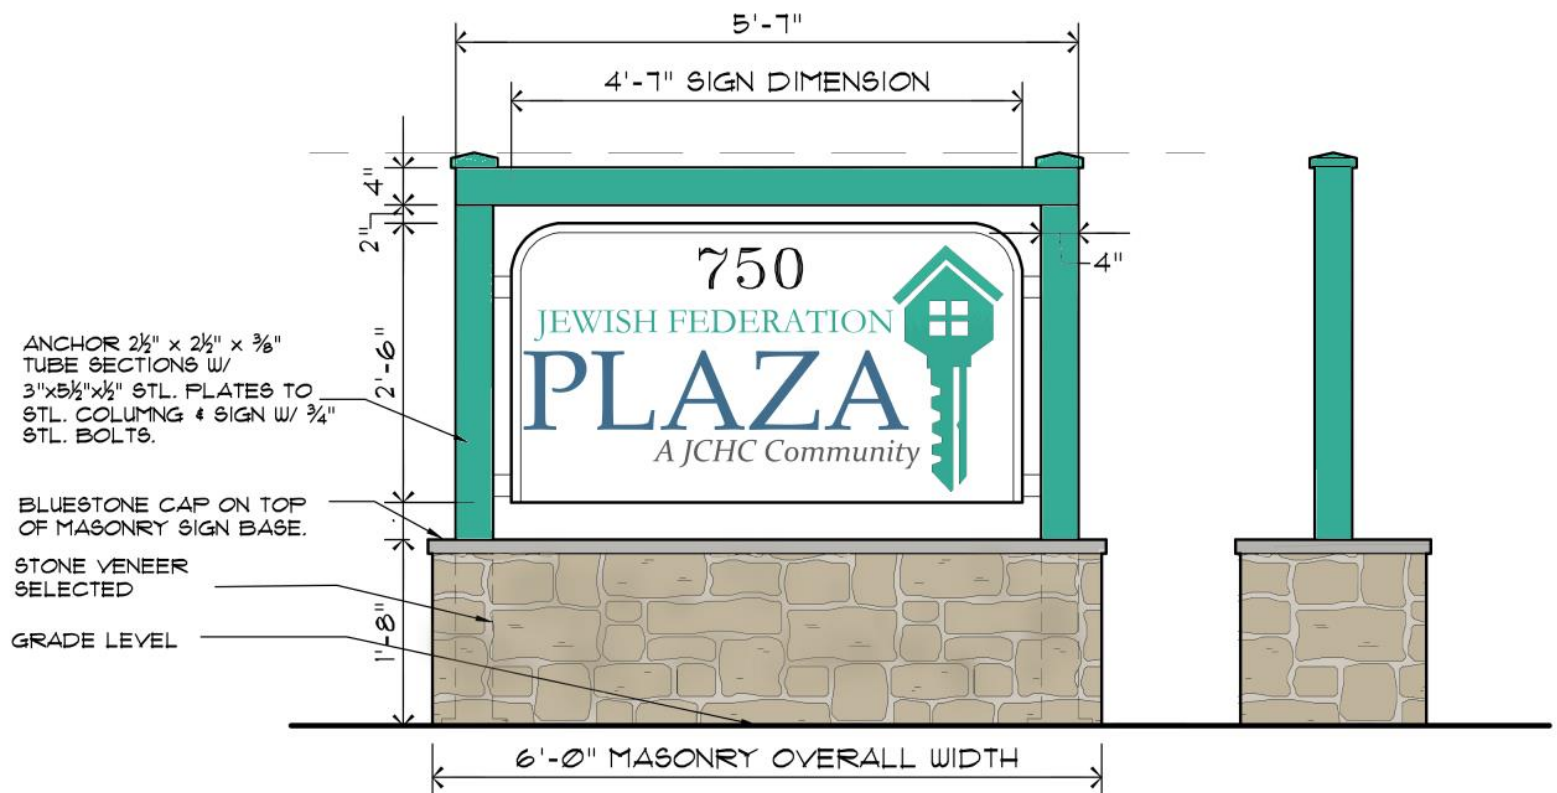

SIGN ELEVATION

SCALE: $\frac{3}{4}" = 1'-0"$

SIDE ELEV.

SCALE: $\frac{3}{4}" = 1'-0"$