
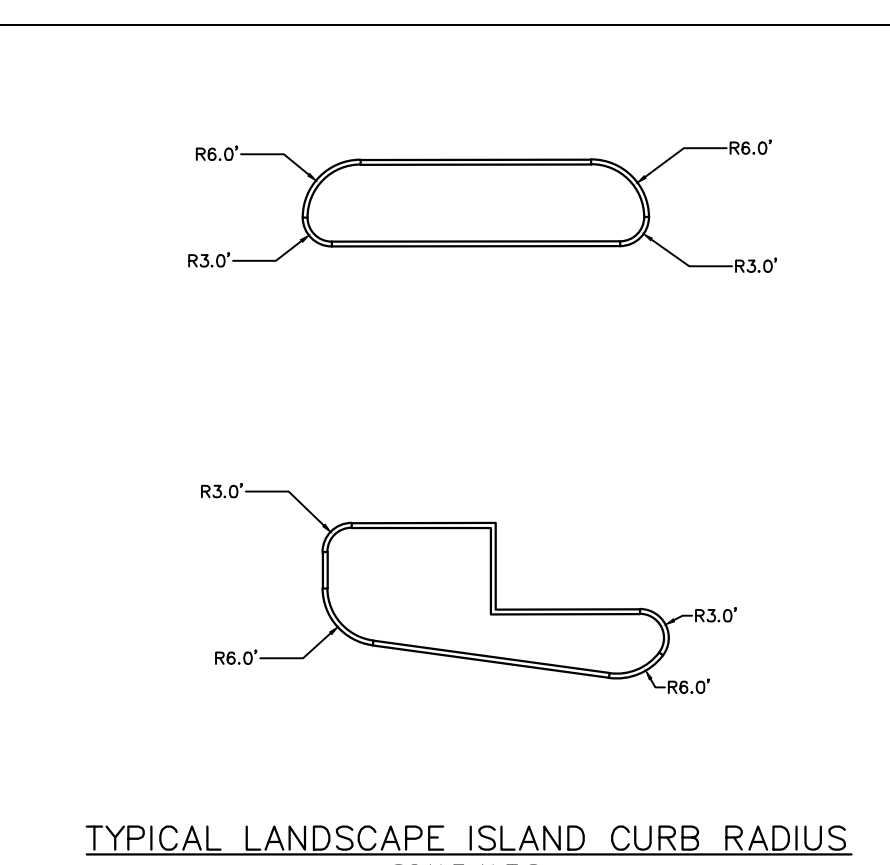
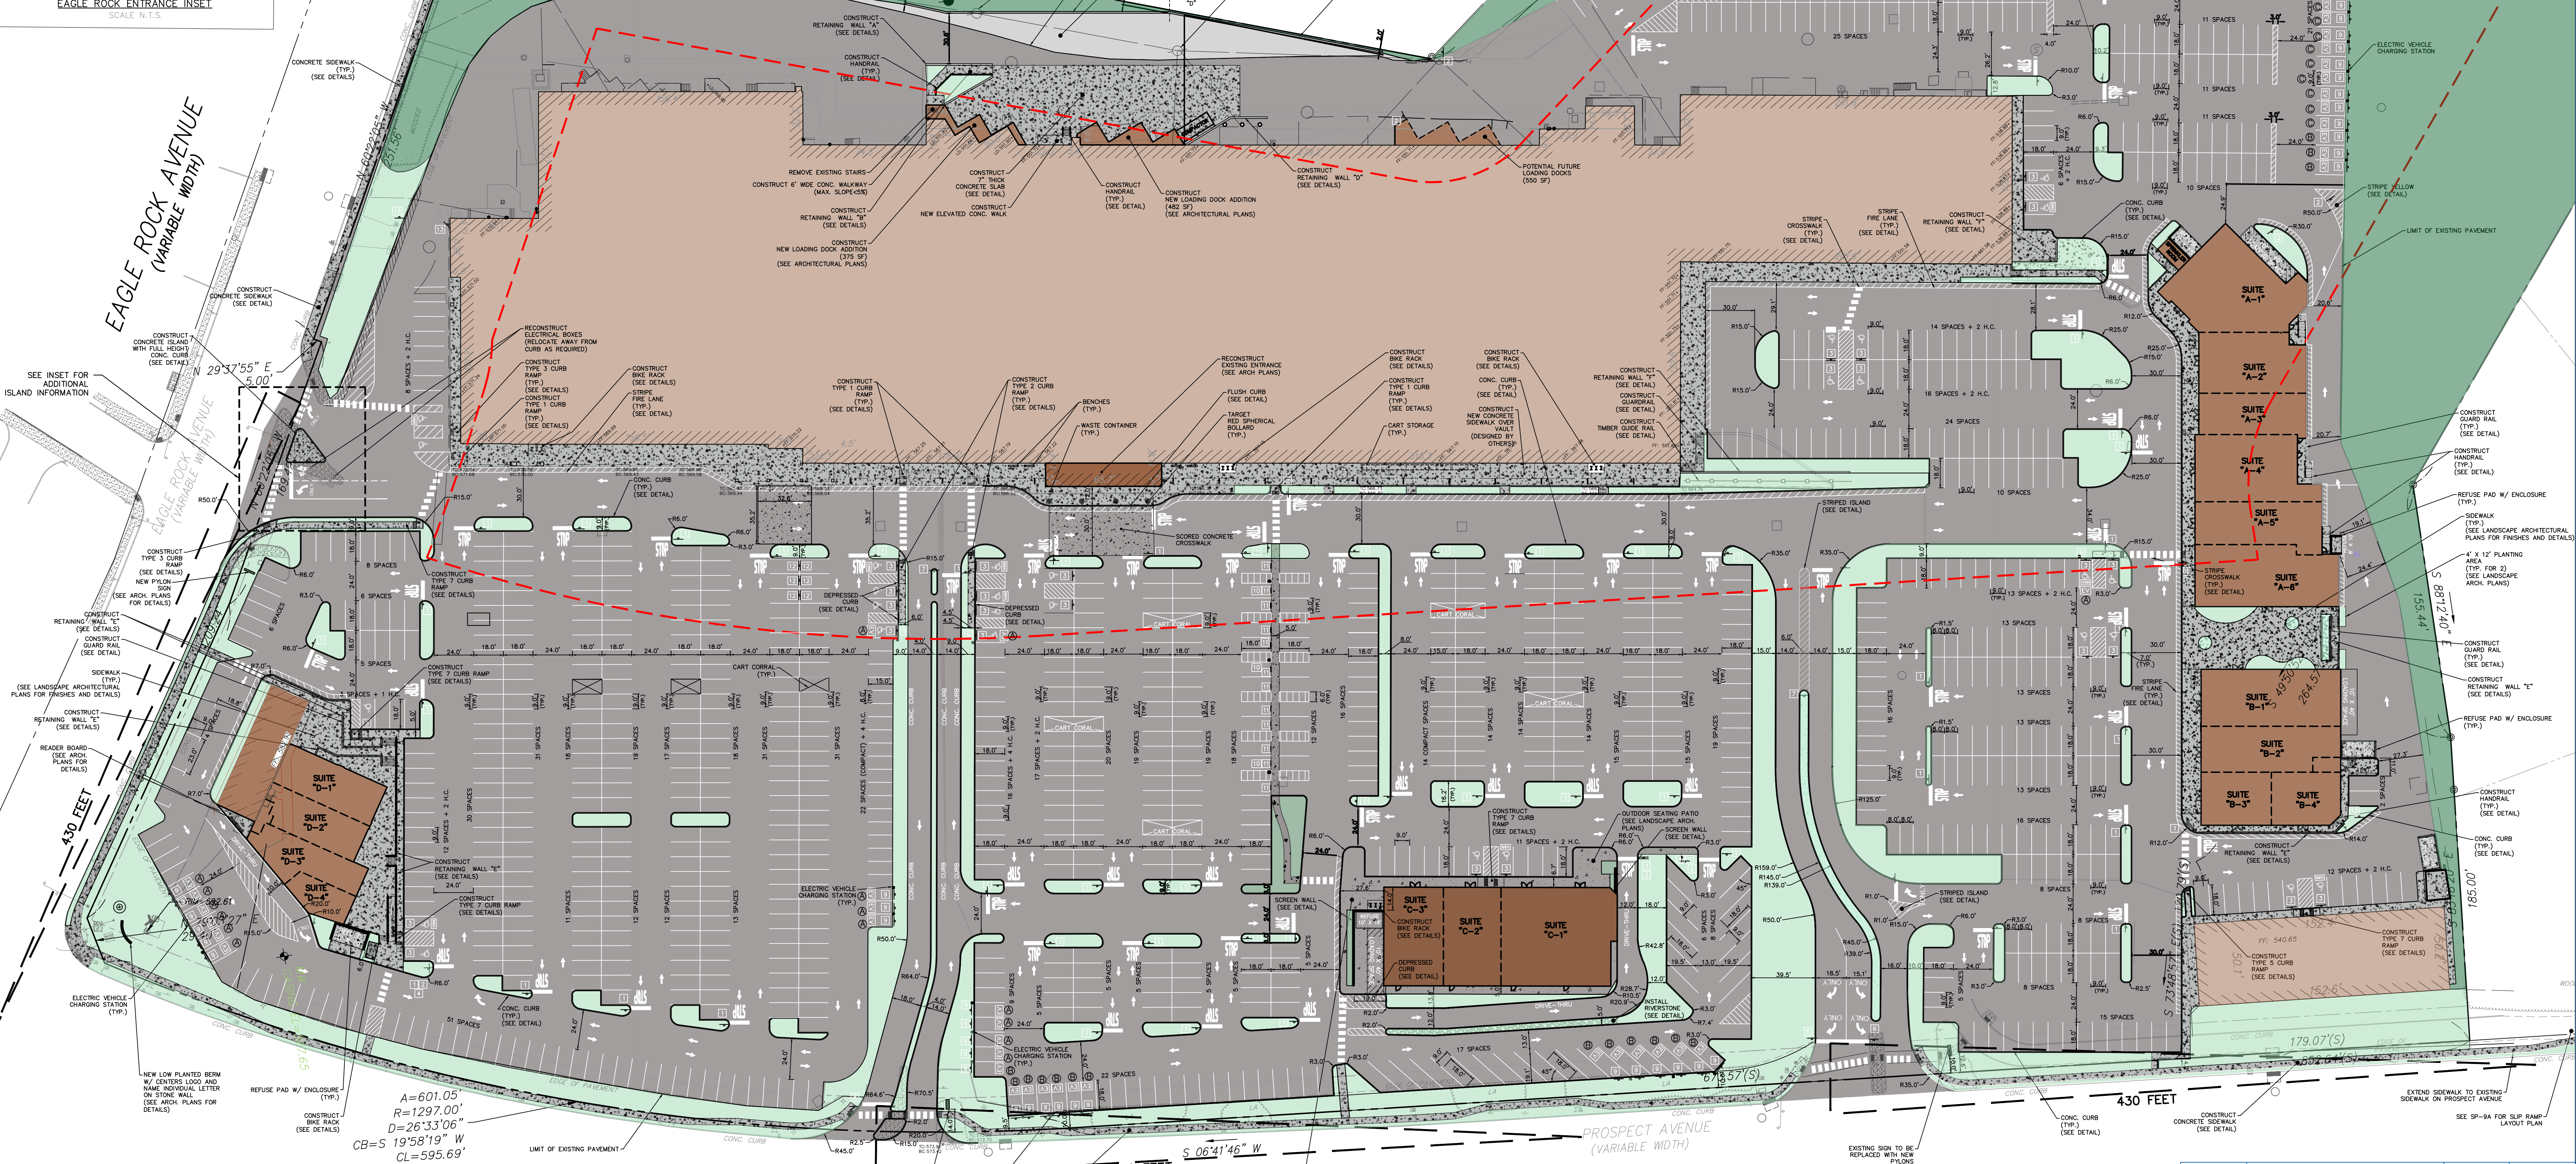
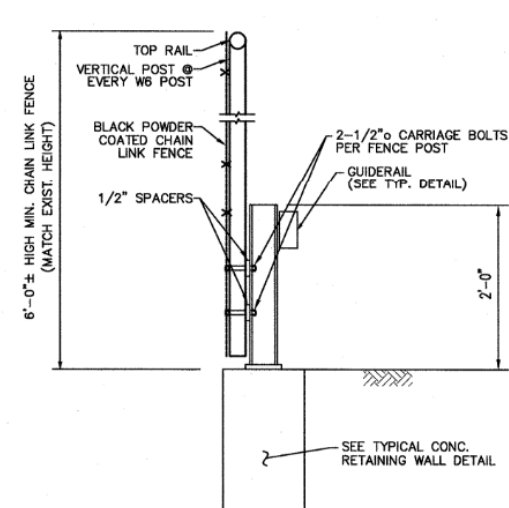
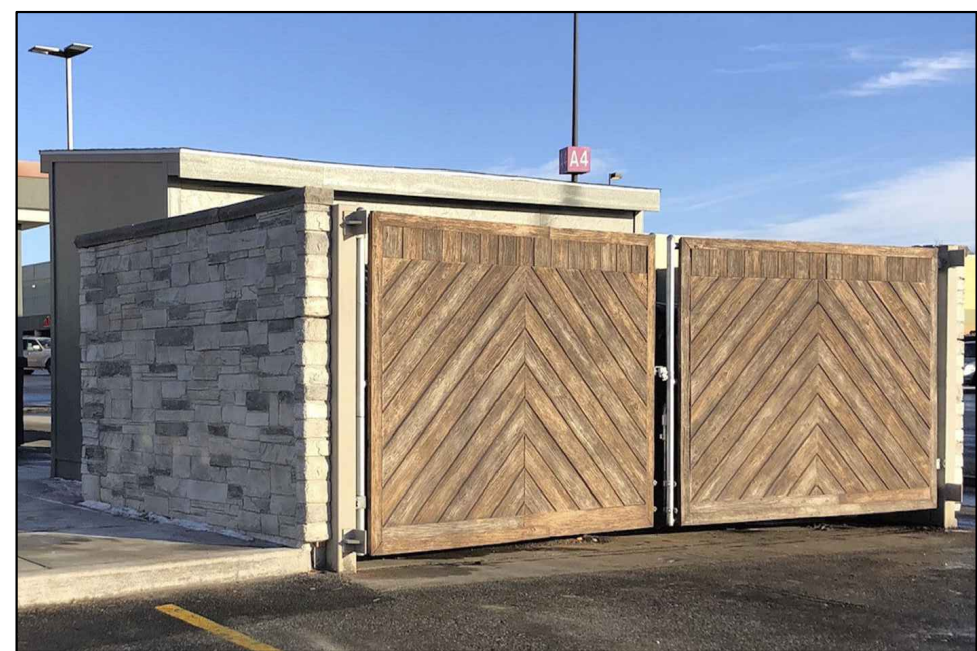


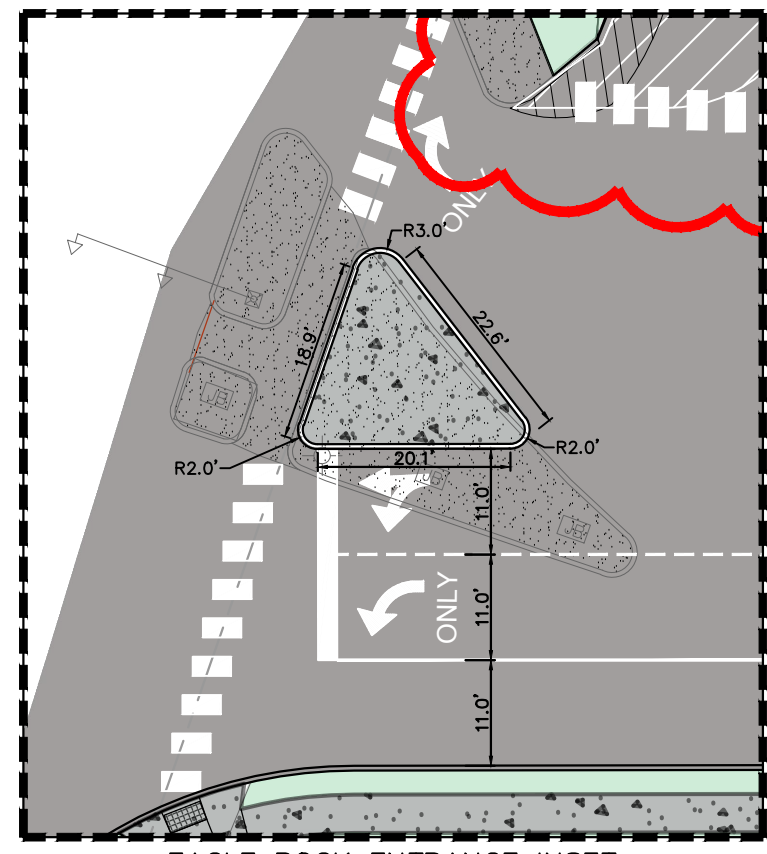

SIGN LEGEND	
1	R1-1 STOP SIGN
2	R5-1 DO NOT ENTER
3	R7-8 & 8B HANDICAP PARKING
4	R3-1 NO RIGHT TURN
5	R3-5 LEFT TURN ONLY
6	R(NJ)3-8B LEFT/RIGHT ONLY
7	W6-1 DIVIDED LANES
8	R3-2 NO LEFT TURN
9	ELECTRIC VEHICLE PARKING ONLY
10	TARGET BEACON (SEE SP-17)
11	TARGET SPACE SIGN PANEL (SEE SP-17)
12	WHOLE FOODS PICKUP AREA (SEE SP-16)
13	R5-11 AUTHORIZED VEHICLE ONLY


NOTES:

- ELECTRIC VEHICLE CHARGING STATIONS SHALL BE CHARGEPOINT CT4000 LEVEL 2 COMMERCIAL DUAL CHARGING STATIONS, OR APPROVED EQUIVALENT.
- ELECTRICAL WIRING FOR E.V. CHARGING STATIONS TO BE DESIGNED BY A LICENSED PROFESSIONAL.

EV INSTALLATION SCHEDULE*:

- 16 EV STATIONS INSTALLED BEFORE C.O.
- 16 EV STATIONS INSTALLED WITHIN 3 YEARS OF C.O.
- 16 EV STATIONS INSTALLED WITHIN 6 YEARS OF C.O.

*EV INSTALLATION SCHEDULE IS SUBJECT TO CHANGE AS PARKING LAYOUT IS FINALIZED.

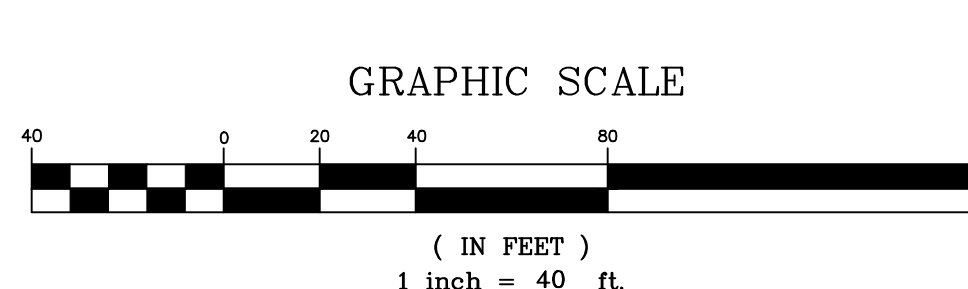

REFERENCES:

- BOUNDARY INFORMATION TAKEN FROM A CERTAIN MAP ENTITLED "ALTA/ACSM LAND TITLE SURVEY WEST ORANGE PLAZA BLOCK NO. 152.01, LOT NO. 1445 & 1445.05, TOWNSHIP OF WEST ORANGE, PREPARED BY LANGAN AND DATED JANUARY 12, 2016.
- TOPOGRAPHIC INFORMATION TAKEN FROM A CERTAIN MAP ENTITLED "BOUNDARY AND TOPOGRAPHIC SURVEY OF WEST ORANGE PLAZA PROSPECT AVENUE AND EAGLE ROCK AVENUE LOTS 1445 AND 1445.05 BLOCK 152.24 TOWNSHIP OF WEST ORANGE ESSEX COUNTY NEW JERSEY" PREPARED BY MCCUNEY - PETRY, P.C. DATED 12/19/1995
- SUPPLEMENTAL TOPOGRAPHIC INFORMATION FIELD SURVEYED ON 12/18/2018 AND 05/09/2022 BY ZL LAND SURVEYING
- SUPPLEMENTAL BOUNDARY INFORMATION ALONG EAGLE ROCK AVENUE FIELD SURVEYED ON 05/04/2023 BY PETRY ENGINEERING

CAUTION: IF THIS DOCUMENT DOES NOT CONTAIN A RAISED IMPRESSION SEAL OF THE UNDERSIGNED PROFESSIONAL, IT IS NOT AN AUTHORIZED ORIGINAL DOCUMENT.

3	REVISED PER ENGINEER'S COMMENTS	05/04/2023	JMP
2	REVISED PER NEW ARCHITECTURAL DRAWINGS	02/09/2023	JMP
1	SHIFT BUILDING C TO THE NORTH	06/15/2021	JMP
REVISION	DESCRIPTION	DATE	BY
PREPARED FOR WEST ORANGE PLAZA BLOCK 152.01 LOT 1445 & LOT 1445.05 235 PROSPECT AVENUE TOWNSHIP OF WEST ORANGE ESSEX COUNTY, NEW JERSEY			
DETAILED LAYOUT PLAN			
DESIGNER: JMP DRAWN: SPD CHECKED BY: JMP PROJECT NO.: 18-0078 SCALE: 1"=40' SHEET: J. MICHAEL PETRY-PE, PP, RA NJ PROFESSIONAL ENGINEER LIC. NO. 36662			
SP-4			