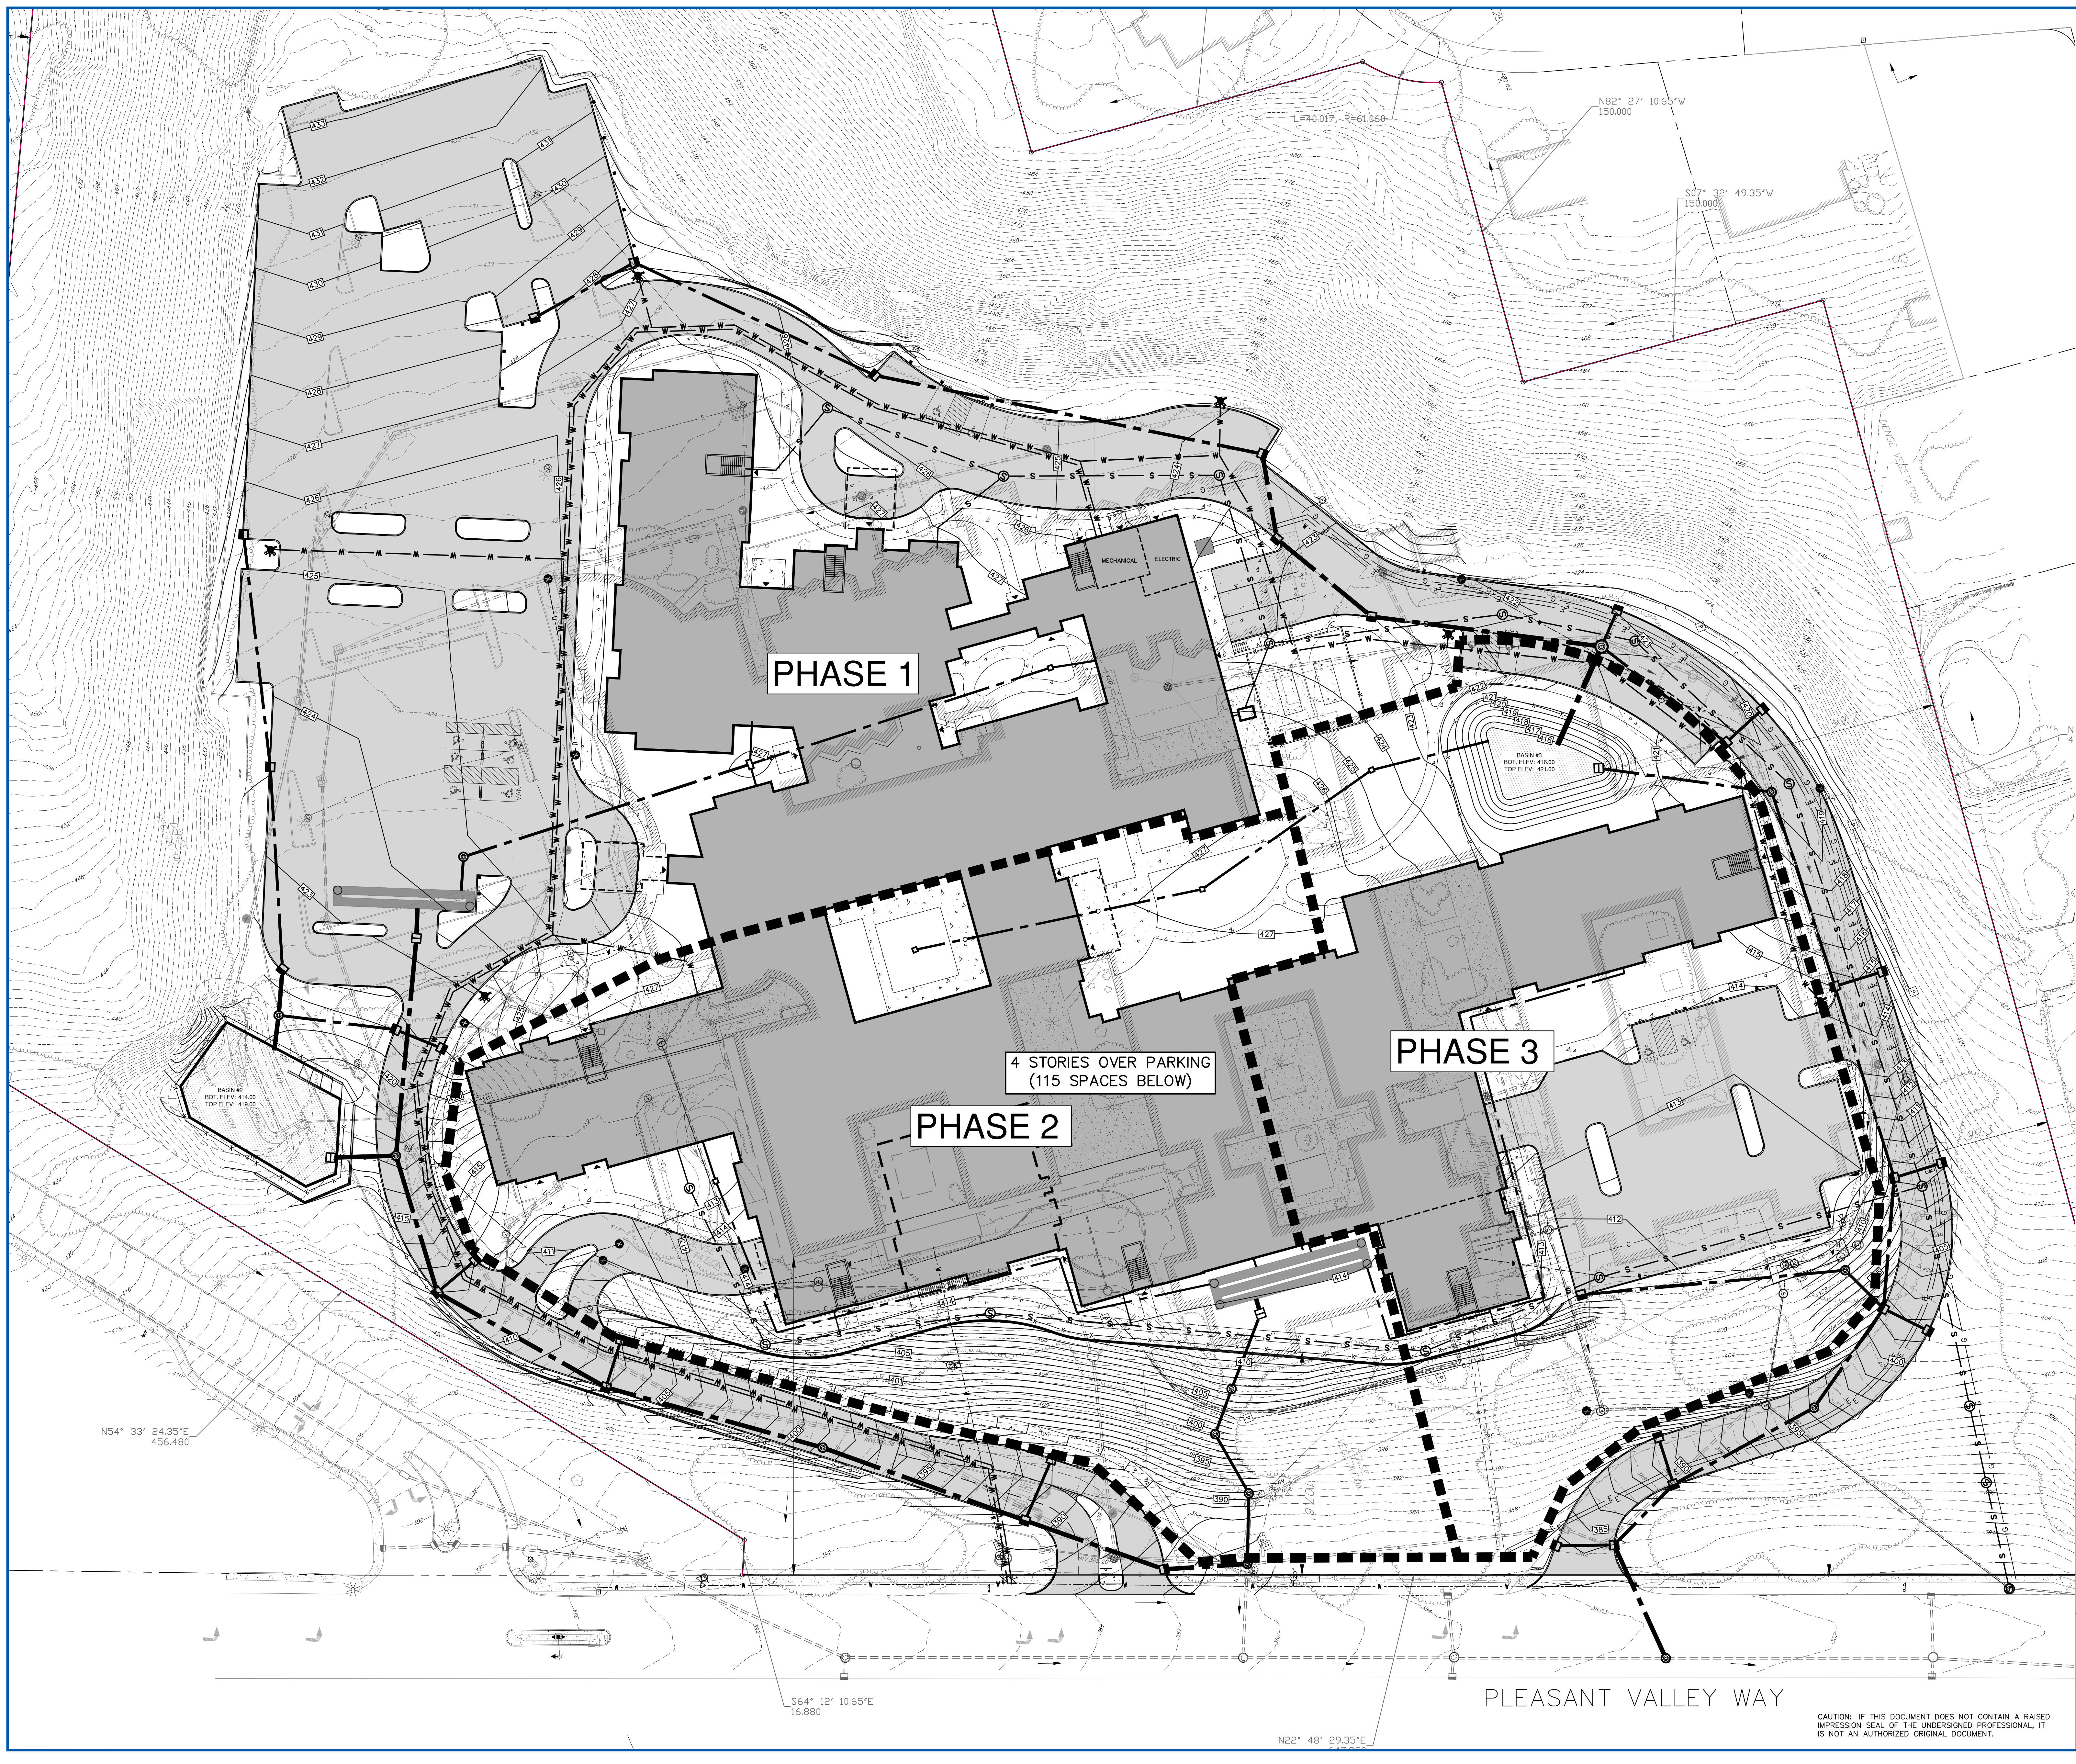


- REFERENCES:
1. BOUNDARY AND TOPOGRAPHIC INFORMATION TAKEN FROM A CERTAIN MAP ENTITLED "BOUNDARY AND TOPOGRAPHIC SURVEY FOR 1155 PLEASANT VALLEY WAY LOT 12 (BLOCK 171, TOWNSHIP OF WEST ORANGE, ESSEX COUNTY, NEW JERSEY)" PREPARED BY MICHAEL FERSCHEMAN P.L.S. DATED 4/19/2020.
 2. SUPPLEMENTAL UTILITY INFORMATION TAKEN FROM A CERTAIN MAP ENTITLED "GPS FINDINGS MAP OF DAUGHTERS OF ISRAEL CAMPUS 1155 PLEASANT VALLEY WAY, WEST ORANGE, NJ" PREPARED BY SCOTT VAPIANO AND DATED 10/06/2021.

REVISION	DESCRIPTION	DATE	BY
4	REVISED PER SETTLEMENT PLAN	10/13/2023	JMP
3	ELIMINATION OF PHASE IV	01/26/2023	JMP
2	REVISED PER ZONING BOARD ENGINEERS COMMENTS	11/03/2022	JMP

PREPARED FOR
DAUGHTERS OF ISRAEL, INC
1155 PLEASANT VALLEY WAY
BLOCK 171 LOT 12
TOWNSHIP OF WEST ORANGE
ESSEX COUNTY, NEW JERSEY

**SETTLEMENT PLAN
OVERALL PHASING PLAN**

PETRY
ENGINEERING, LLC
100 PARKWAY DRIVE • SUITE 200 • WEST ORANGE, NJ 07063
TEL: 973.261.1000 FAX: 973.261.1001

J. MICHAEL PETRY-PE,PP,RA
NJ PROFESSIONAL ENGINEER LIC. NO. 36962 DATED: 05/20/2022

Designer: JMP
Draftsman: JAF
Checked By: JMP
Project No.: 19-265
Scale: 1"=30'
Sheet: **P-1**

CAUTION: IF THIS DOCUMENT DOES NOT CONTAIN A RAISED IMPRESSION SEAL OF THE UNDERSIGNED PROFESSIONAL, IT IS NOT AN AUTHORIZED ORIGINAL DOCUMENT.