



CONSTRUCTION DETAIL PACKET

Hanse Golf Course Design
Malvern, PA



TABLE OF CONTENTS

FEATURES

USGA Green

Tee & Fairway

Bunker Plan

Bunker Cross Section

DRAINAGE

USGA Green

Perimeter Drain in USGA Green Profile

4" Perforated Drain


EROSION CONTROL

Hay Bale Dike


Silt Fence

CEMROCK LANDSCAPES, INC.


USGA GREEN DETAIL

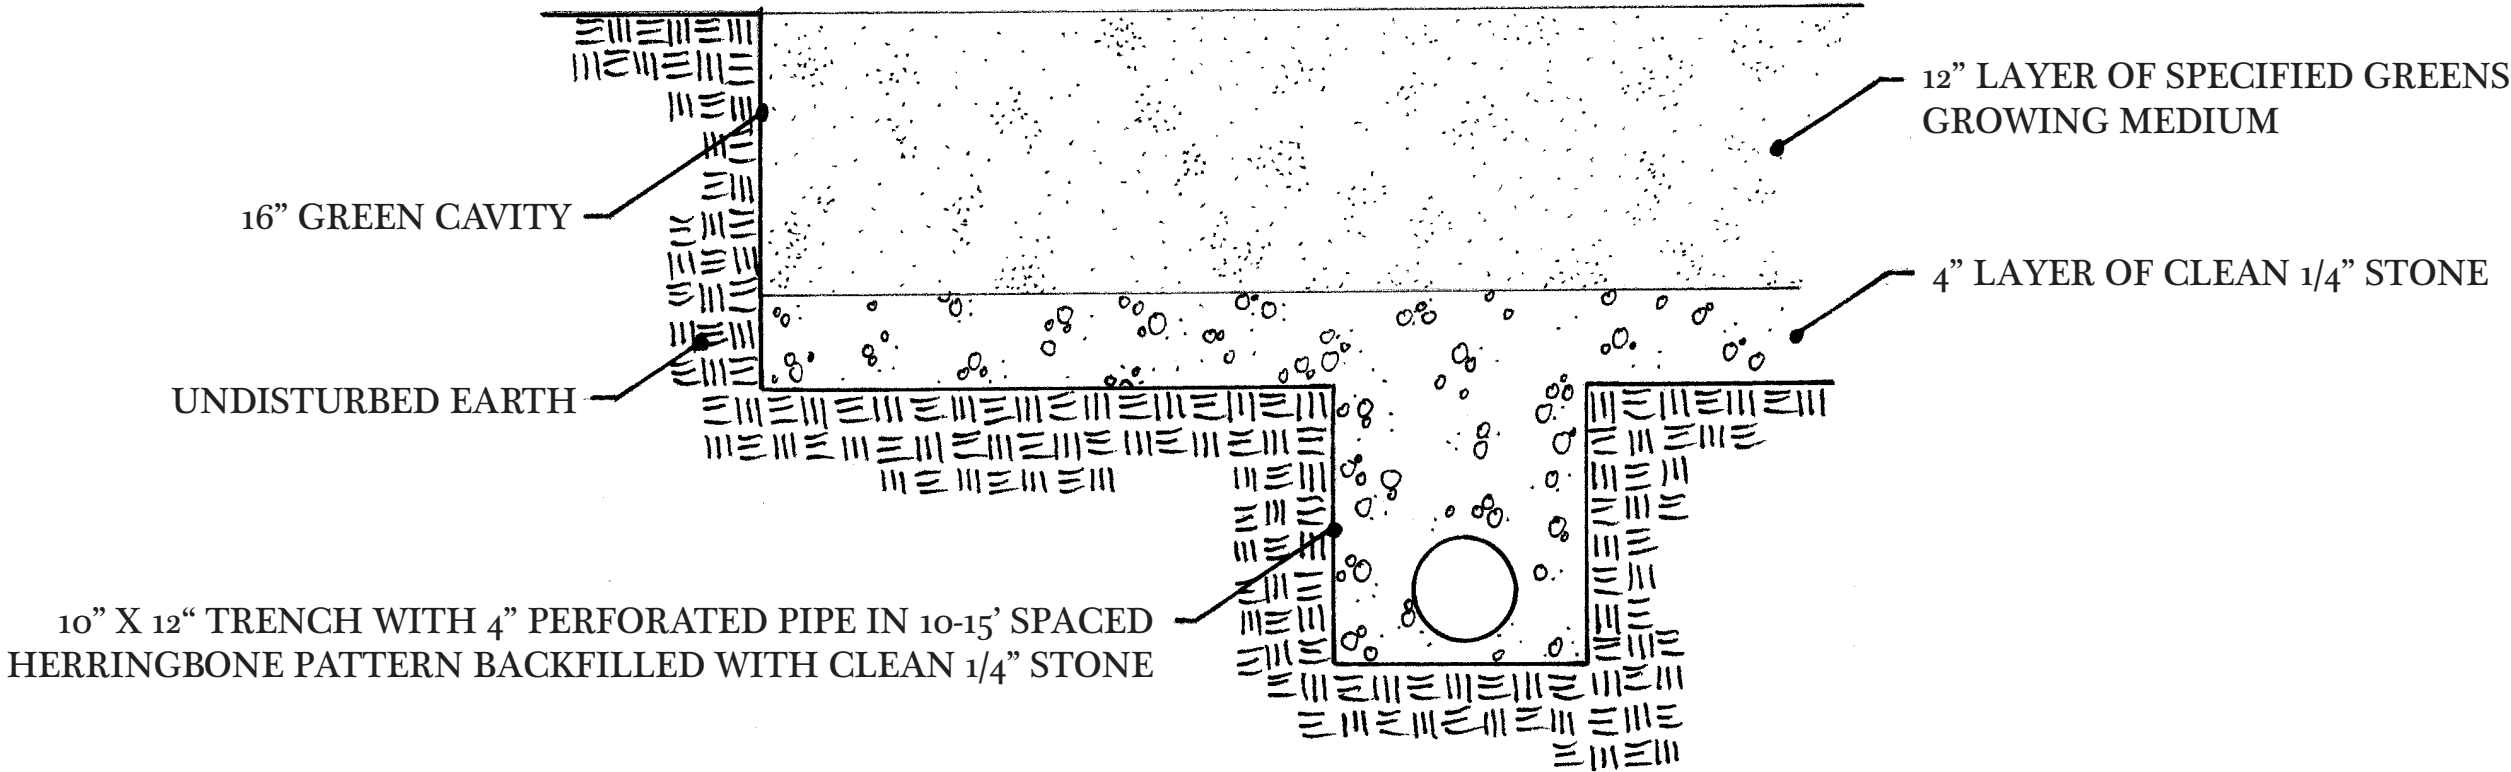


TEE AND FAIRWAY DETAIL

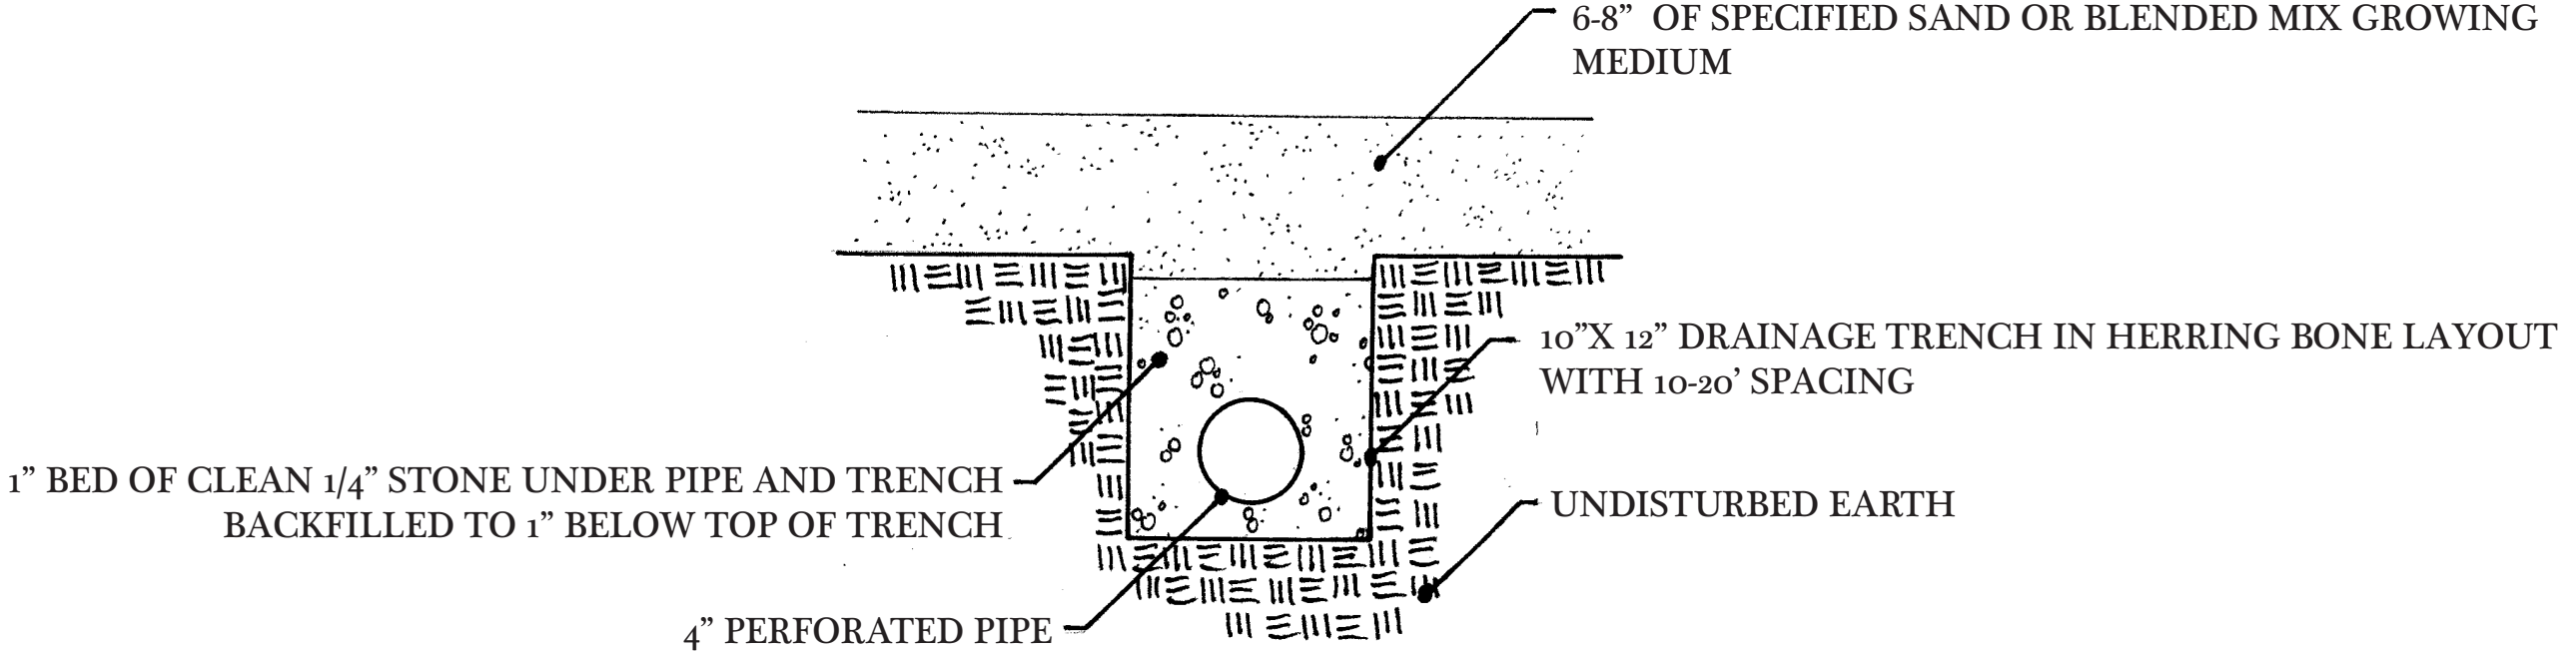


TYPICAL BUNKER PLAN DETAIL

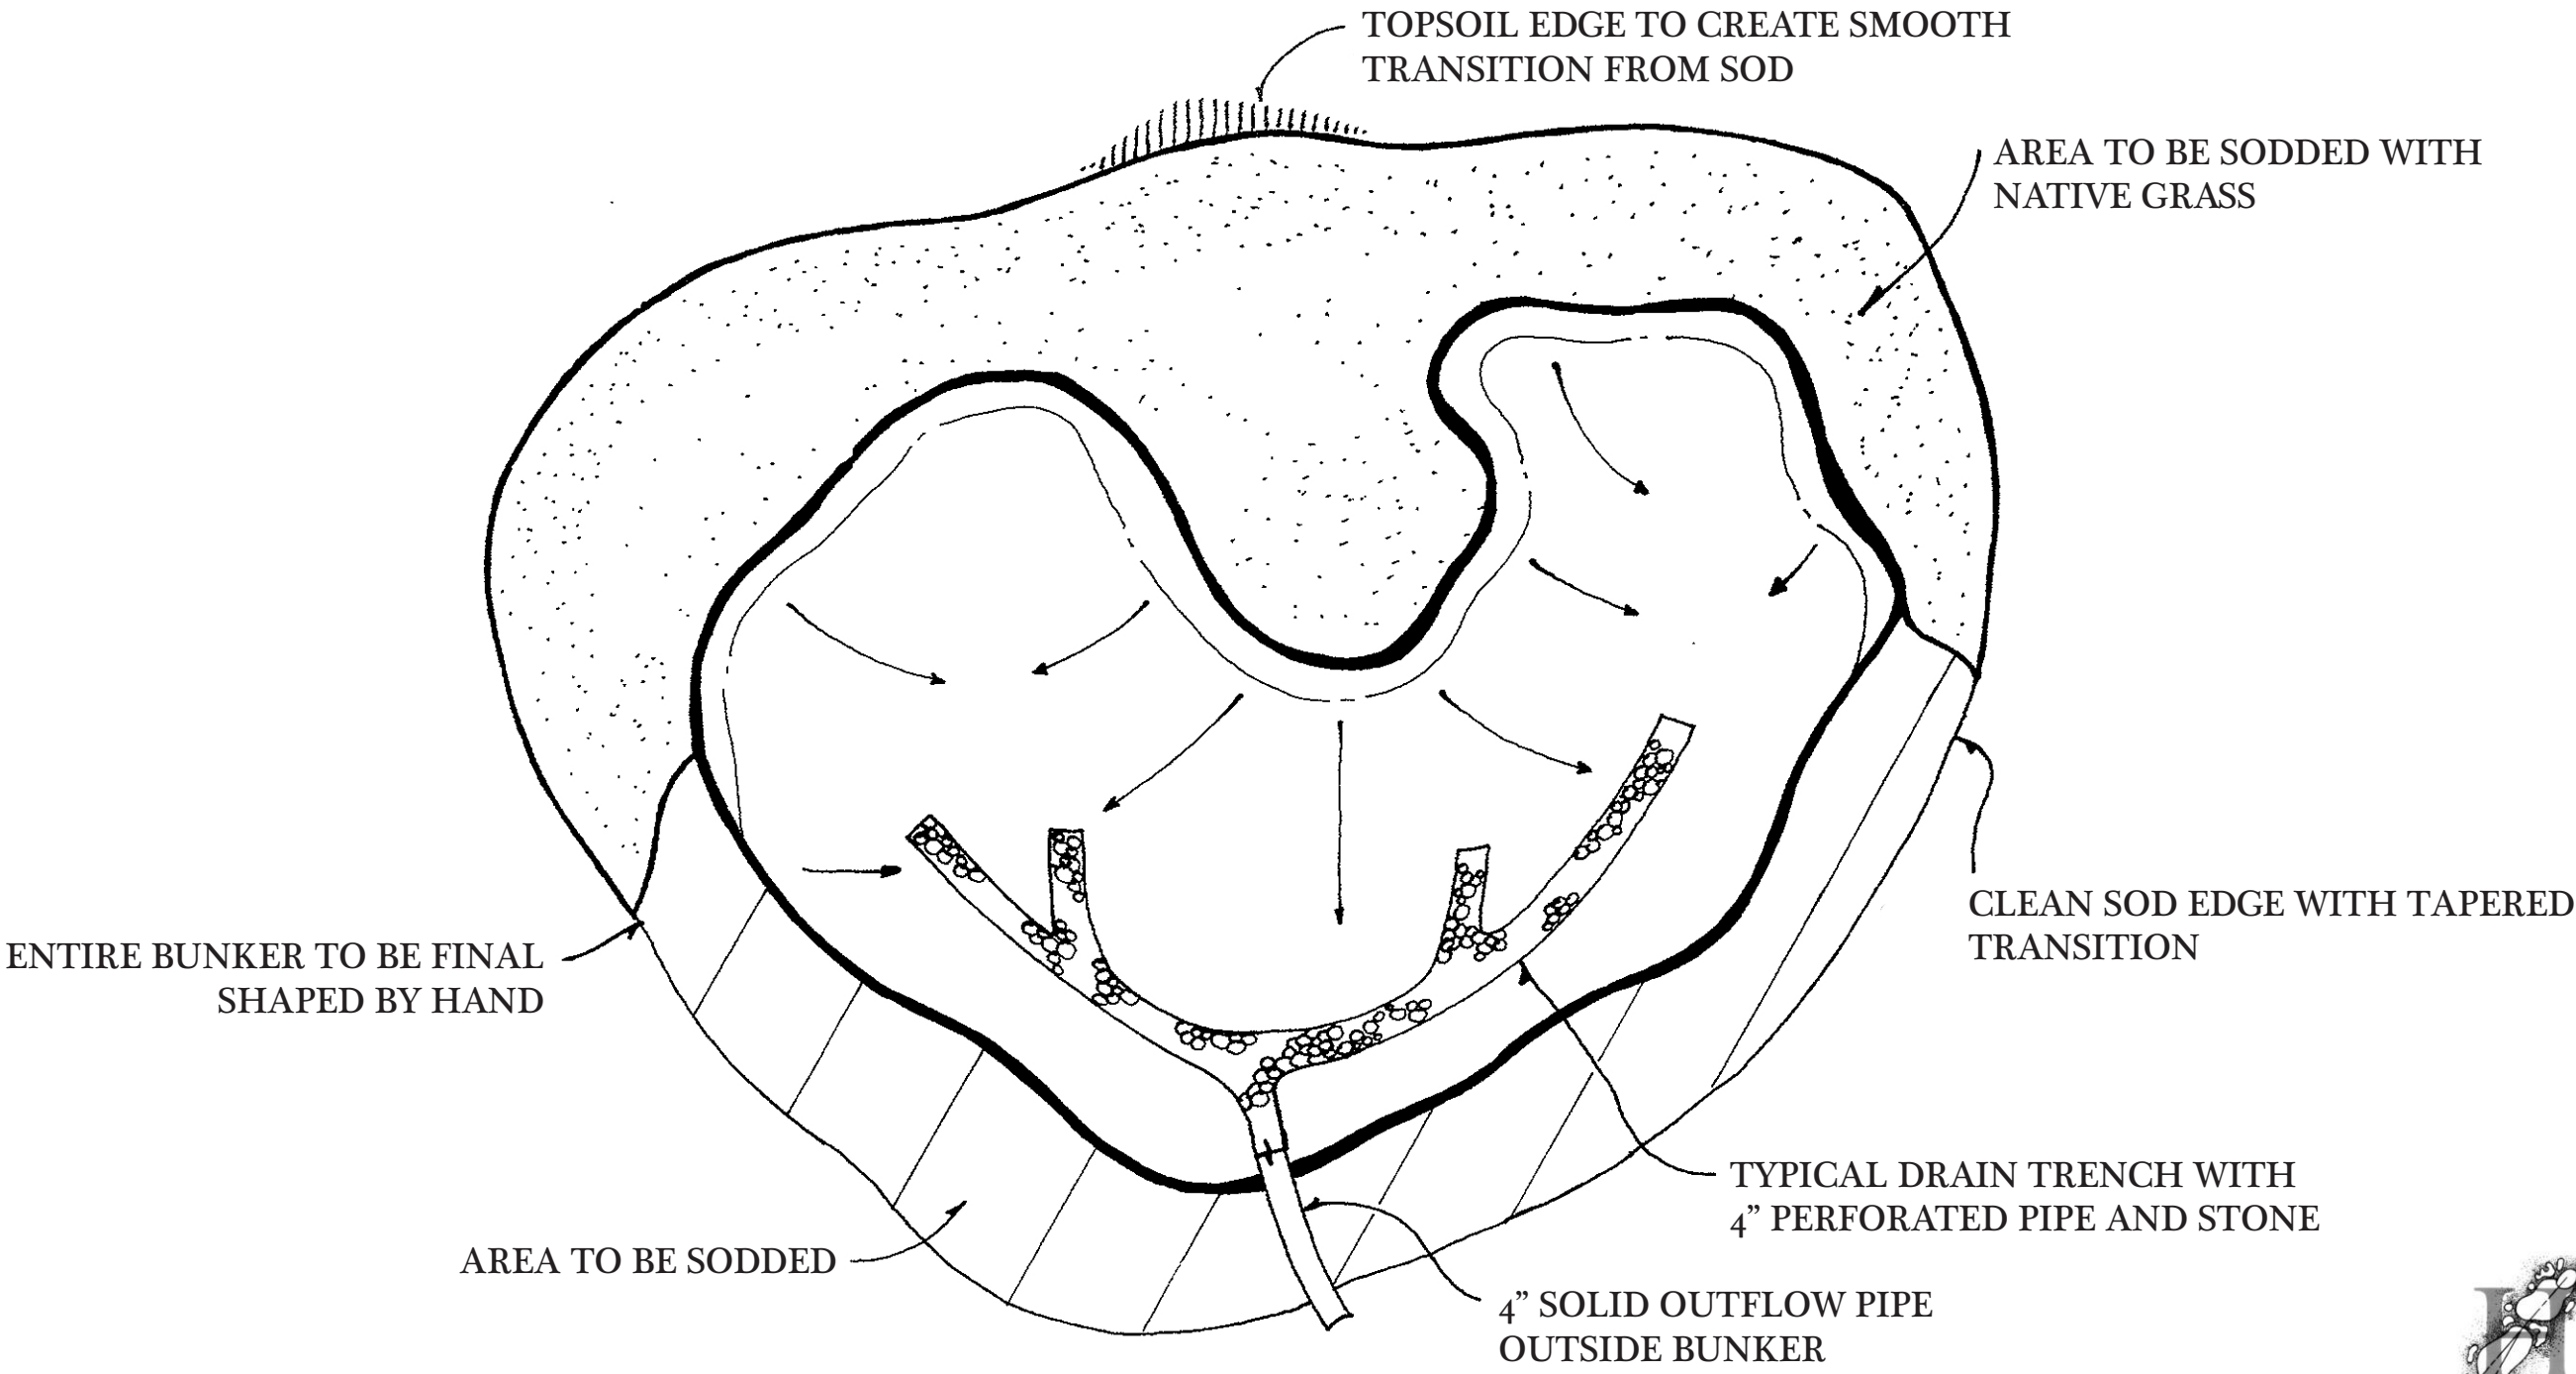


TYPICAL BUNKER CROSS SECTION DETAIL

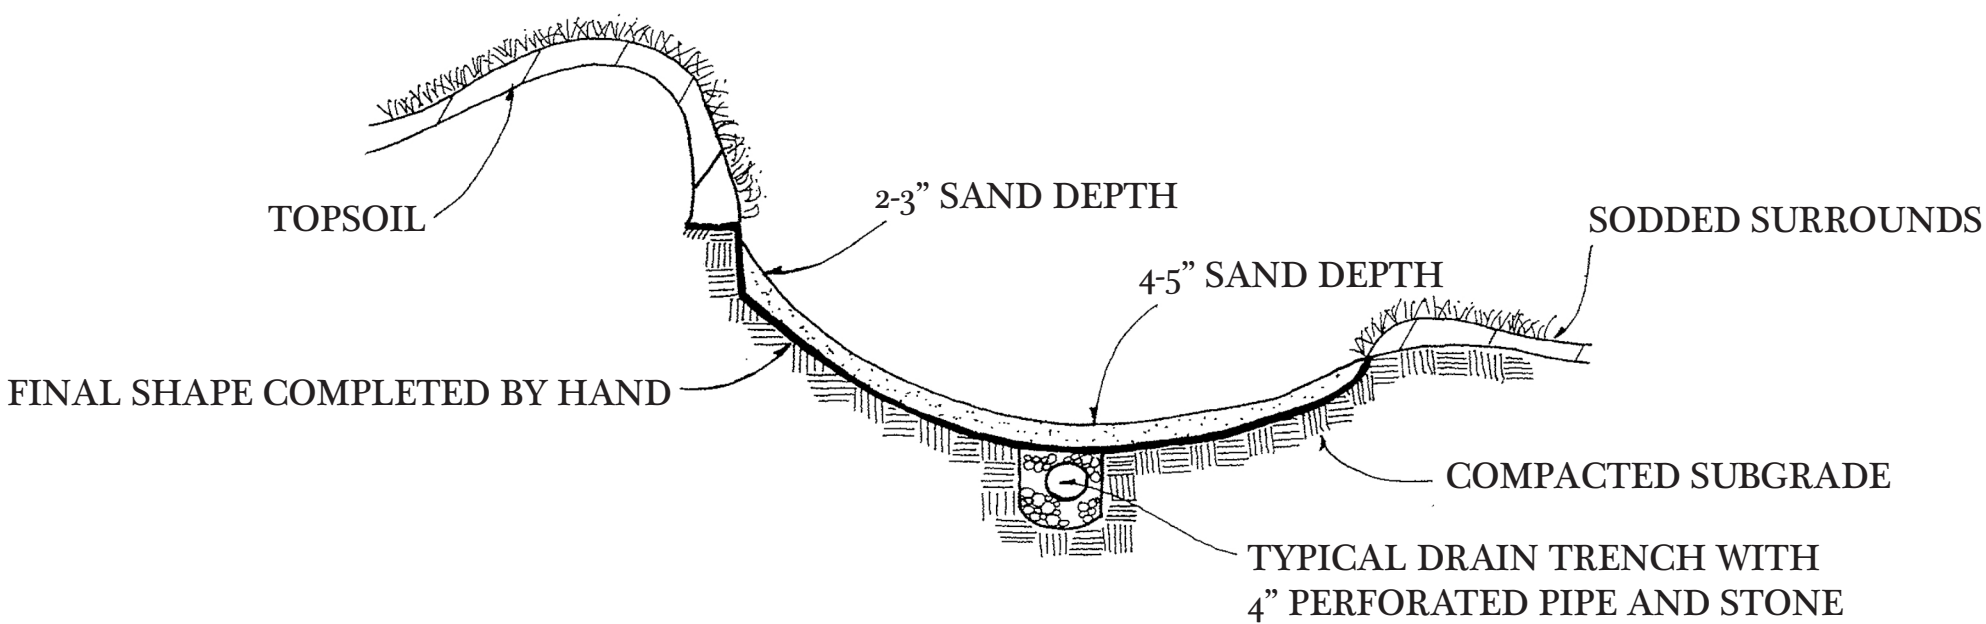

TYPICAL GREEN DRAINAGE DETAIL

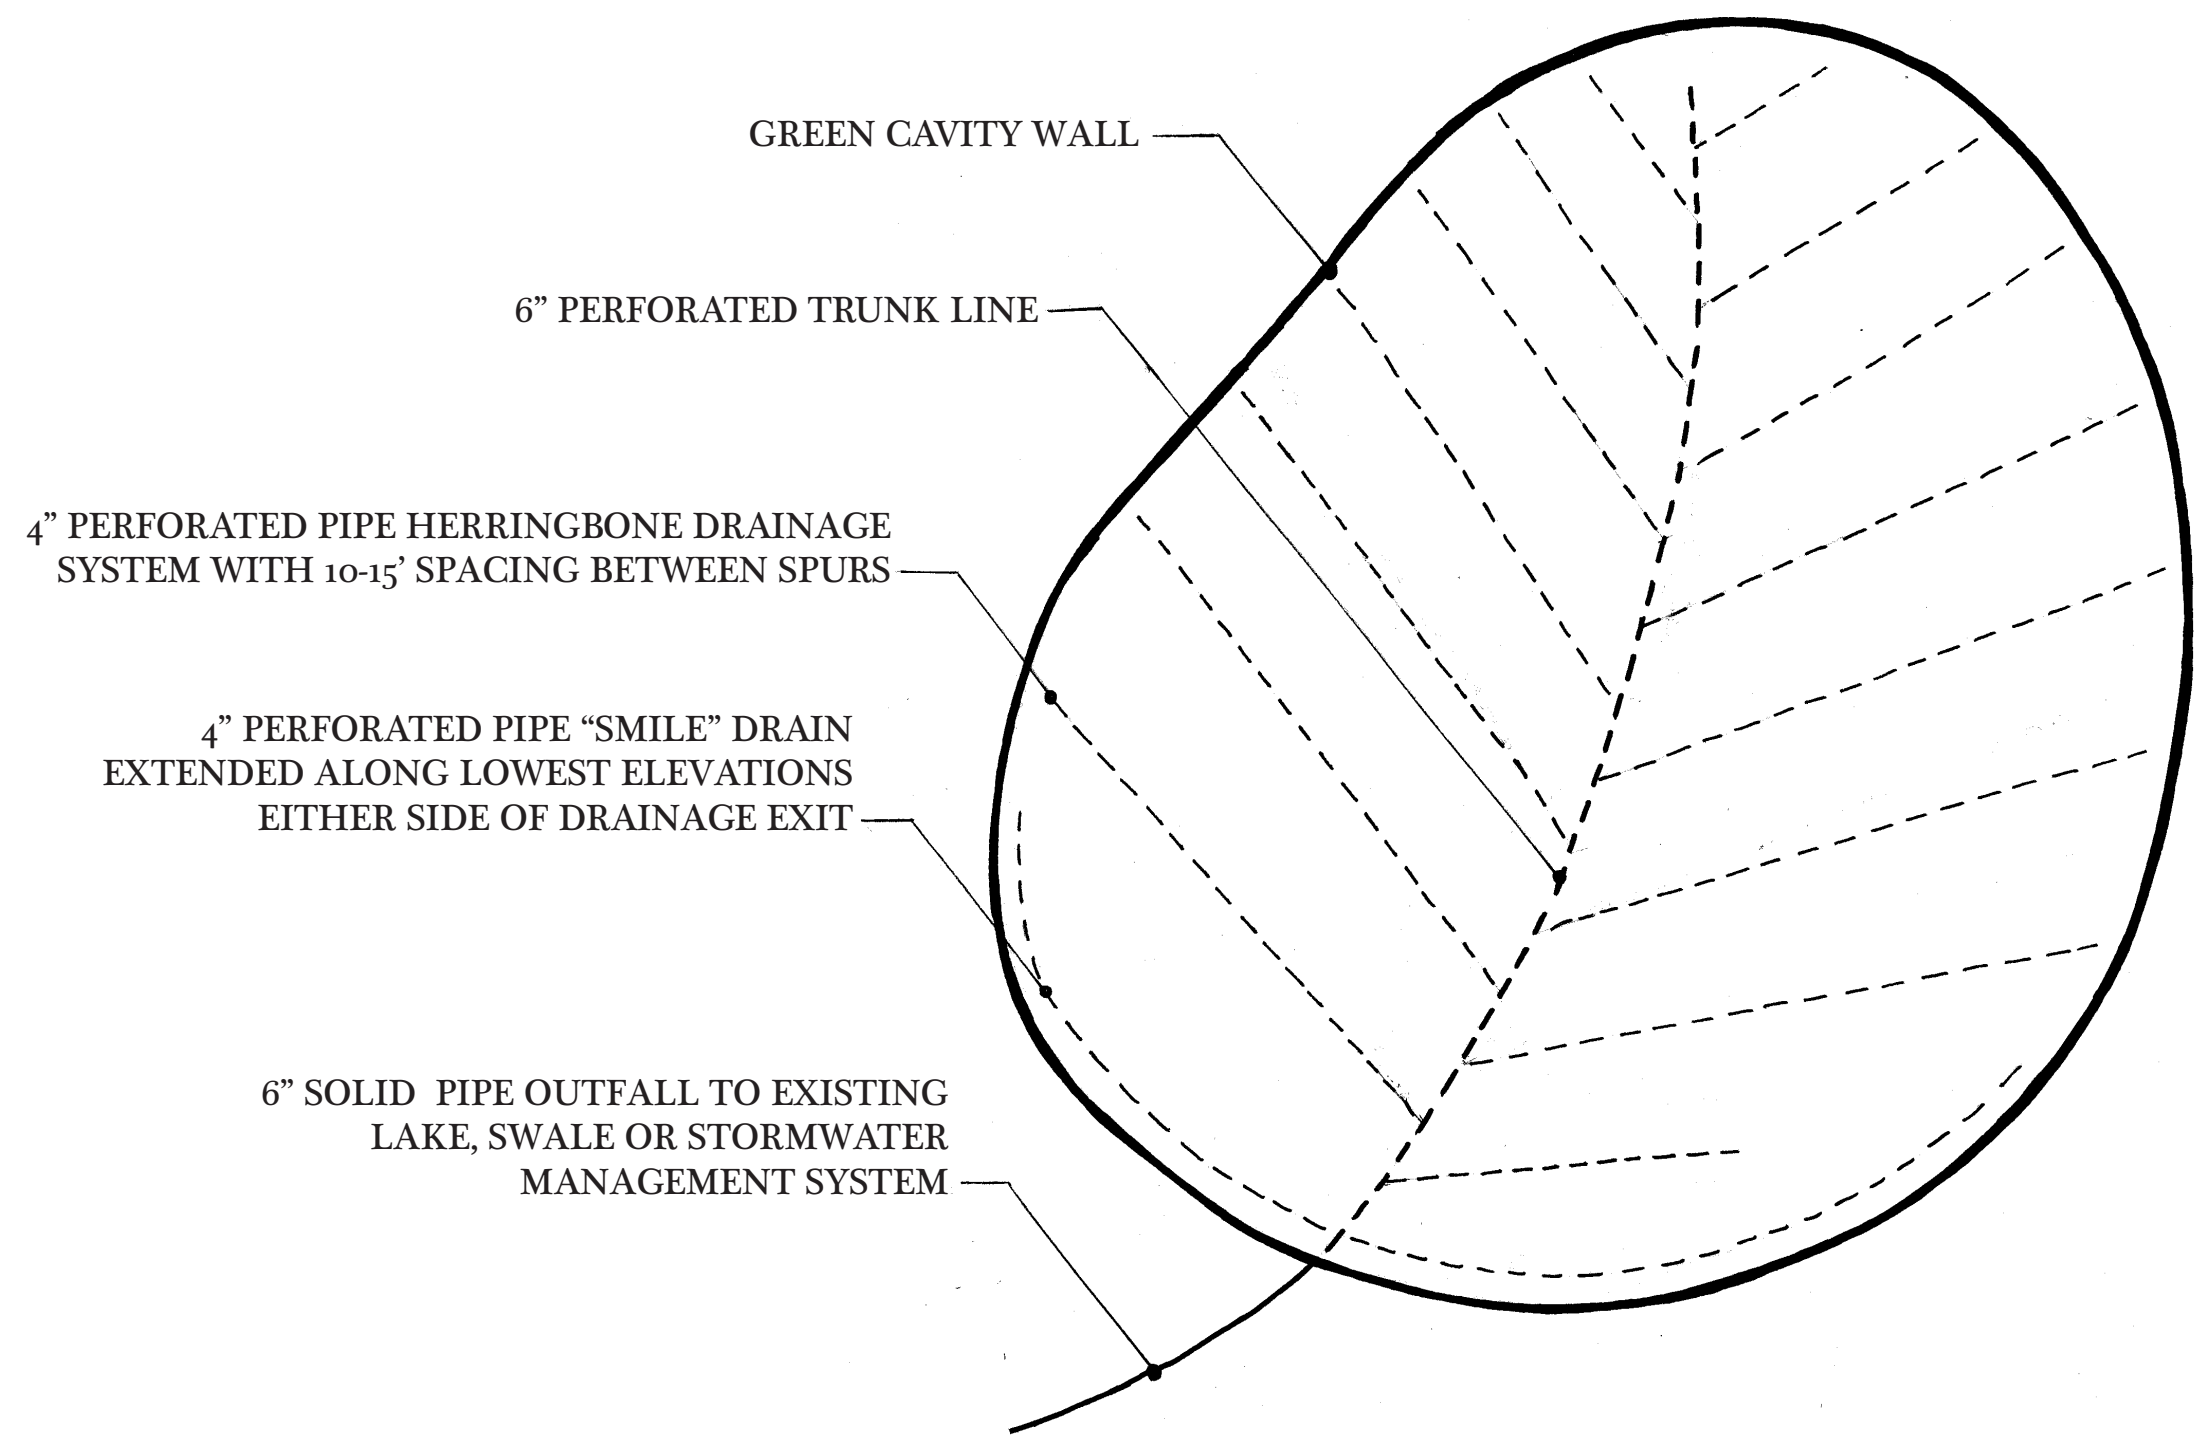


PERIMETER DRAIN DETAIL IN USGA GREEN PROFILE

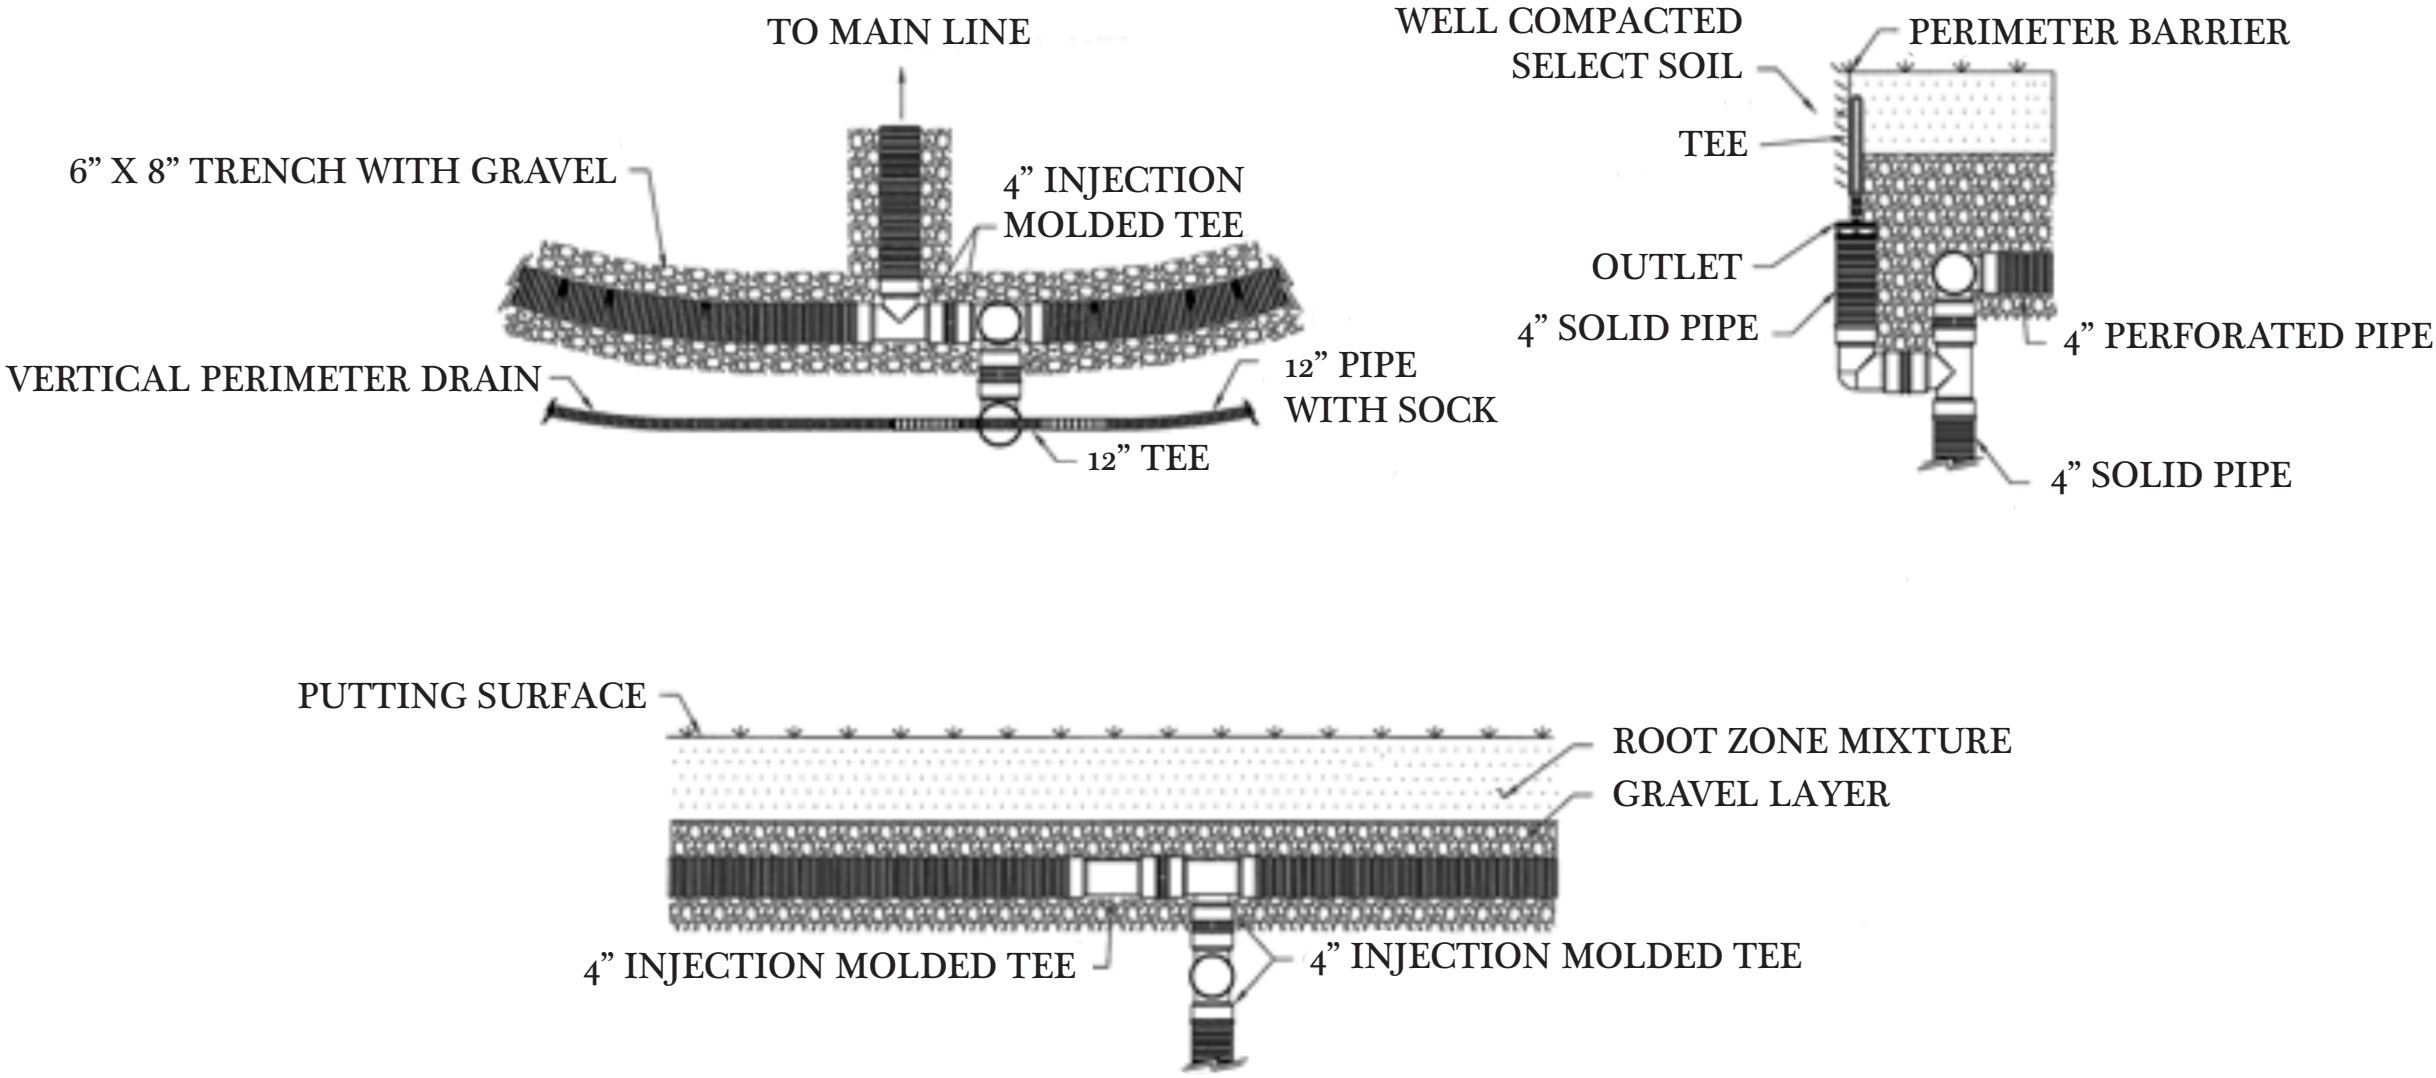


As Specified by Advanced
Drainage Systems, Inc

4" PERFORATED DRAIN DETAIL

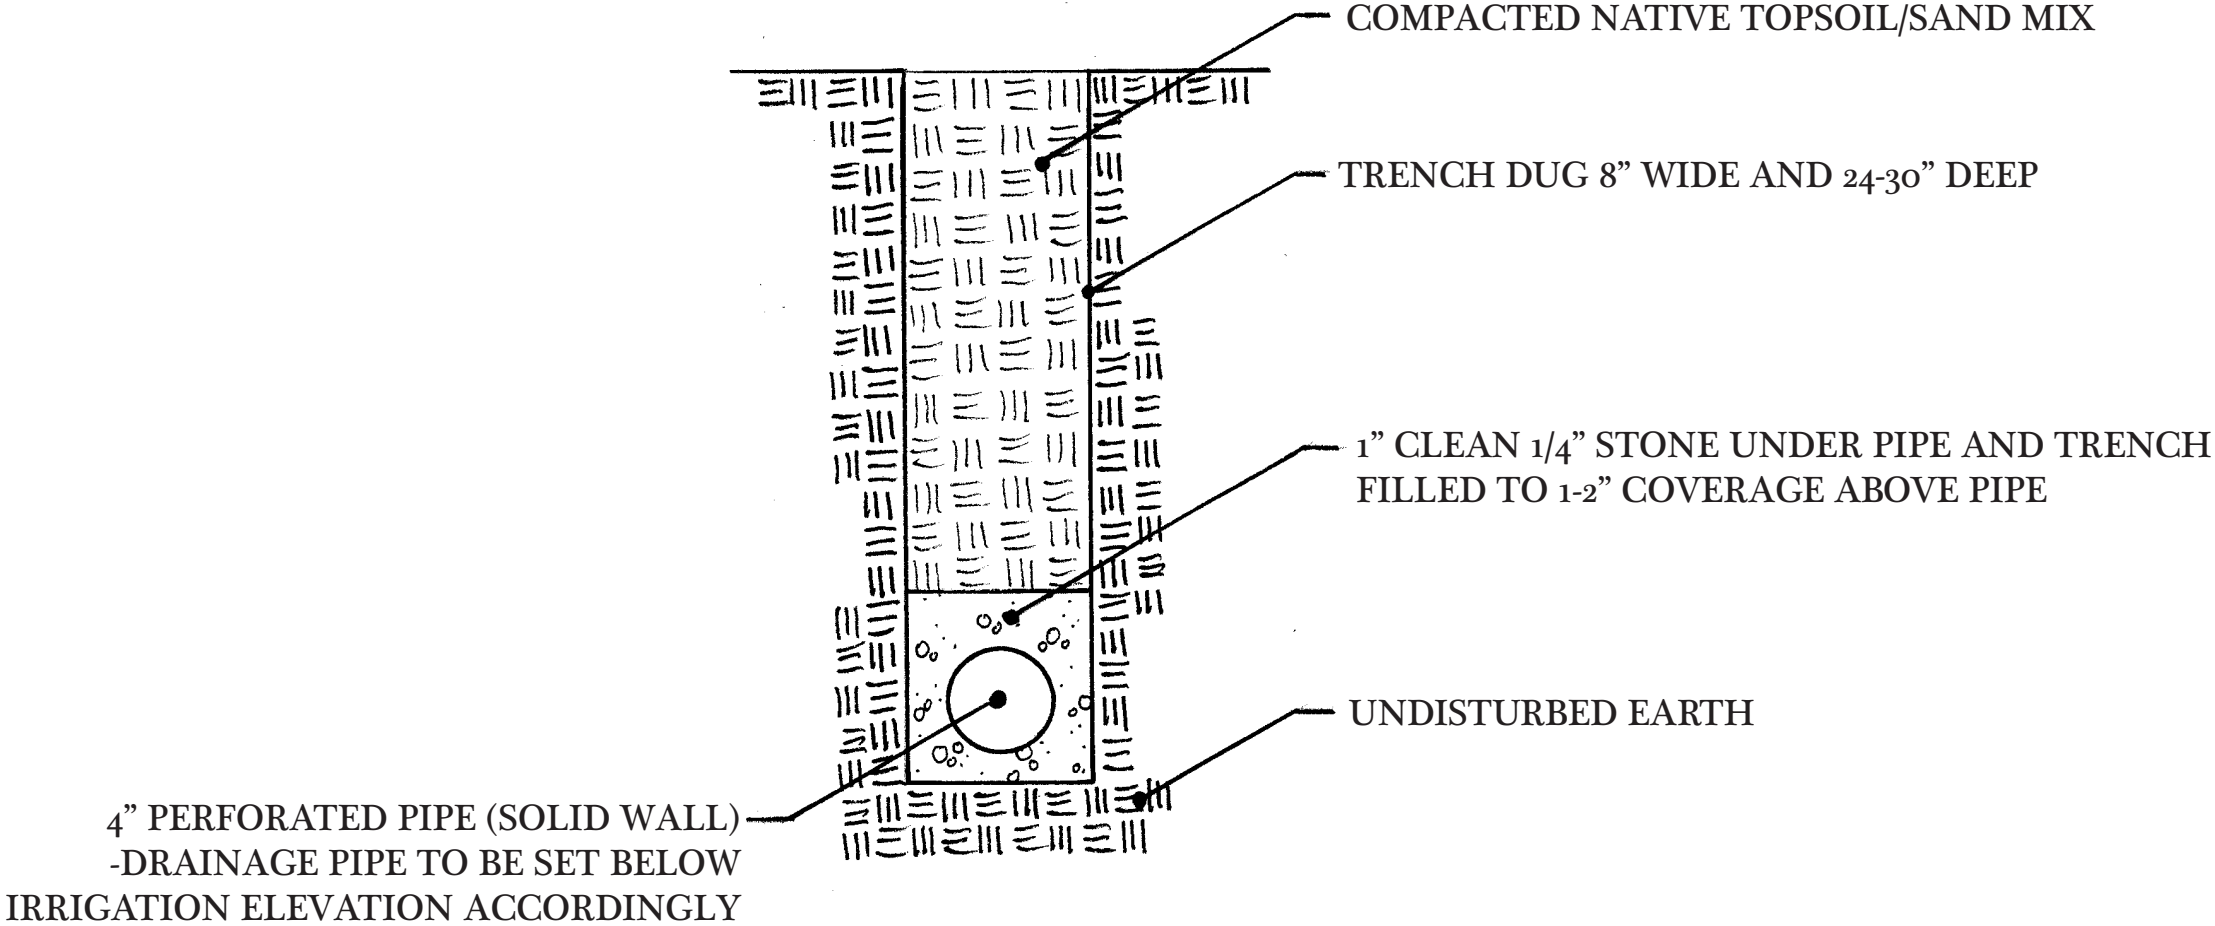

TYPICAL HAY BALE DIKE DETAIL

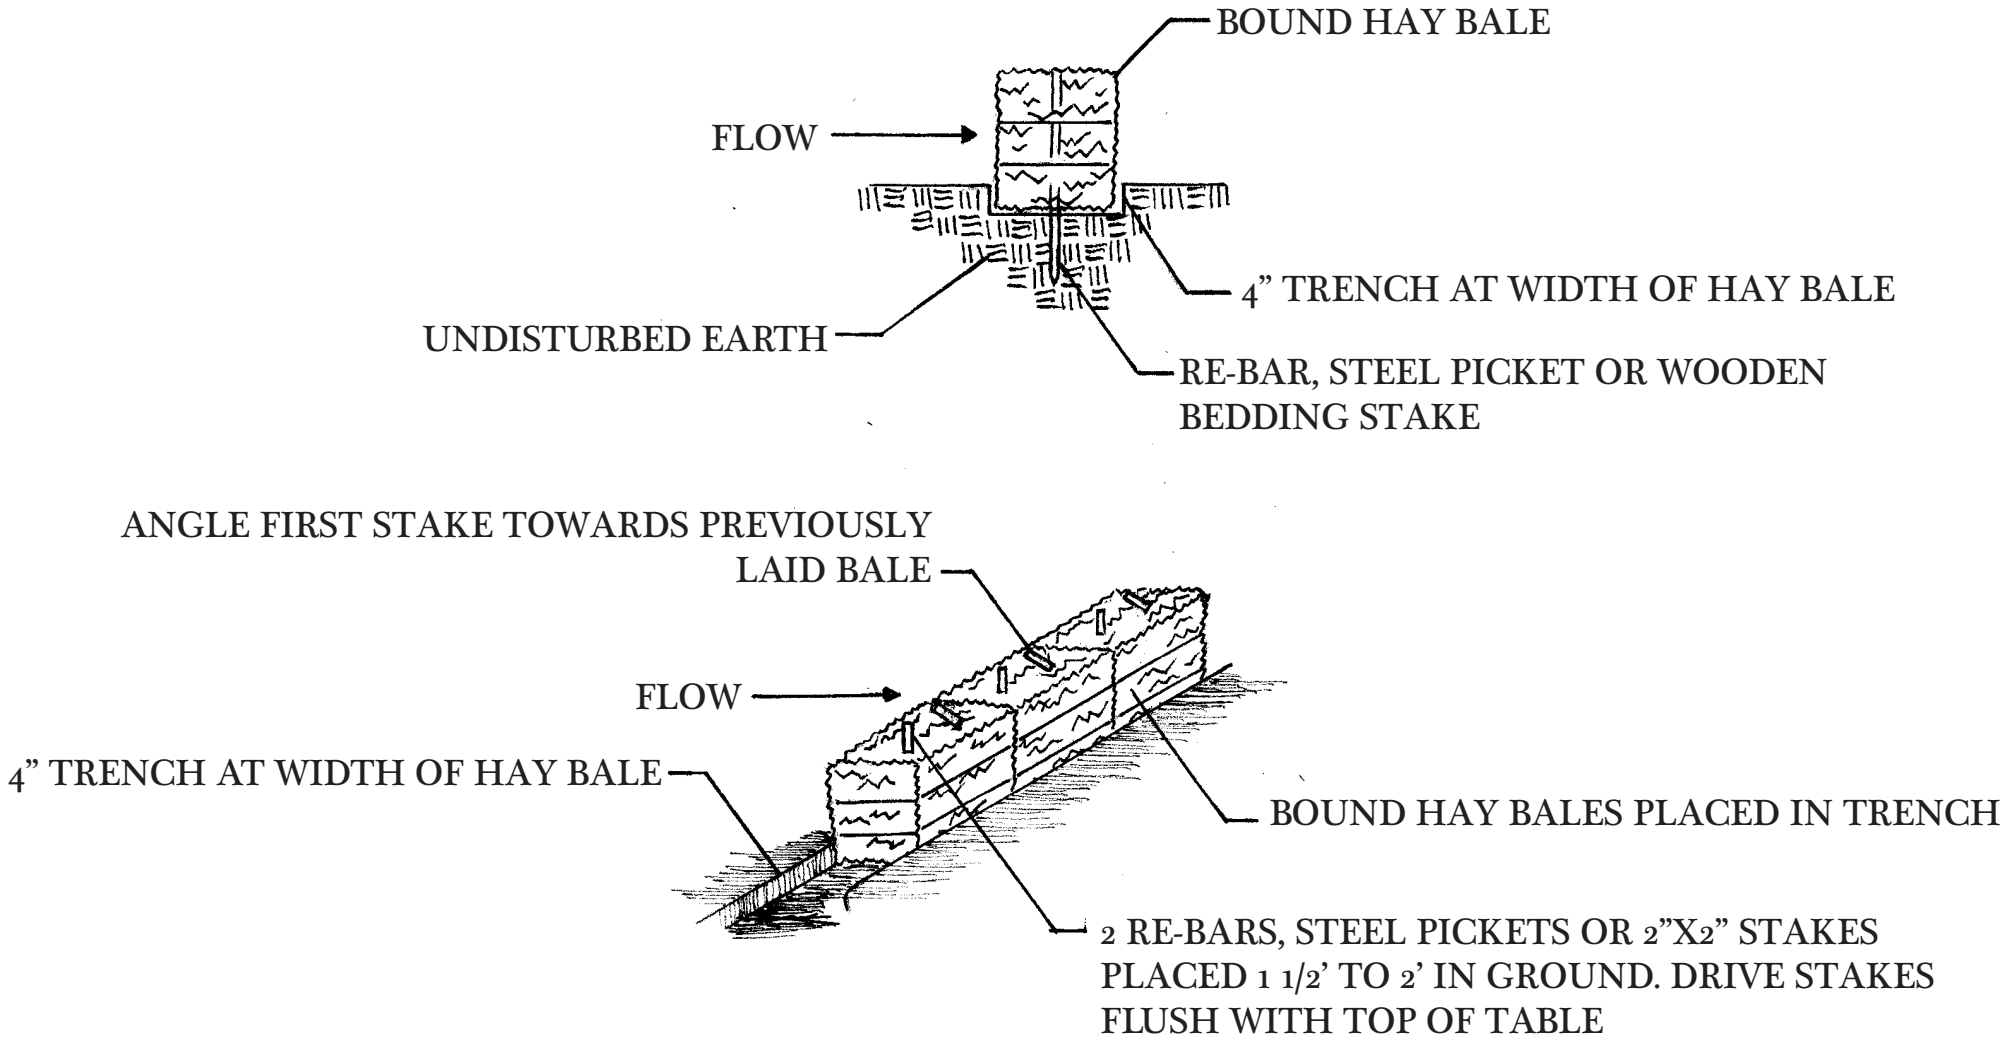

TYPICAL SILT FENCE DETAIL

