


1 SITE PLAN  
1" = 30'-0"

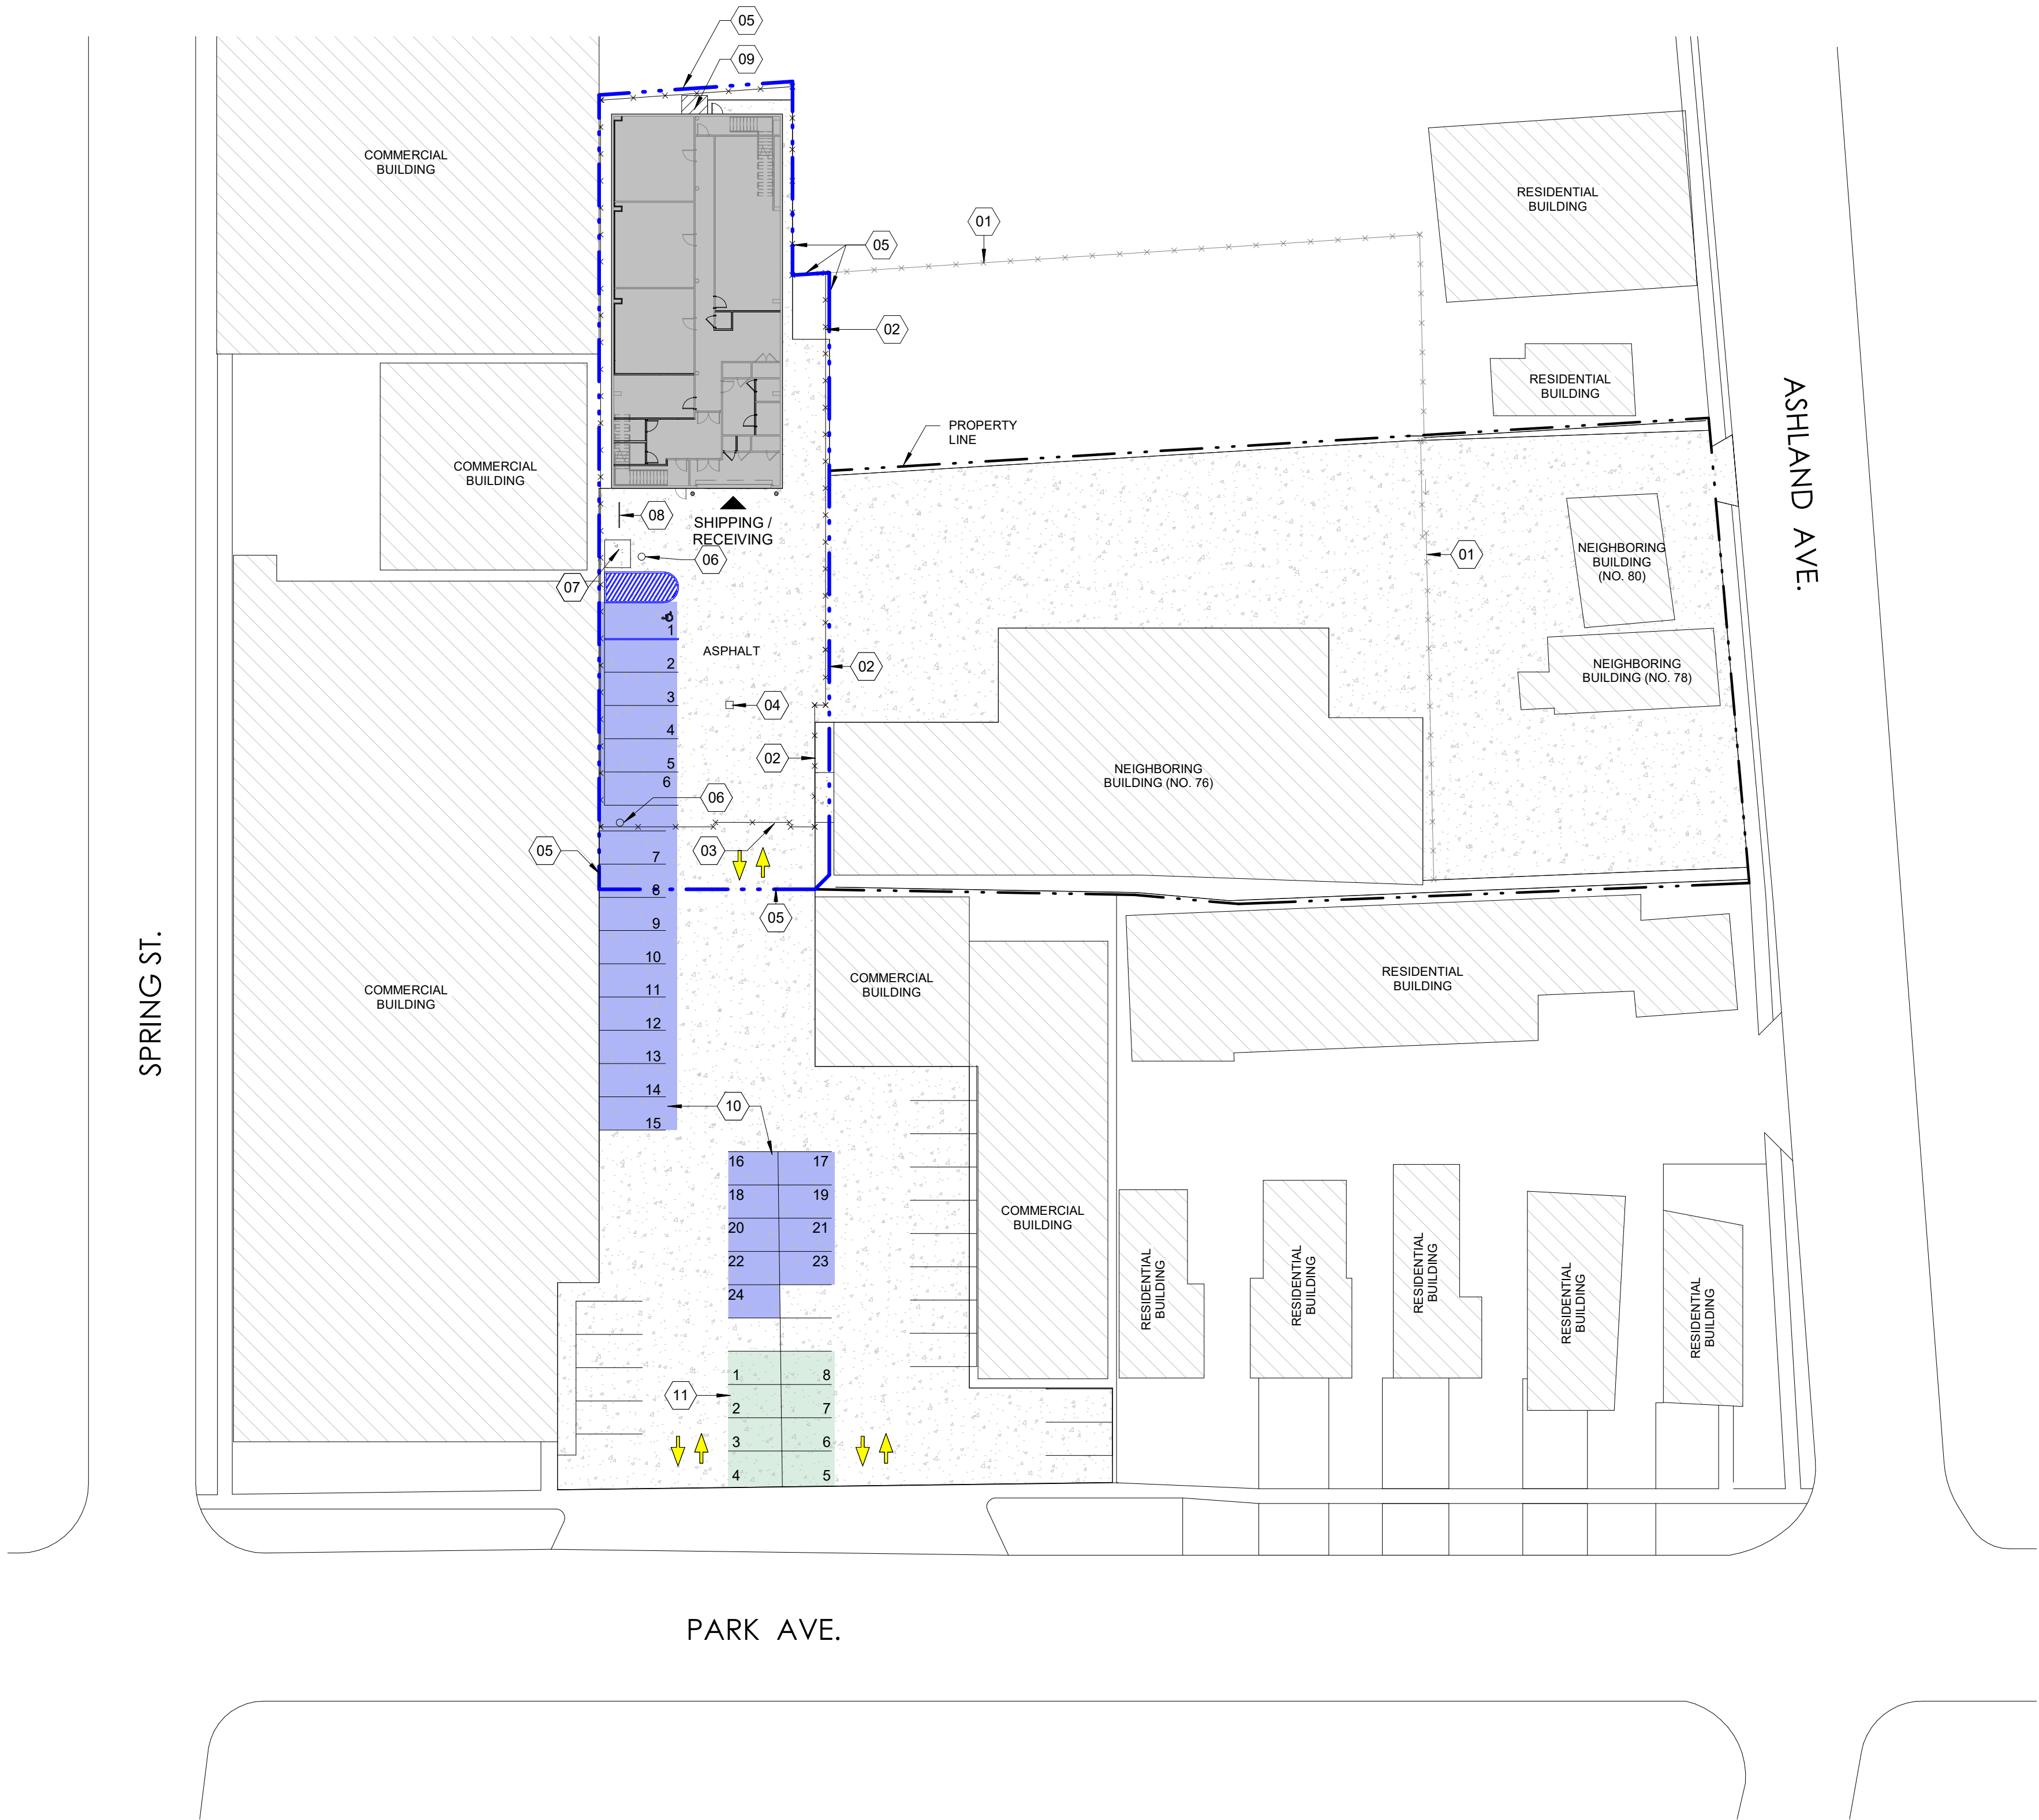

REFERENCE NOTES

- 01) EXISTING CHAIN LINK FENCE.
- 02) NEW 6' (H) FENCE.
- 03) NEW 6' (H) FENCE WITH GATE.
- 04) EXISTING INLET.
- 05) BLUE LINE INDICATES NEW PROPERTY LINE. AREA OF NEW SUBDIVIDED AREA: 12,140.67 SQ. FT.
- 06) EXISTING MONITORING WELL.
- 07) EXISTING CONCRETE PAD.
- 08) NEW BICYCLE RACK.
- 09) LOCATION OF NEW BACK-UP GENERATOR.
- 10) LIGHT BLUE HATCH INDICATES PARKING SPACES FOR 82 ASHLAND - METAL BUILDING.
- 11) LIGHT GREEN HATCH INDICATES PARKING SPACES FOR 10 PARK AVENUE.



YERRR CANNA, LLC  
**CULTIVATION**  
82 Ashland Ave,  
West Orange, NJ 07052

Project Number  
2021-44

| REV | DESCRIPTION | DATE |
|-----|-------------|------|
|     |             |      |
|     |             |      |
|     |             |      |



NOT TO BE USED FOR BIDDING, PERMIT,  
PROCUREMENT, OR CONSTRUCTION.  
FOR LICENSURE PURPOSES ONLY.  
ARCHITECT: SHAWN T. FISHER  
LICENSE: 21A102218700

Date 01/18/24

SITE PLAN  
**SITE1**