


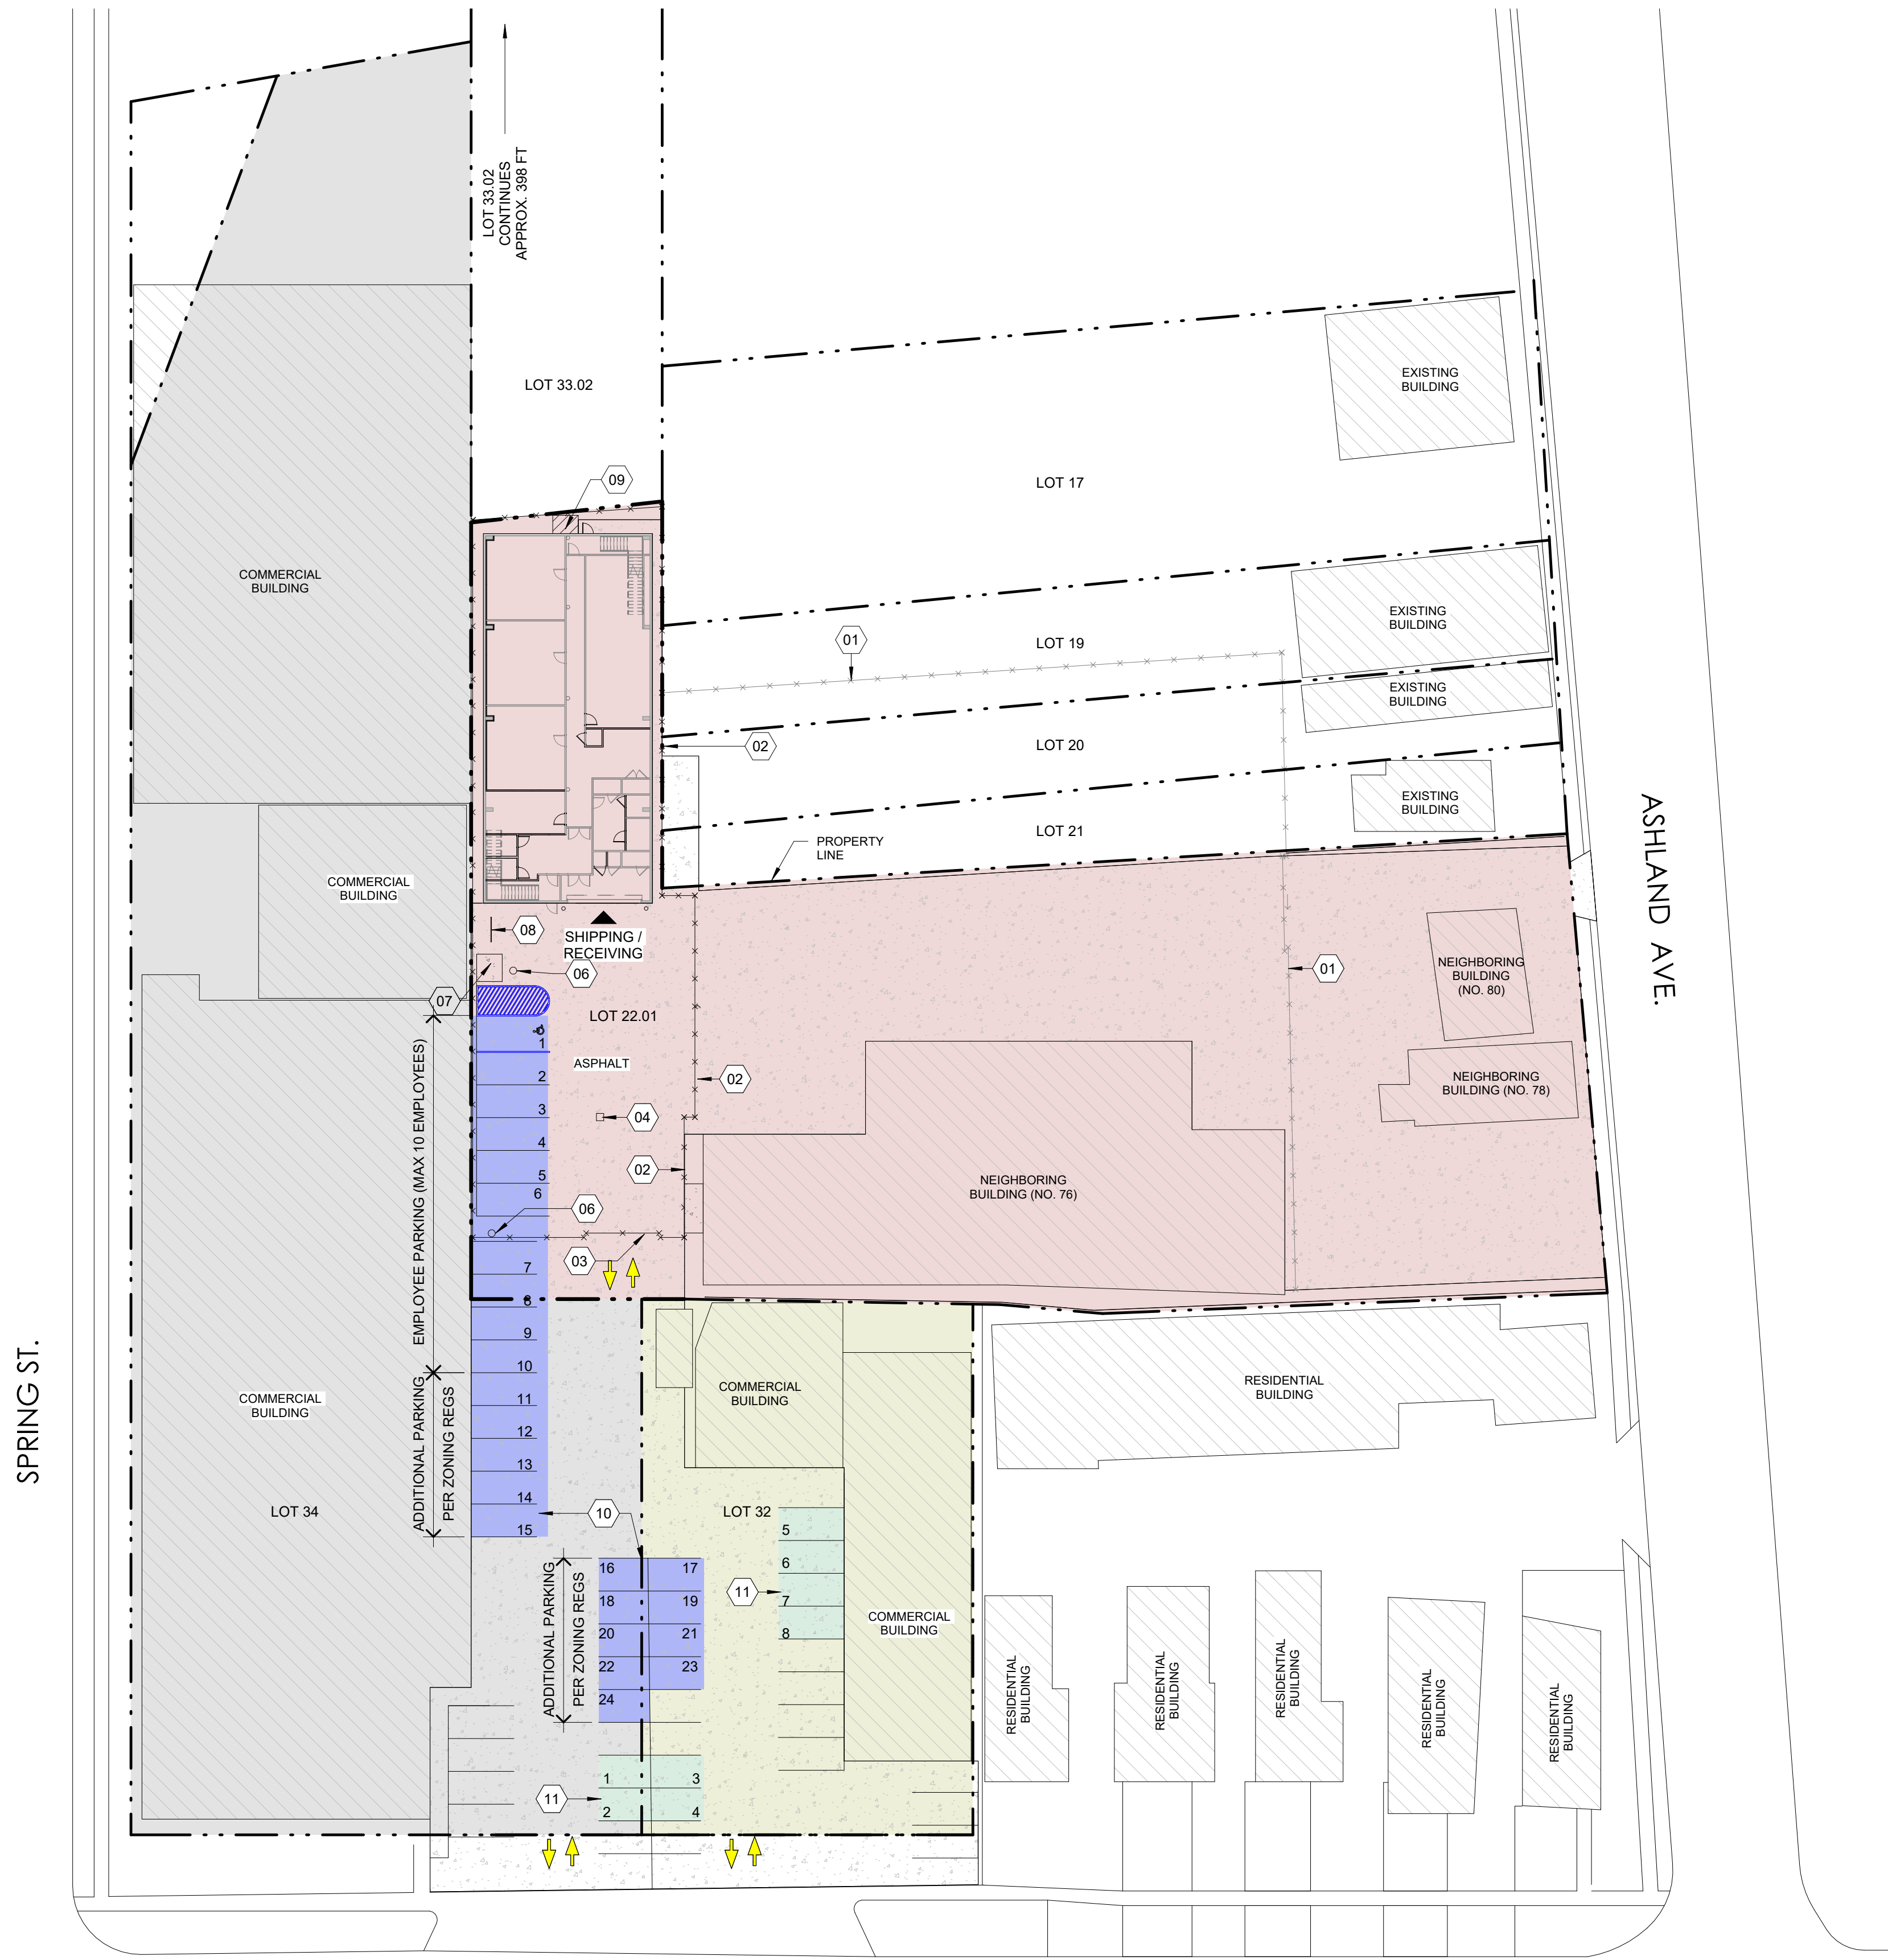

REFERENCE NOTES


- 01 EXISTING CHAIN LINK FENCE.
- 02 NEW 6' (H) FENCE.
- 03 NEW 6' (H) FENCE WITH GATE.
- 04 EXISTING INLET.
- 05 NOT USED.
- 06 EXISTING MONITORING WELL.
- 07 EXISTING CONCRETE PAD.
- 08 NEW BICYCLE RACK.
- 09 LOCATION OF NEW BACK-UP GENERATOR.
- 10 LIGHT BLUE HATCH INDICATES PARKING SPACES FOR 82 ASHLAND - METAL BUILDING.
- 11 LIGHT GREEN HATCH INDICATES PARKING SPACES FOR 10 PARK AVENUE.

LEGEND

- LOT 22.01
- LOT 32
- LOT 34
- PROPERTY LINE



REV	DESCRIPTION	DATE
△		
△		
△		

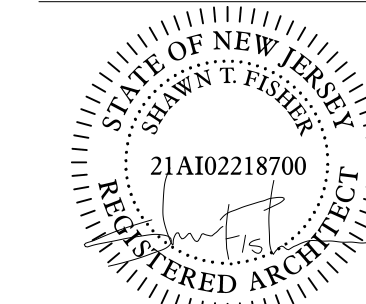

NOT TO BE USED FOR BIDDING, PERMIT,
PROCUREMENT, OR CONSTRUCTION.
FOR LICENSURE PURPOSES ONLY.
ARCHITECT: SHAWN T. FISHER
LICENSE: 21A102218700

Date 02/07/24

SITE PLAN

SITE1

