



Jarmel Kizel

ARCHITECTS AND ENGINEERS INC.
42 OKNER PARKWAY
LIVINGSTON, NEW JERSEY 07039
TEL: 973-994-9669
FAX: 973-994-4069
www.jarmelkizel.com

Architecture
Engineering
Interior Design
Implementation Services

ISSUE

NO.	DATE	DESCRIPTION	INT.
1	12/29/23	INITIAL SUBMISSION	MBJ

PRINCIPALS

MATTHEW B. JARMEL, AIA, MBA
RICHARD JARMEL, PE
IRWIN H. KIZEL, AIA, PP

ARCHITECTS & ENGINEERS

GERARD P. GESARIO, PE
KAROLINA KOPCZYK, AIA
JOHN KUTYBSKI, AIA
JOHN STRANDBERG, AIA
CHERYL SCHWARTZ, AIA
JEREMY BOYER, AIA

Project:
EAGLE ROCK LANES
424 EAGLE ROCK AVENUE
WEST ORANGE, NJ 07052

Project Number:
SYMHELLER22-246

Scale:
AS NOTED

Drawn By:
FAA

Approved By:
MBJ

Drawing Name:

PROPOSED GROUND FLOOR
PLAN

Drawing Number:

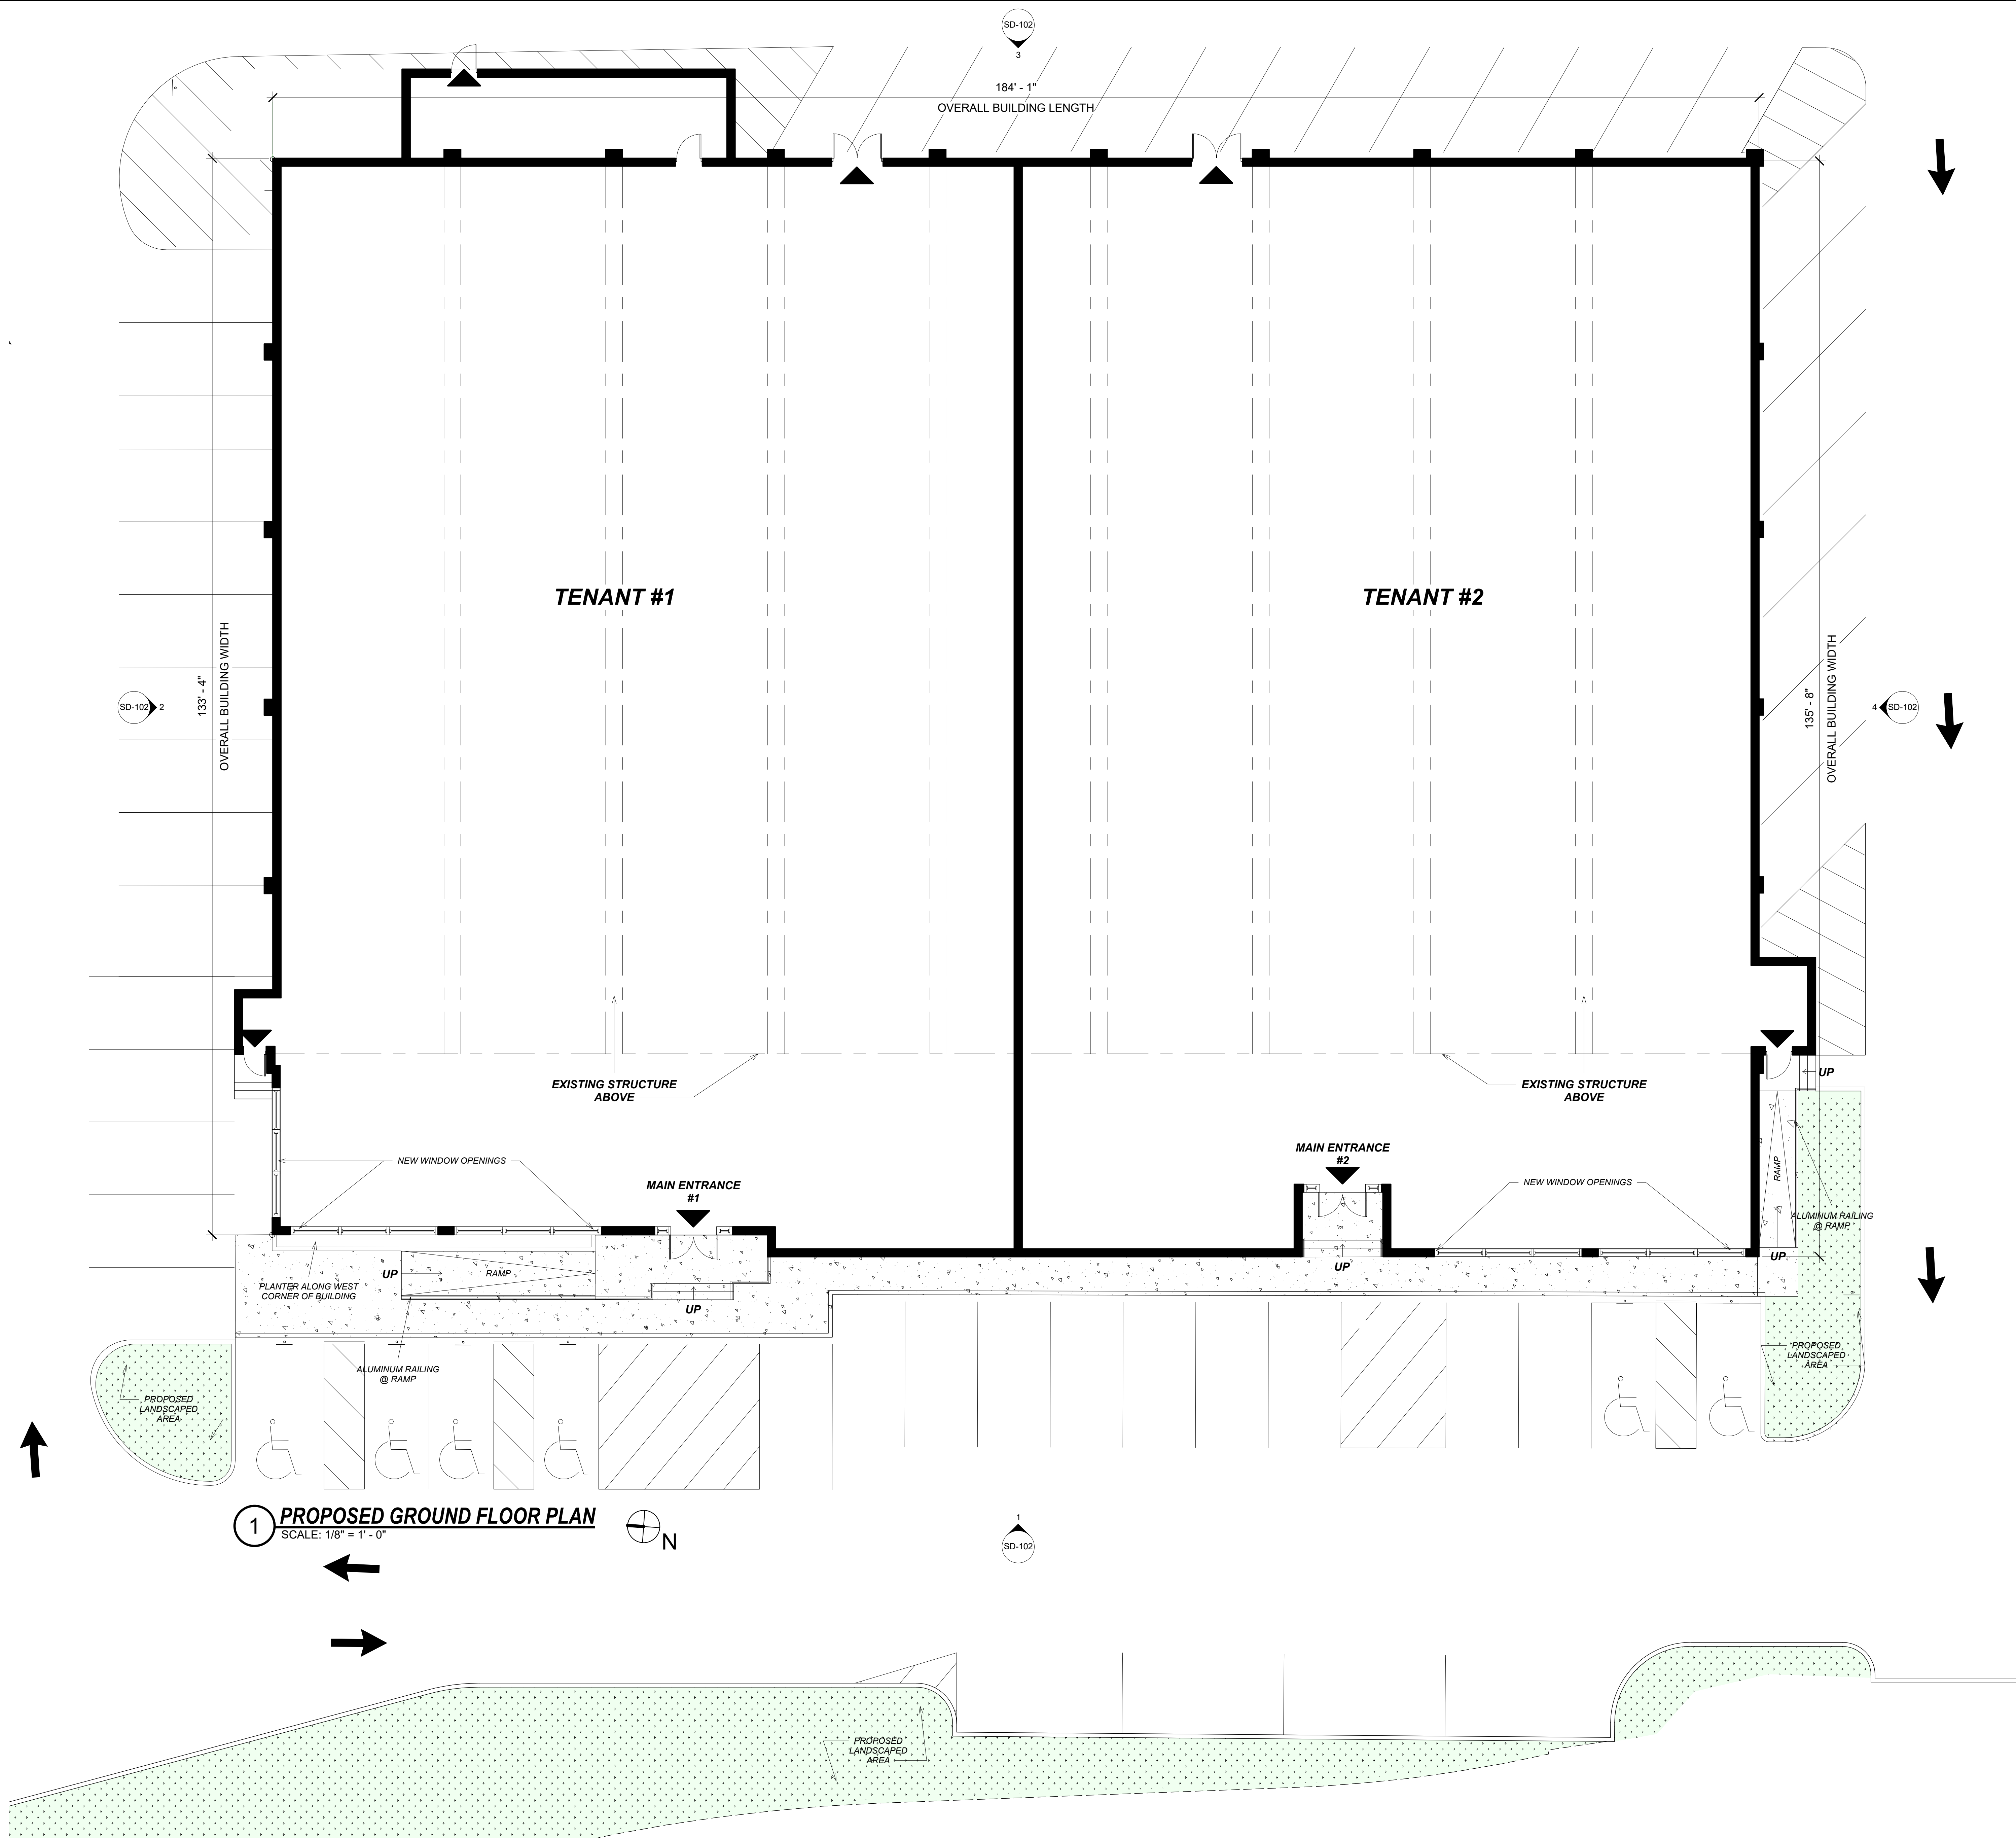
SD-101

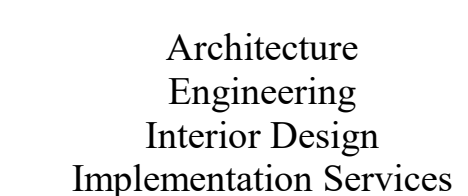
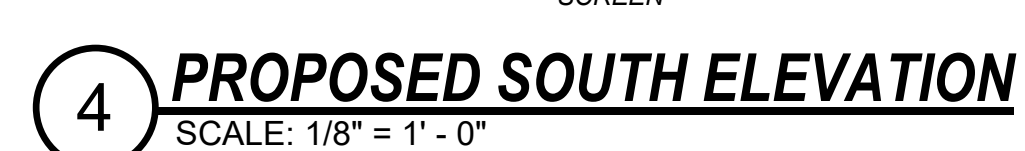
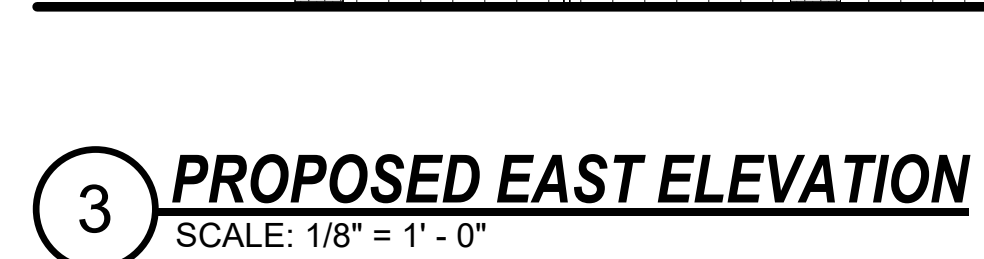
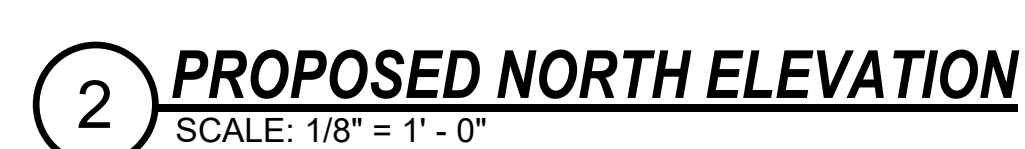
OF

Initial Date: Issue Date

DESIGN PROFESSIONAL OF RECORD

MATTHEW B. JARMEL, AIA, MBA
NJ LIC A10-12787



[illegible]

MATTHEW B. JARMEL, AIA, MBA
N.J.I.C. A10-12787