


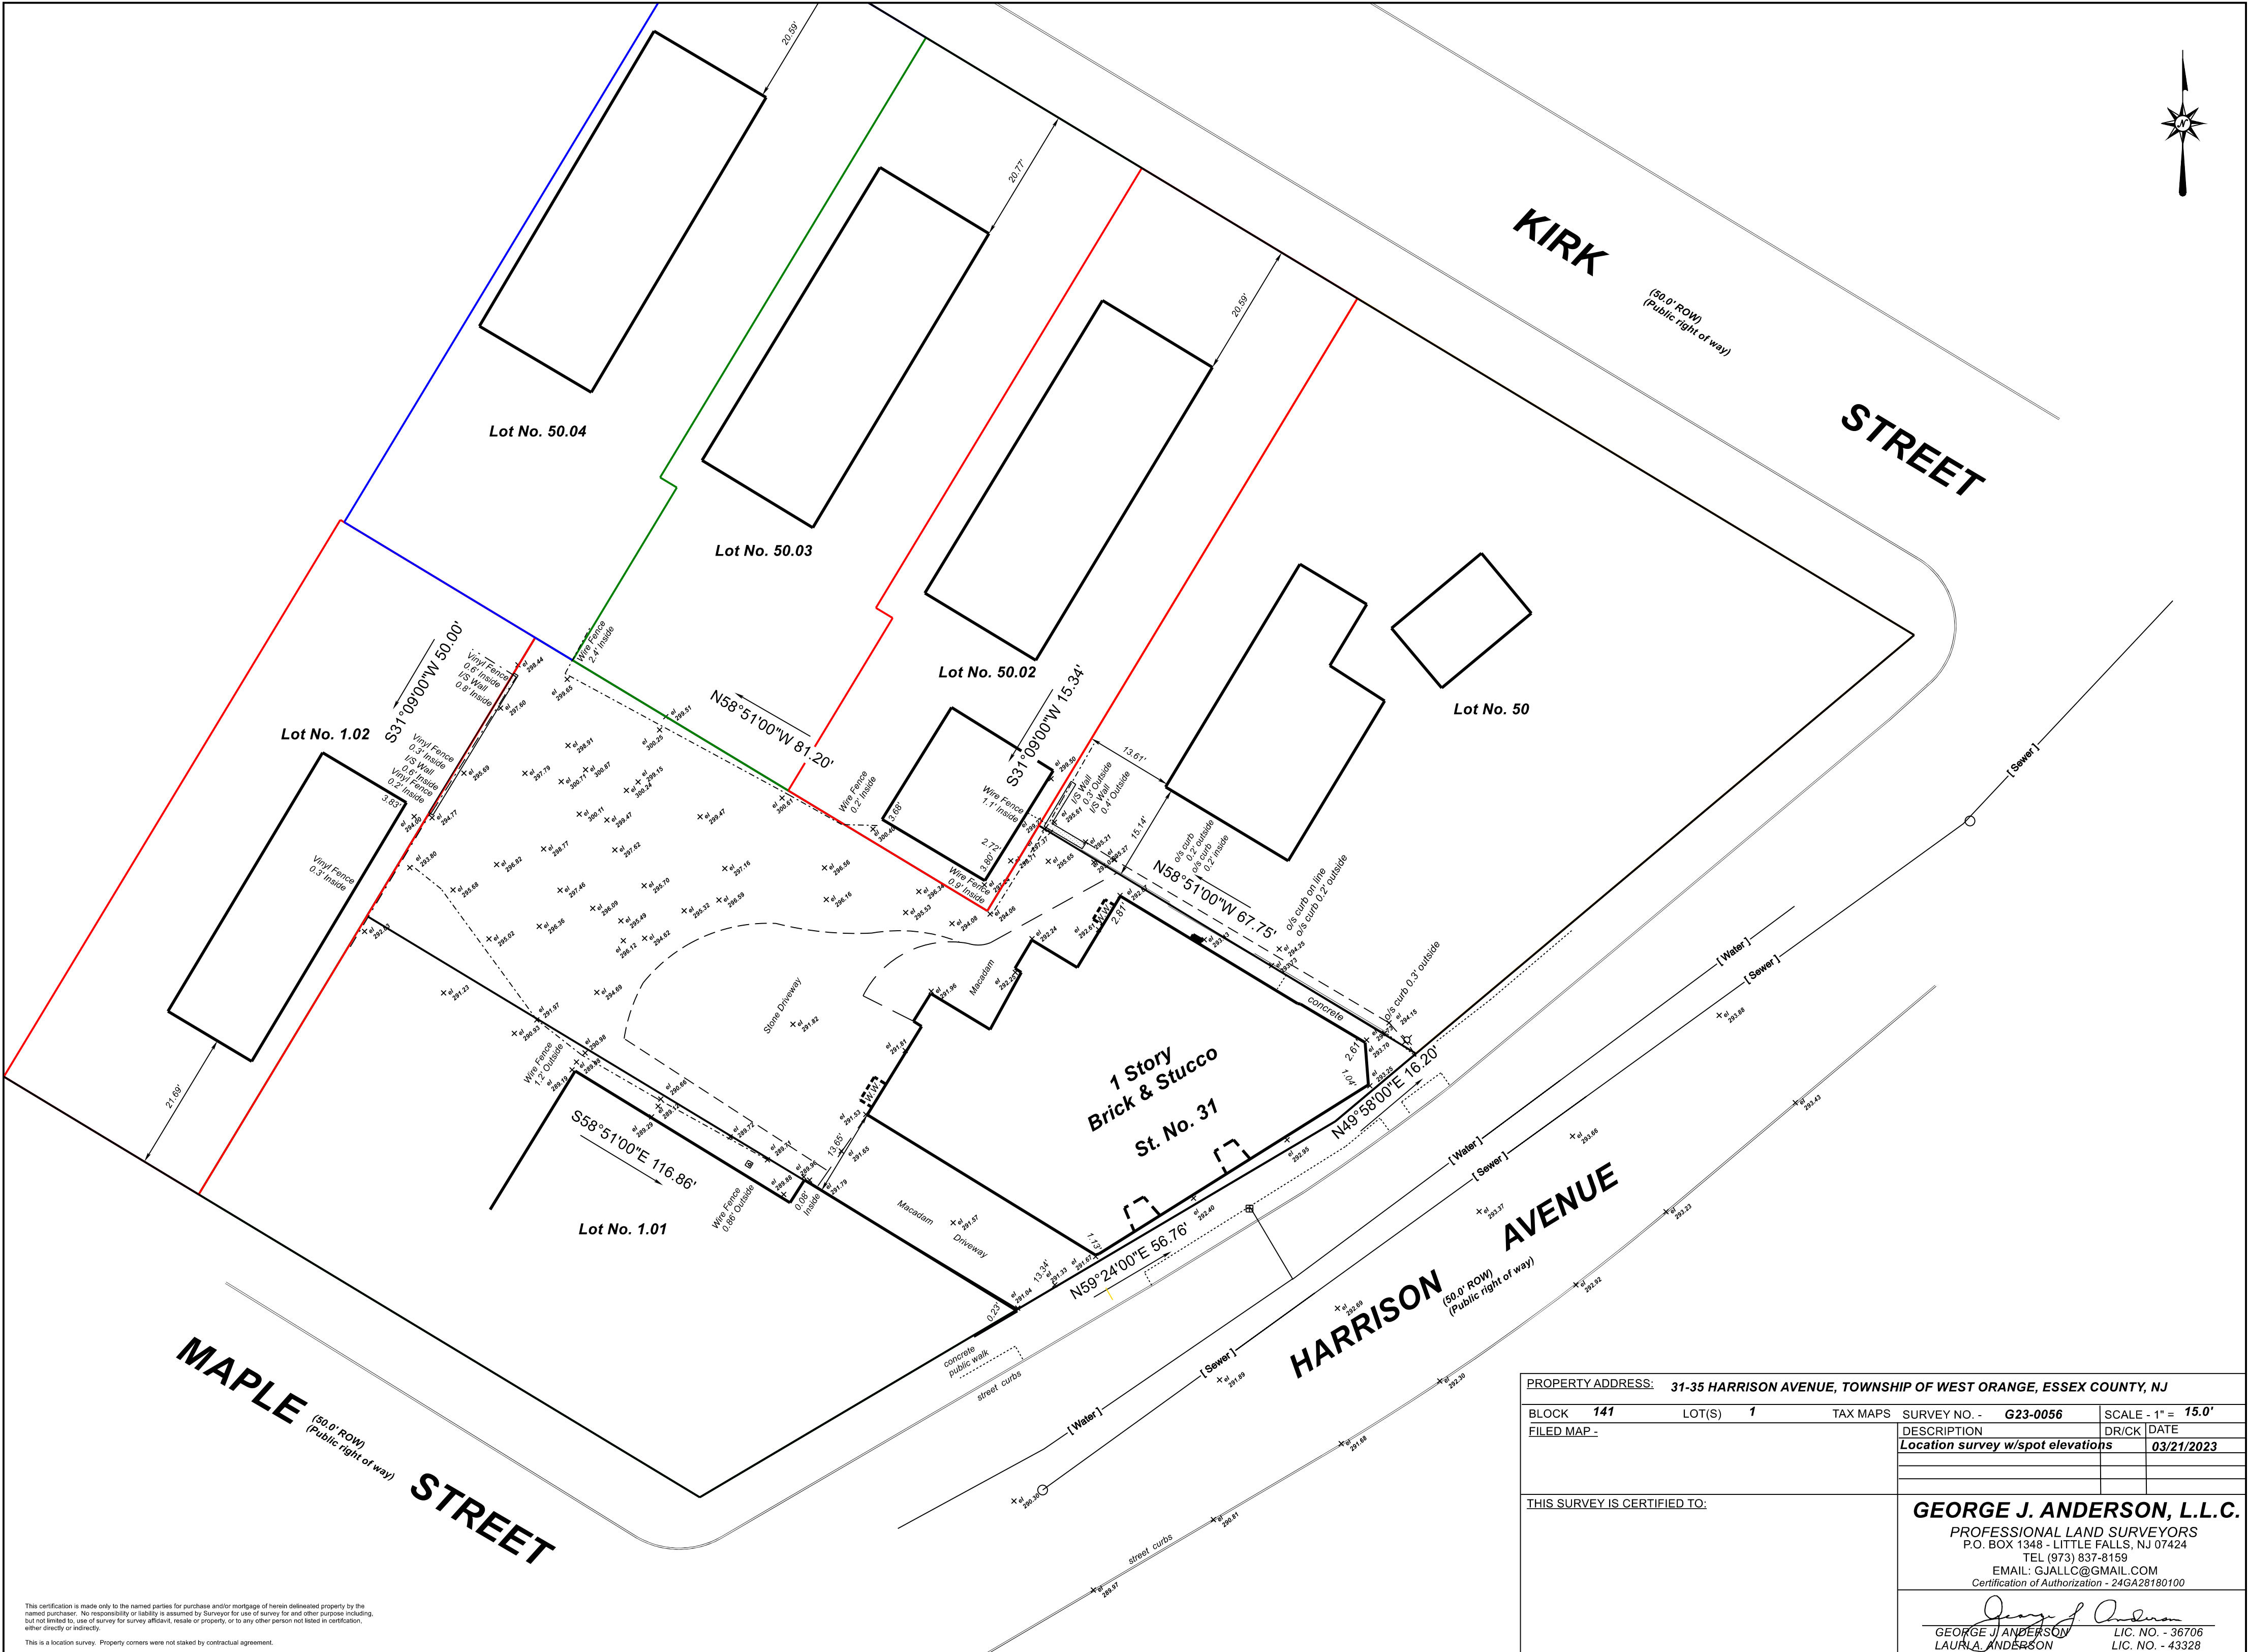

This certification is made only to the named parties for purchase and/or mortgage of herein delineated property by the named purchaser. No responsibility or liability is assumed by Surveyor for use of survey for and other purpose including, but not limited to, use of survey for survey affidavit, resale or property, or to any other person not listed in certification, either directly or indirectly.

This is a location survey. Property corners were not staked by contractual agreement.

PROPERTY ADDRESS: 31-35 HARRISON AVENUE, TOWNSHIP OF WEST ORANGE, ESSEX COUNTY, NJ			
BLOCK 141	LOT(S) 1	TAX MAPS	SURVEY NO. - G23-0056
FILED MAP -		DESCRIPTION	DR/CK
		Location survey w/spot elevations	03/21/2023
THIS SURVEY IS CERTIFIED TO:			
GEORGE J. ANDERSON, L.L.C.			
PROFESSIONAL LAND SURVEYORS			
P.O. BOX 1348 - LITTLE FALLS, NJ 07424			
TEL (973) 837-8159			
EMAIL: GJALLC@GMAIL.COM			
Certification of Authorization - 24GA28180100			
George J. Anderson		L.C. NO. - 36706	
LAUREL ANDERSON		L.C. NO. - 43328	