


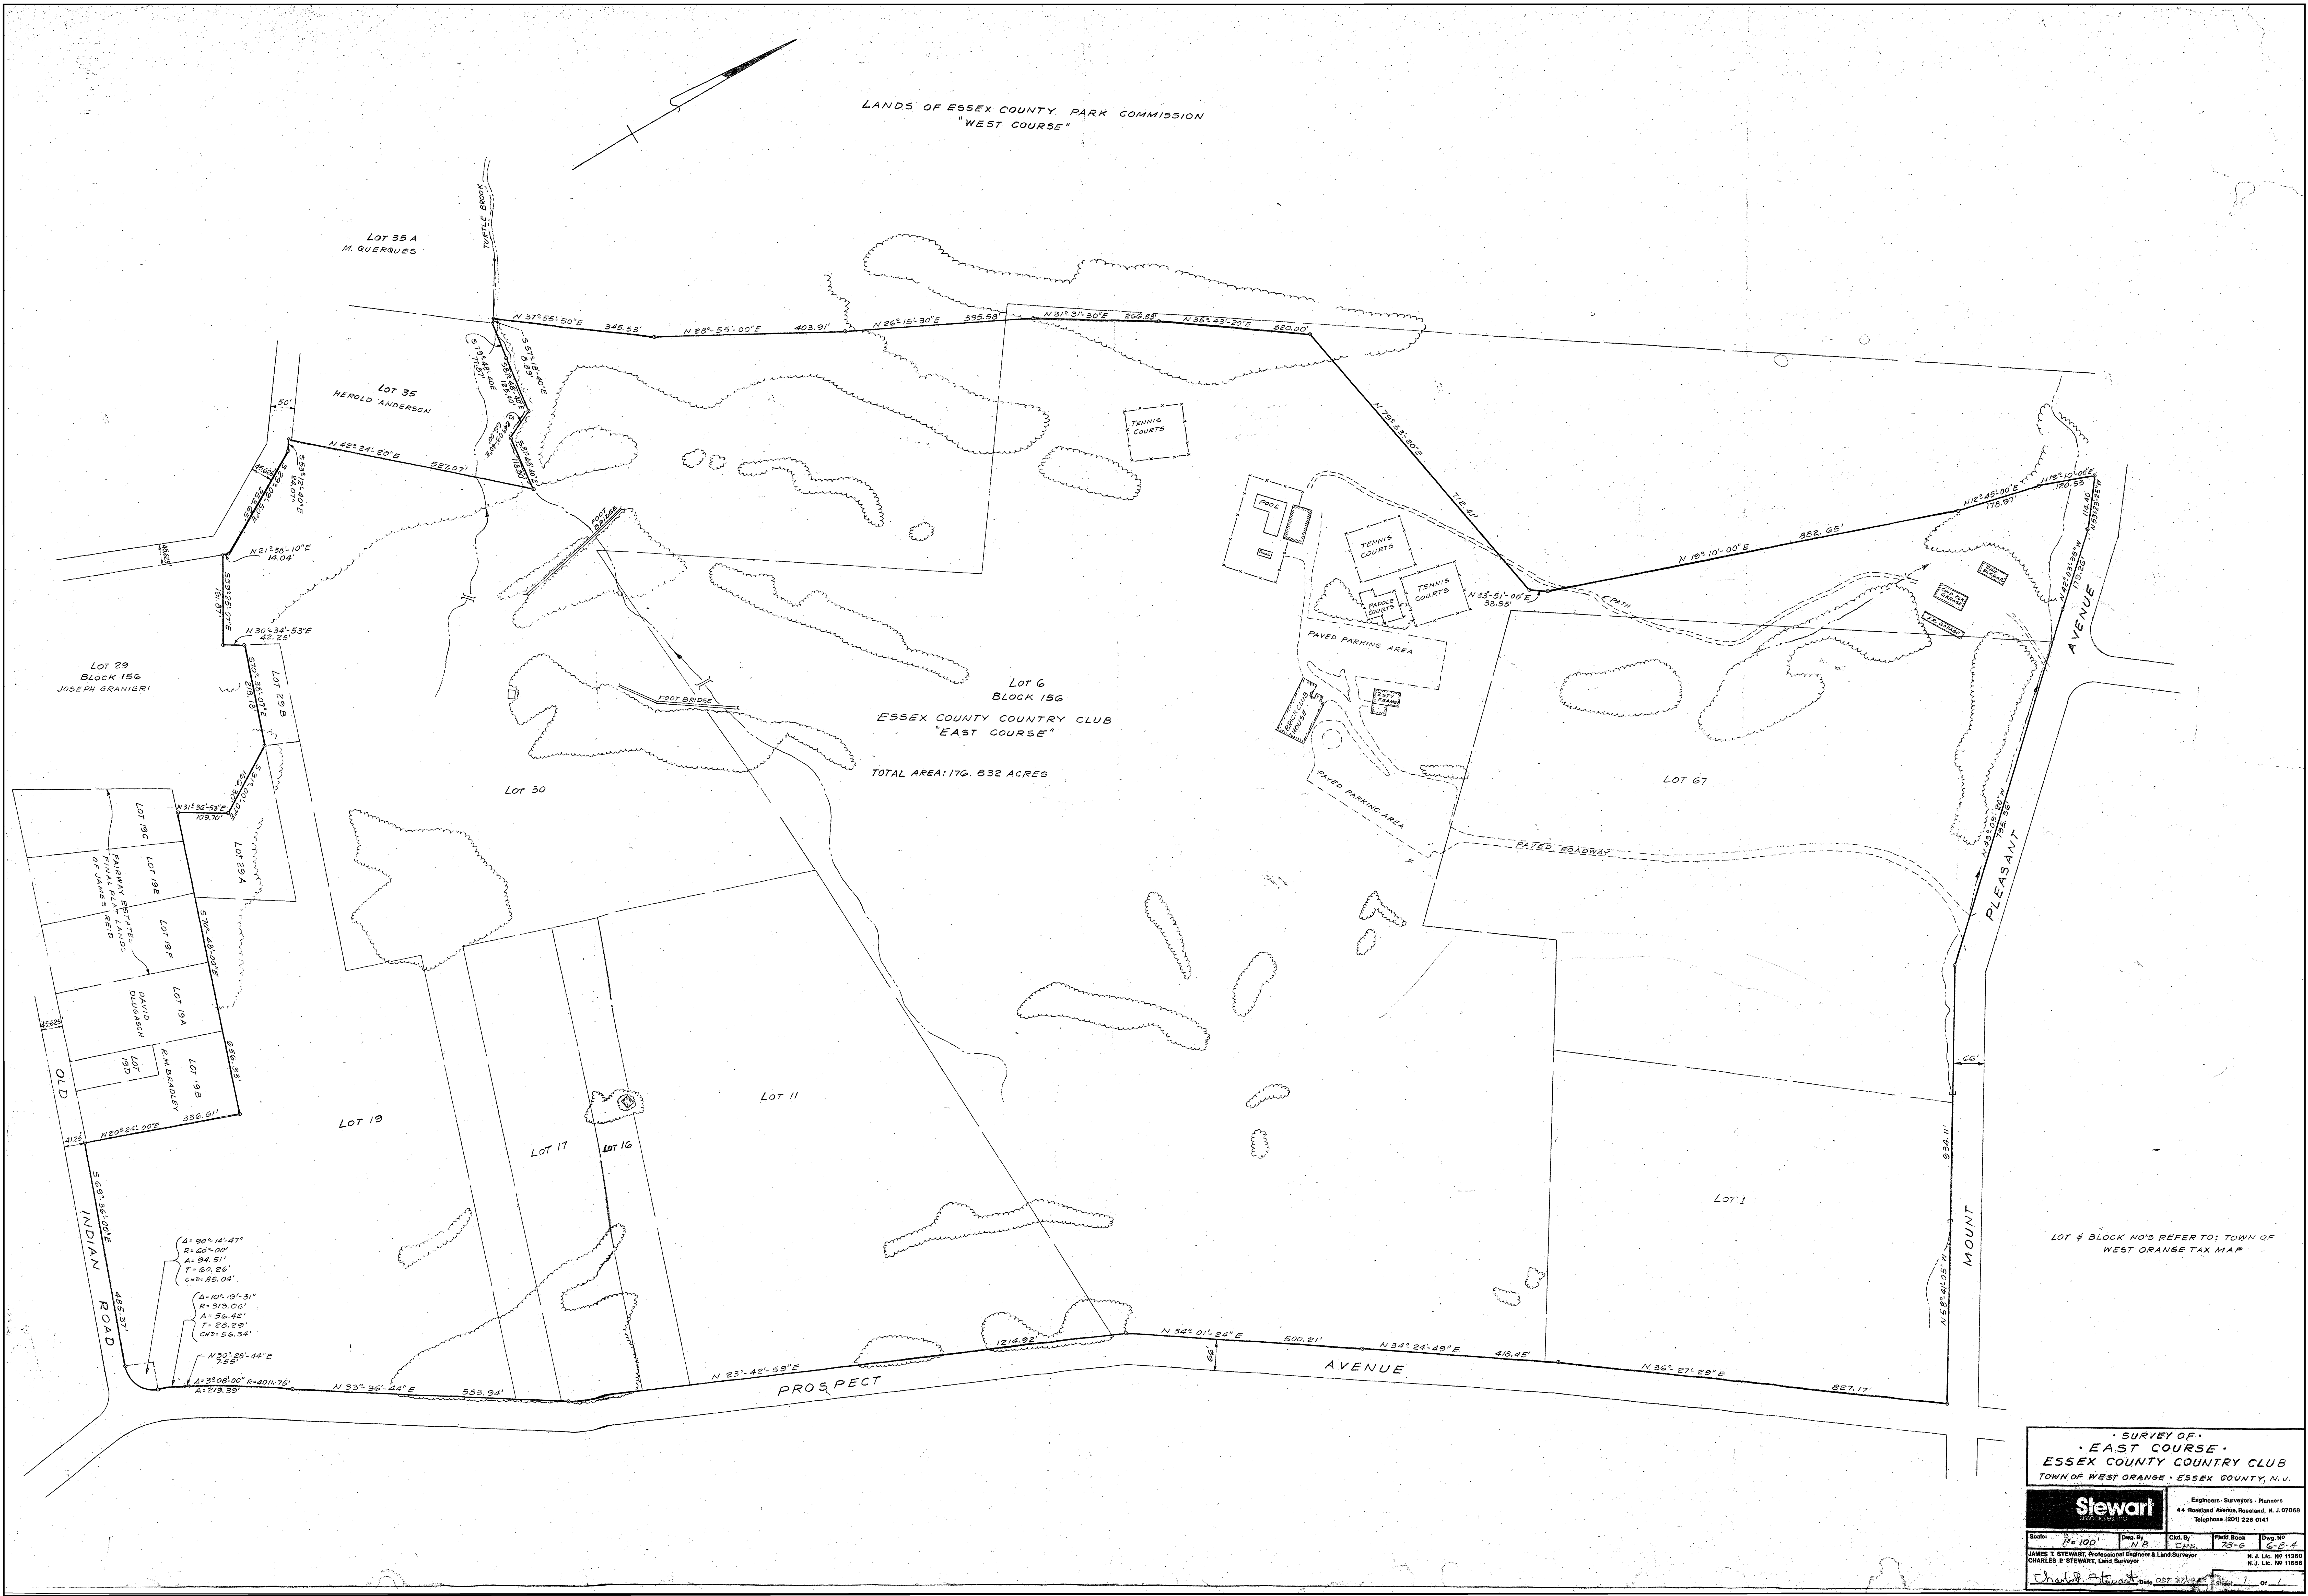

LOT & BLOCK NO'S REFER TO: TOWN OF WEST ORANGE TAX MAP

SURVEY OF
EAST COURSE
ESSEX COUNTY COUNTRY CLUB
TOWN OF WEST ORANGE, ESSEX COUNTY, N.J.

Stewart
Engineers - Surveyors - Planners
44 Roseland Avenue, Roseland, N.J. 07068
Telephone (201) 226-0141

Scale: 1" = 100'	Date: N.P.	City: C.P.S.	Field Book: 73-2	Page: 6-4
------------------	------------	--------------	------------------	-----------

CHARLES E. STEWART, Land Surveyor
JAMES T. STEWART, Professional Engineer & Land Surveyor
N.J. Lic. NO. 11260
N.J. Lic. NO. 11656

CHAS. E. STEWART, DATE OCT. 27, 1955