
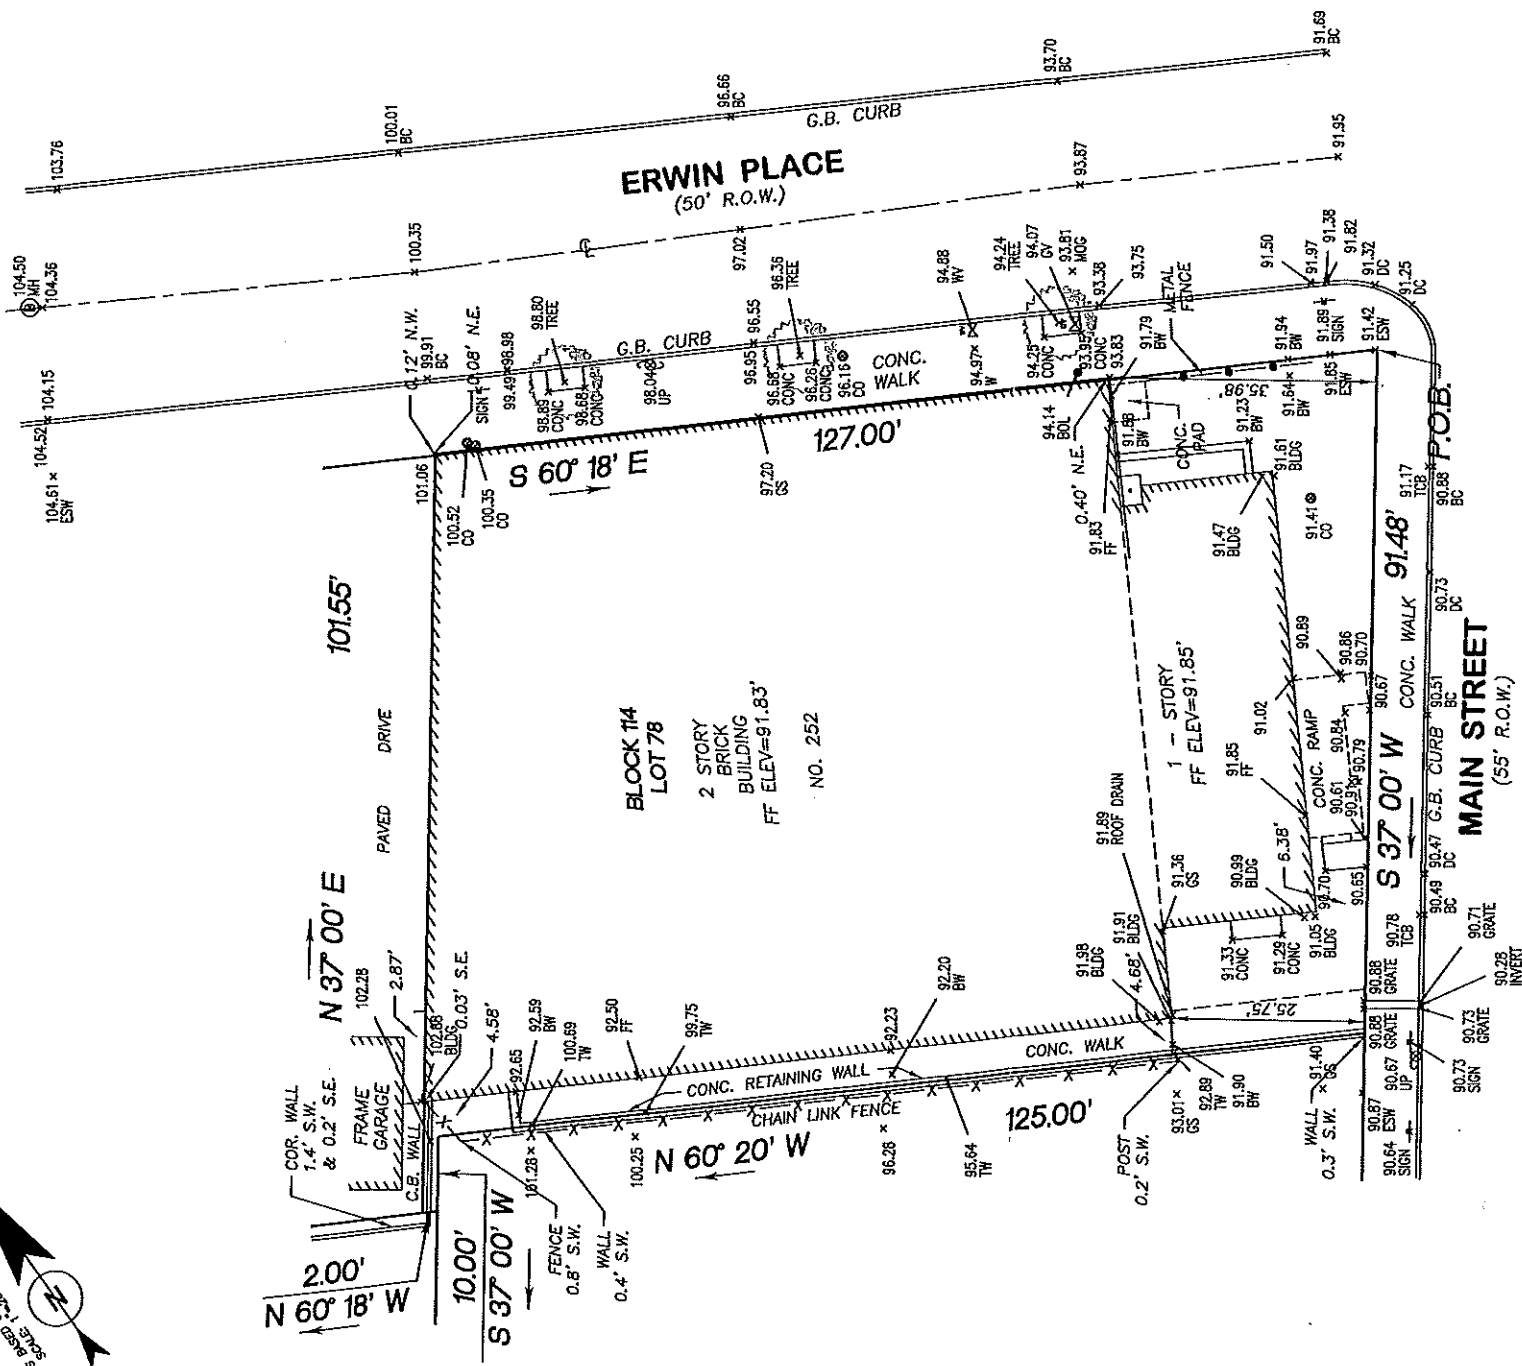


MAP OF PROPERTY
SITUATED IN
TOWNSHIP OF WEST ORANGE, ESSEX COUNTY, NEW JERSEY

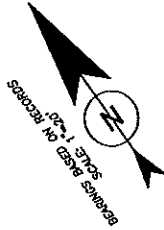

GV - GAS VALVE
WV - WATER VALVE
ESW - EDGE OF SIDEWALK
BW - BOTTOM OF WALL
BC - BOTTOM OF CURB
TDB - TOP OF CURB
UP - UTILITY POLE
CO - CLEAN OUT
DC - DROP CURB
GS - GROUND SHOT
BOL - BOLLARD

THIS SURVEY PREPARED ONLY FOR:

WEST ORANGE COMMUNITY HOUSE

SCALE: 1"=20'

SURVEY: 96-7479

DATE: DEC. 8, 2017

DRAWN: VB

CHECKED: RUH

DWG: 96-7479.DWG

OFFICE FAX: (973) 509-8802

RICHARD J. HINGOS INC.
PROFESSIONAL LAND SURVEYORS
539 VALLEY ROAD P.O. BOX 43752
UPPER MONTCLAIR, NJ 07043
TELEPHONE (973) 783-1114
EMAIL: RHINGOS@COMCAST.NET

RICHARD J. HINGOS, JR.
PROFESSIONAL LAND SURVEYOR
N.J. LIC. NO. 43231