


PROSPECT AVENUE



GARDEN

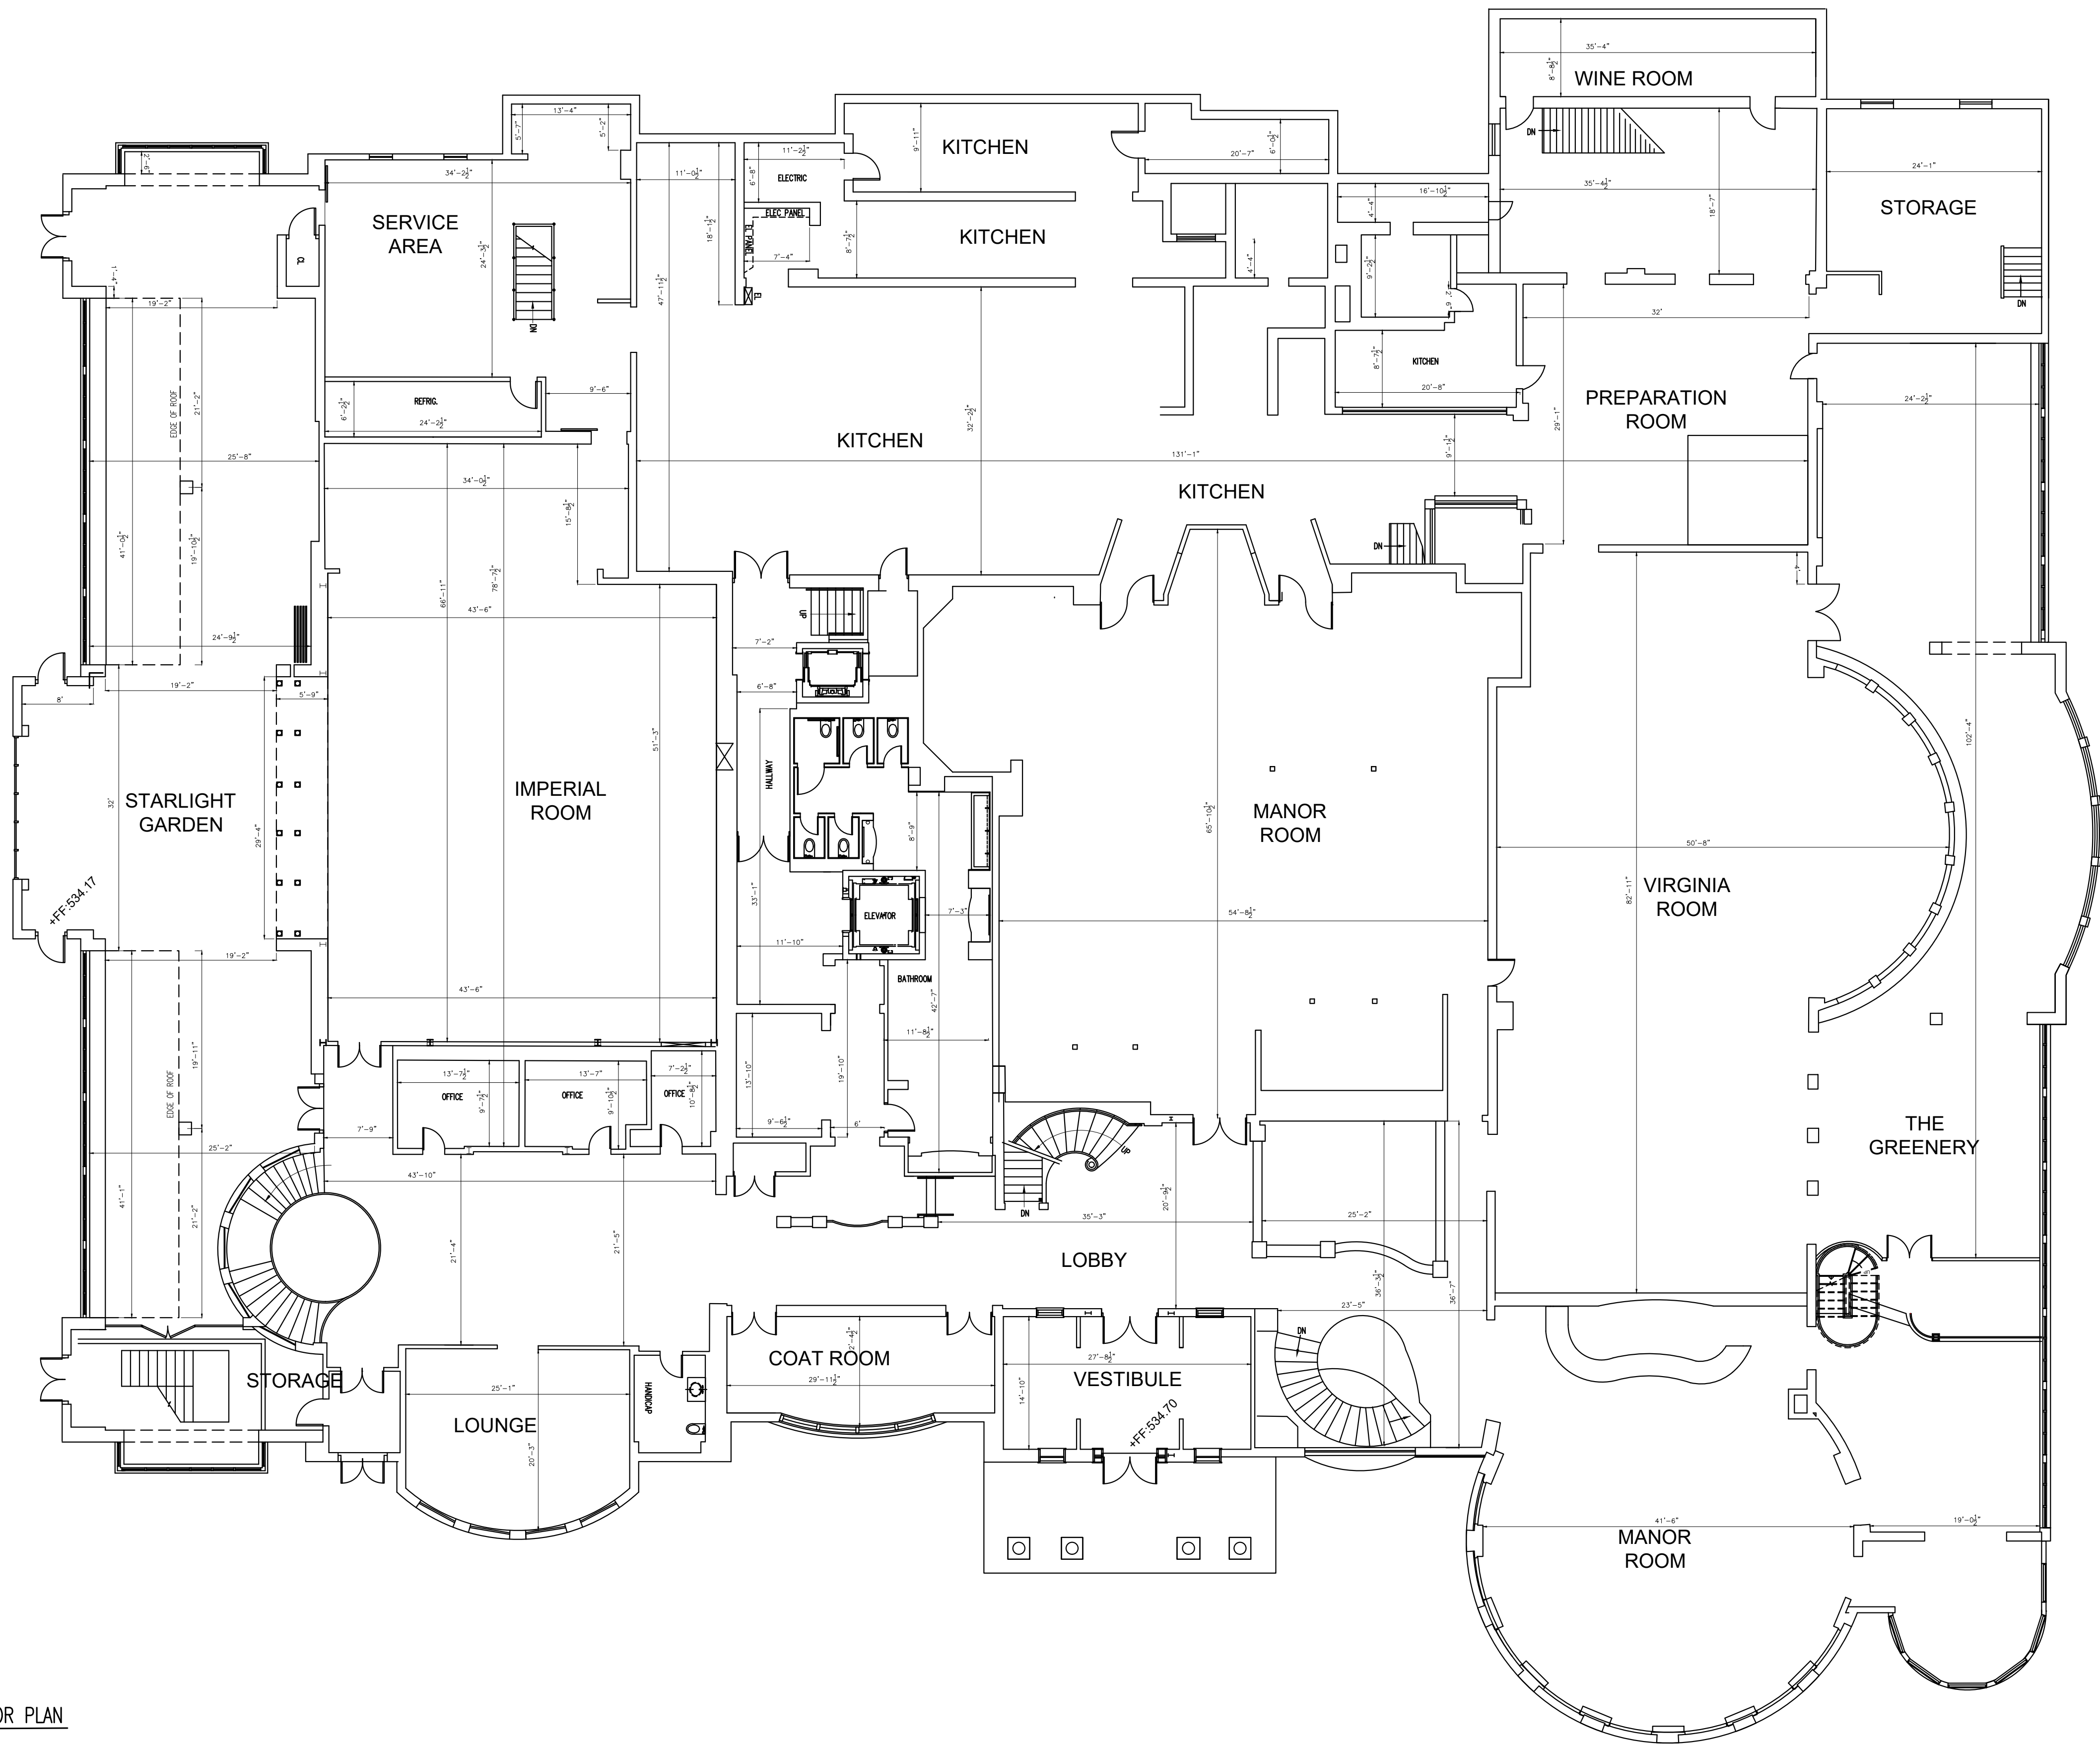

1
A-100
EXISTING 1ST FLOOR PLAN
SCALE: 3/32\" = 1'-0"




REV	DESCRIPTION	DATE
-----	-------------	------

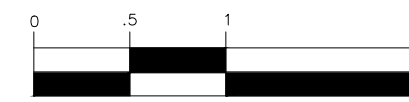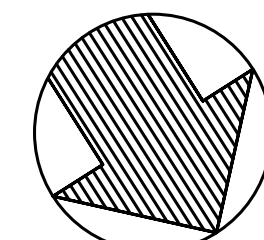

CHECKED BY: JMP

DRAFTED BY: MSS

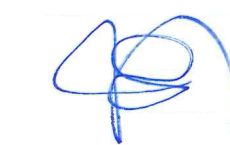

J. MICHAEL PETRY-AIA
NJ REGISTERED ARCHITECT LIC. No. 13144
DATE: 12-23-2024

CAUTION: IF THIS DOCUMENT DOES NOT CONTAIN A RAISED IMPRESSION SEAL OR AN ELECTRONIC SEAL OF THE UNDERSIGNED PROFESSIONAL, IT IS NOT AN AUTHORIZED ORIGINAL DOCUMENT.




PREPARED FOR
THE ESTATE

111 PROSPECT AVENUE
LOT 17.01, BLOCK 151
TOWNSHIP OF WEST ORANGE
ESSEX COUNTY, NEW JERSEY

TITLE:
EXISTING FIRST
FLOOR PLAN

PROJECT #:
24-170

SHEET:
A-100

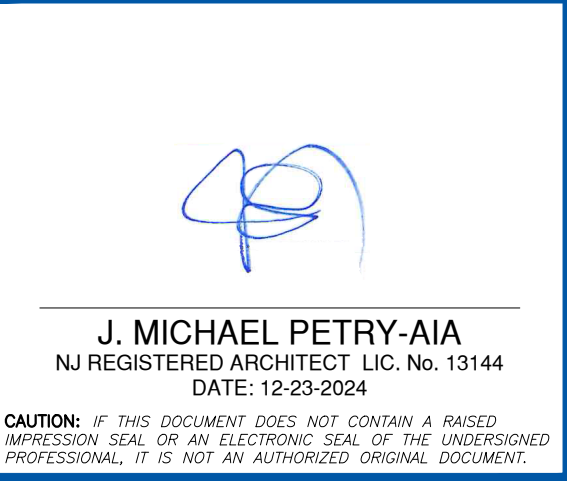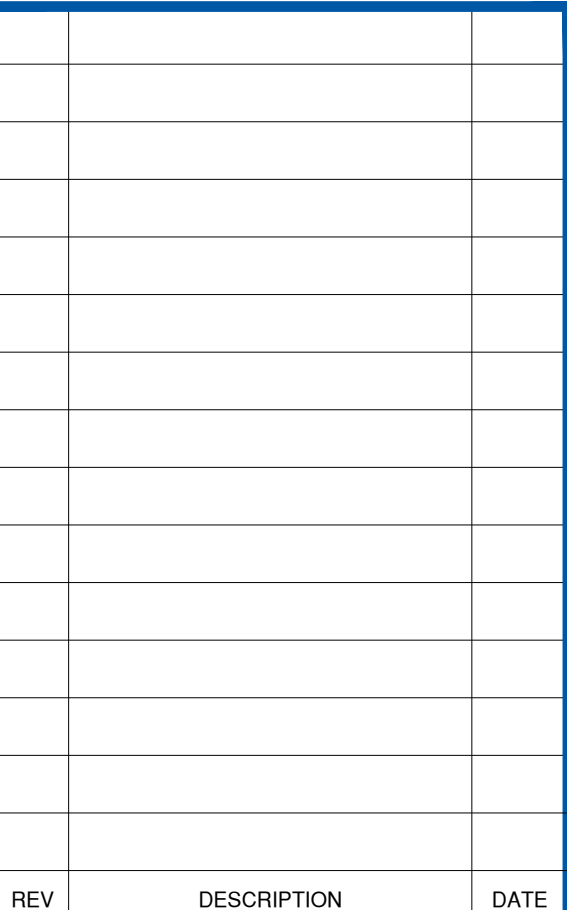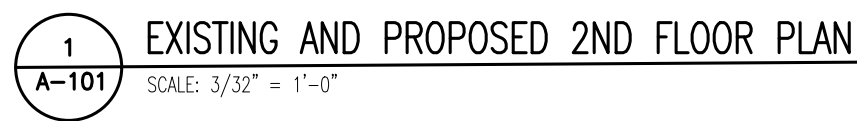


111 PROSPECT AVENUE
LOT 17.01, BLOCK 151
TOWNSHIP OF WEST ORANGE
ESSEX COUNTY, NEW JERSEY

PROJECT #:	SHEET:
24-170	A-101



REV	DESCRIPTION	DATE
-----	-------------	------

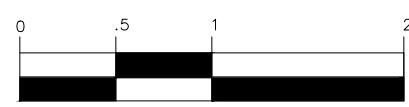


DRAFTED BY: MSS



CAUTION: IF THIS DOCUMENT DOES NOT CONTAIN A RAISED IMPRESSION SEAL OR AN ELECTRONIC SEAL OF THE UNDERSIGNED PROFESSIONAL, IT IS NOT AN AUTHORIZED ORIGINAL DOCUMENT

111 PROSPECT AVENUE
LOT 17.01, BLOCK 151
TOWNSHIP OF WEST ORANGE
ESSEX COUNTY, NEW JERSEY


PROJECT #:	SHEET:
24-170	A-102


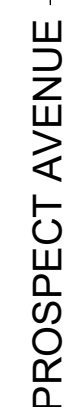


1
A-102


EXISTING BASEMENT FLOOR PLAN

SCALE: $3/32" = 1'-0"$

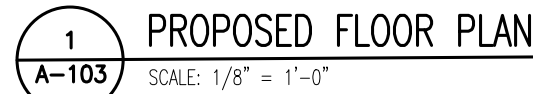

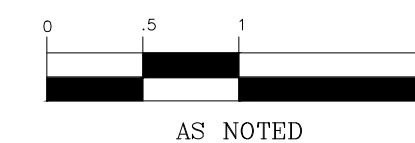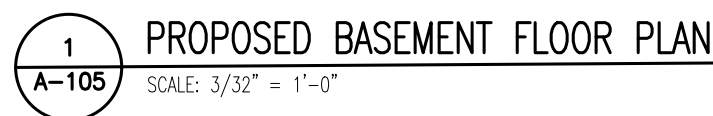


DRAFTED BY: MSS

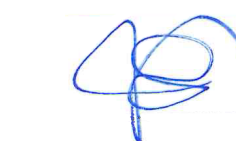


DATE: 12-23-2024

CAUTION: IF THIS DOCUMENT DOES NOT CONTAIN A RAISED IMPRESSION SEAL OR AN ELECTRONIC SEAL OF THE UNDERSIGNED PROFESSIONAL, IT IS NOT AN AUTHORIZED ORIGINAL DOCUMENT.

SHEET:
A-104

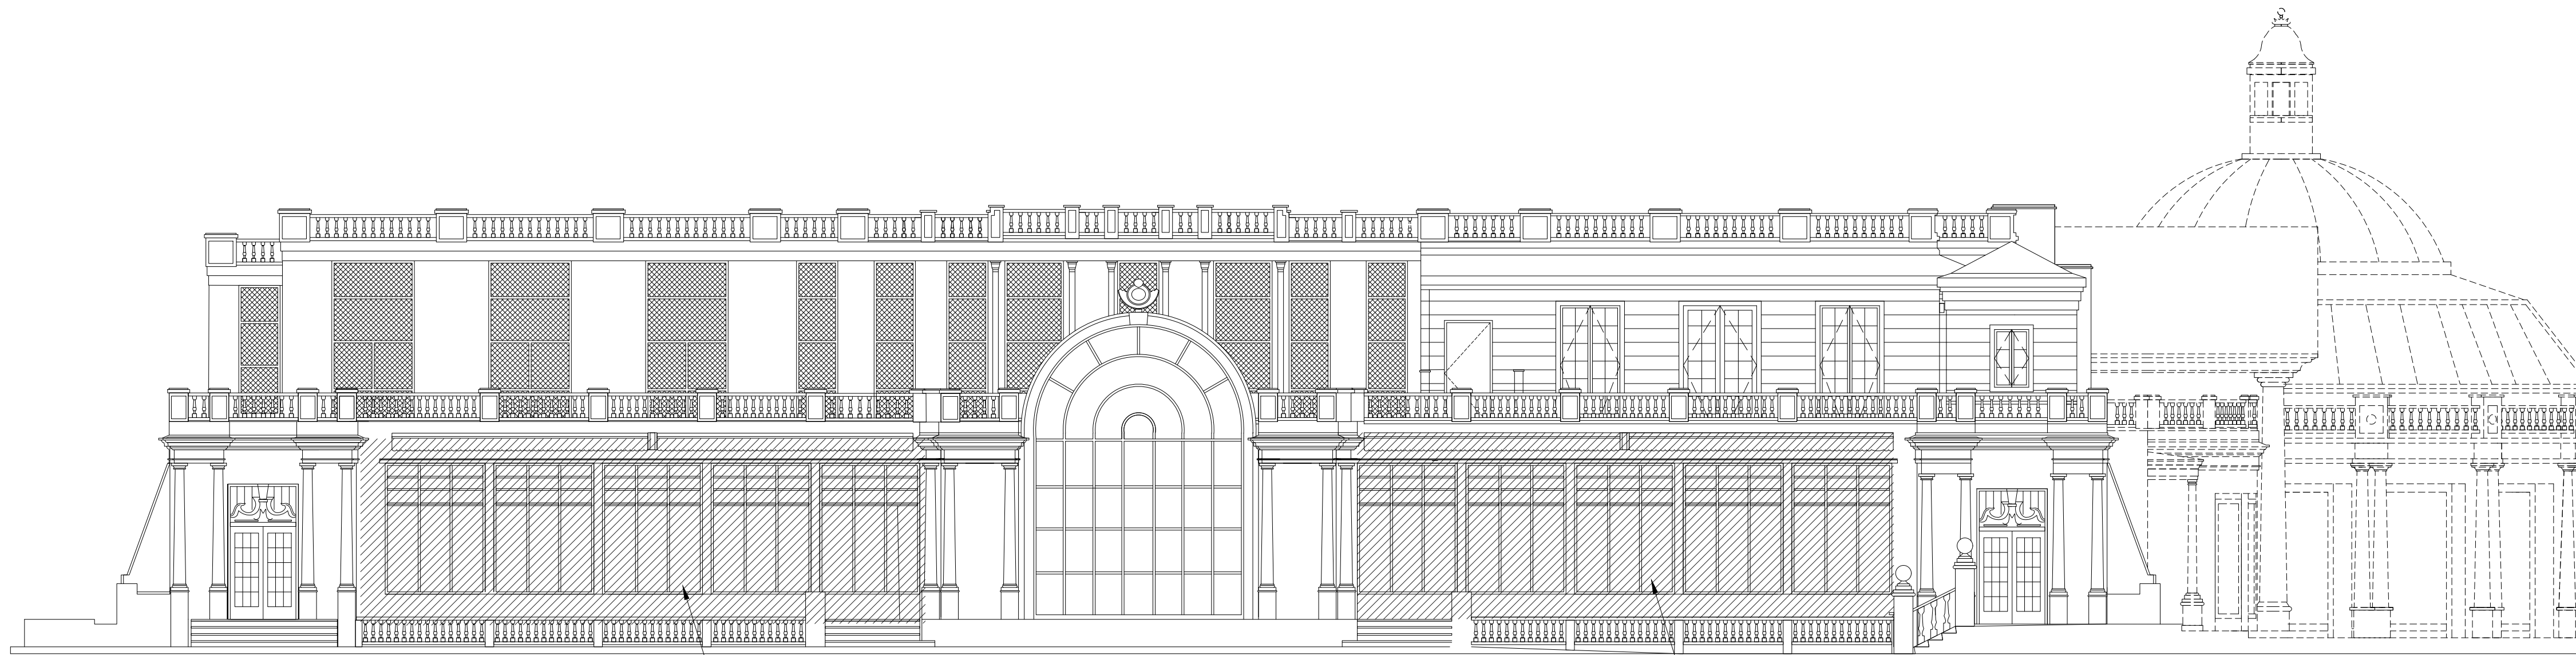


1
A-200
EXISTING PROSPECT AVENUE ELEVATION
SCALE: 1/8" = 1'-0"

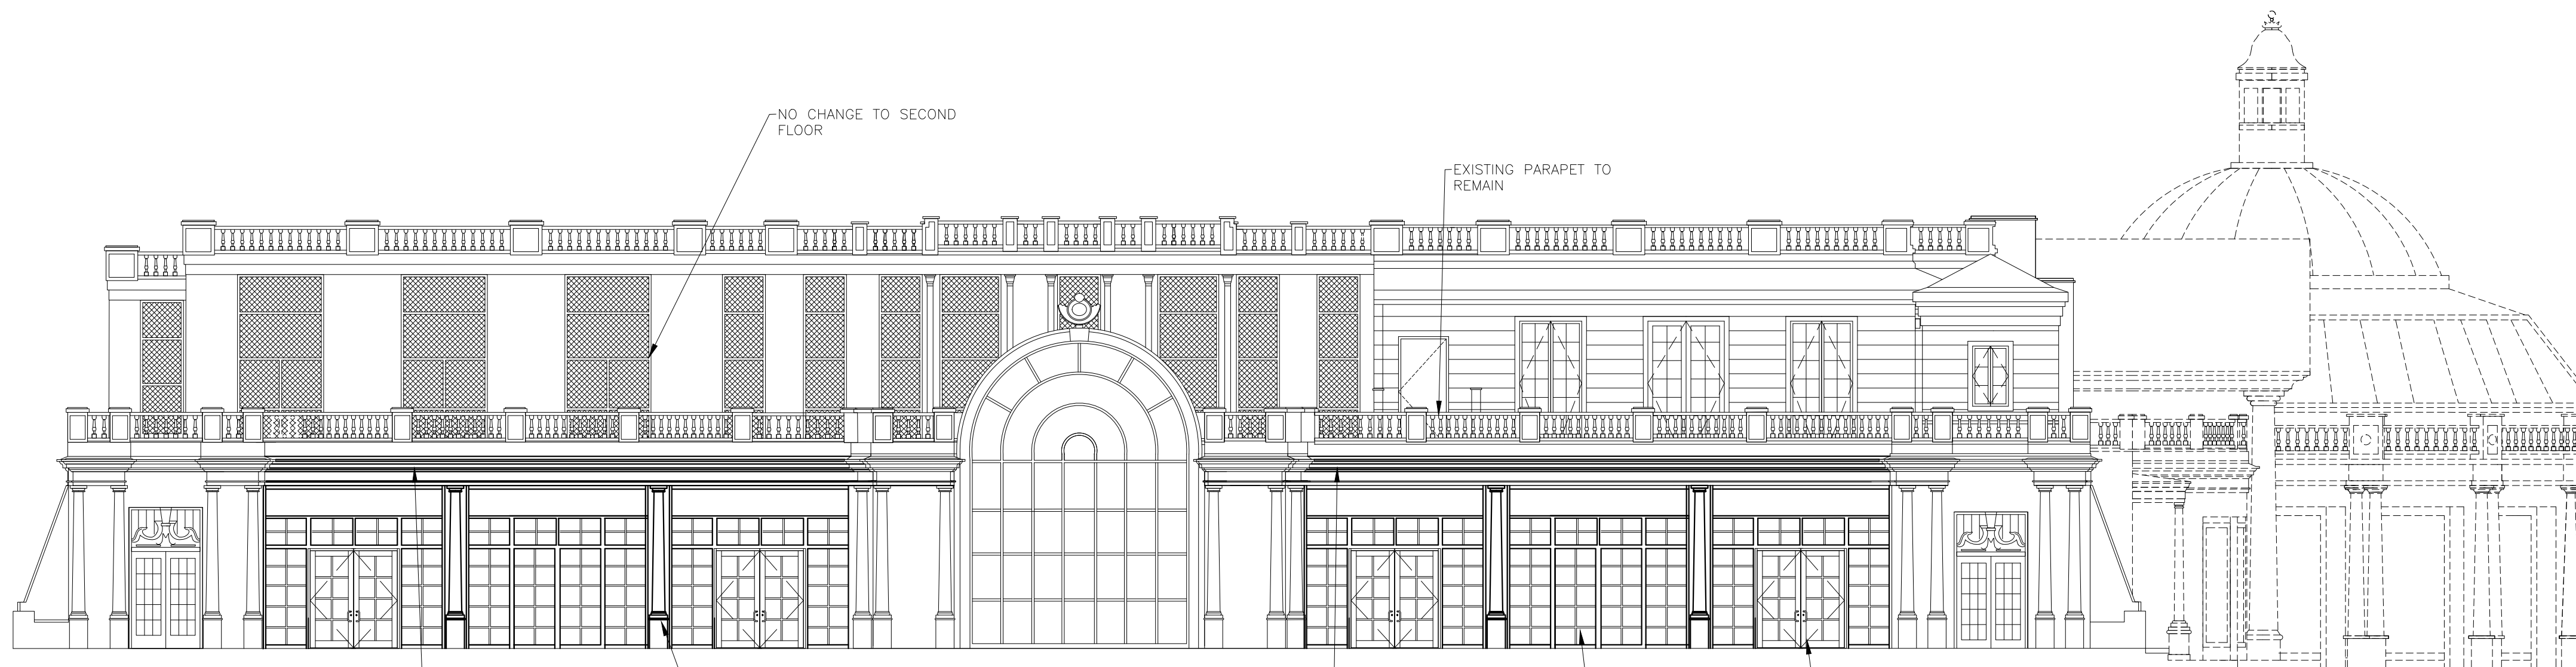


2
A-200
PROPOSED PROSPECT AVENUE ELEVATION
SCALE: 1/8" = 1'-0"

REV	DESCRIPTION	DATE
-----	-------------	------

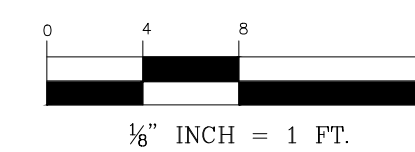

CHECKED BY: JMP

DRAFTED BY: MSS

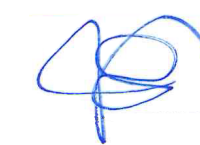

J. MICHAEL PETRY-AIA
NJ REGISTERED ARCHITECT LIC. No. 13144
DATE: 12-23-2024
CAUTION: IF THIS DOCUMENT DOES NOT CONTAIN A RAISED IMPRESSION SEAL OR AN ELECTRONIC SEAL OF THE UNDERSIGNED PROFESSIONAL, IT IS NOT AN AUTHORIZED ORIGINAL DOCUMENT.

PREPARED FOR
THE ESTATE

111 PROSPECT AVENUE
LOT 17.01, BLOCK 151
TOWNSHIP OF WEST ORANGE
ESSEX COUNTY, NEW JERSEY

TITLE:
**PROSPECT AVENUE
ELEVATIONS**

PROJECT #:
24-170

SHEET:
A-200

