





CONCEPTUAL SITE PLAN
FOR
HOOFSTOCK BARN
AT THE
TURTLE BACK ZOO
BLOCK 163, LOT 13

WEST ORANGE TOWNSHIP
ESSEX COUNTY, NEW JERSEY



05-17-2025 SCALE 1" = 20' 528.055

05-17-2025 528.055 - Conceptual Site Plan for Hoofstock Barn at the Turtle Back Zoo - Block 163, Lot 13 - West Orange Township, Essex County, New Jersey - FPAengineers.com

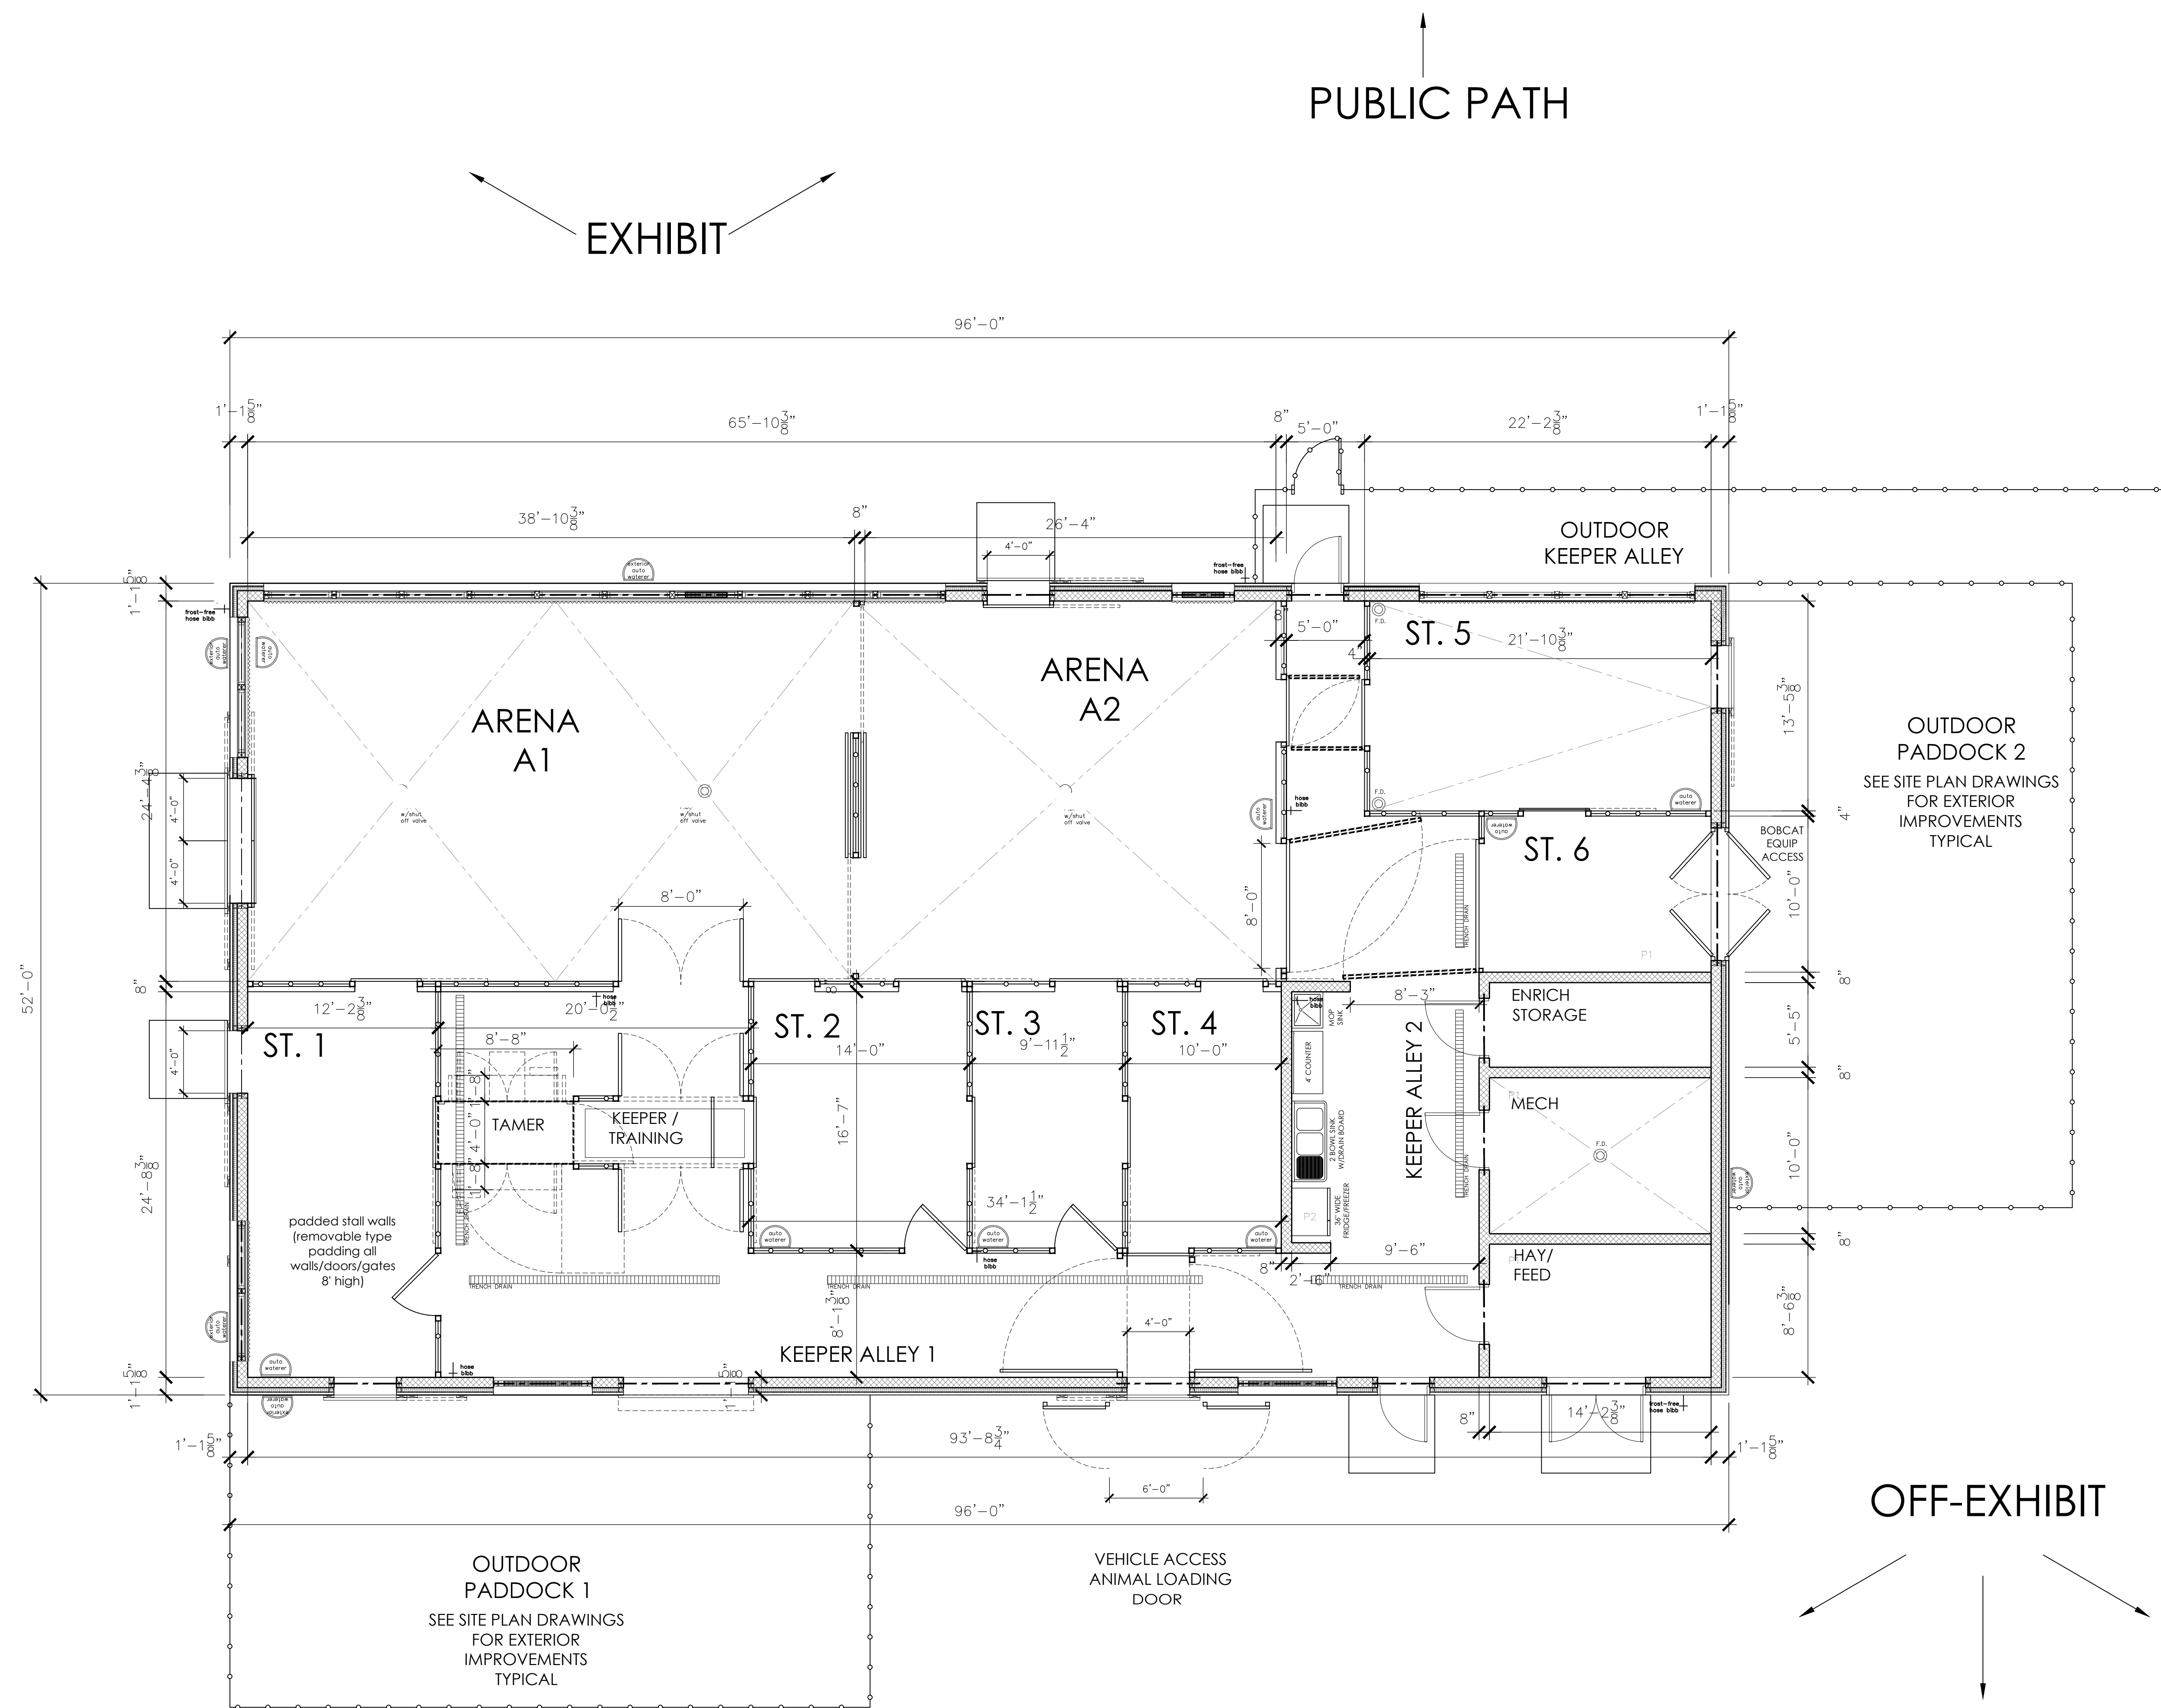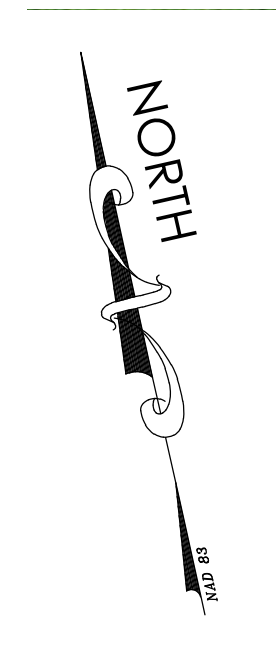

1 GROUND FLOOR PLAN
A-1.1 SCALE: 3/16" = 1'-0"

HOOFSTOCK BARN

at the ESSEX COUNTY TURTLE BACK ZOO

ESSEX COUNTY DEPARTMENT OF PUBLIC WORKS
and the DEPARTMENT OF PARKS AND RECREATION



HOOFSTOCK BARN at the ESSEX COUNTY TURTLE BACK ZOO

ESSEX COUNTY DEPARTMENT OF PUBLIC WORKS
and the DEPARTMENT OF PARKS AND RECREATION

comitoassociates pc
ARCHITECTS