


MAP OF PROPERTY

SITUATED IN

TOWNSHIP OF WEST ORANGE, ESSEX COUNTY, N. J.

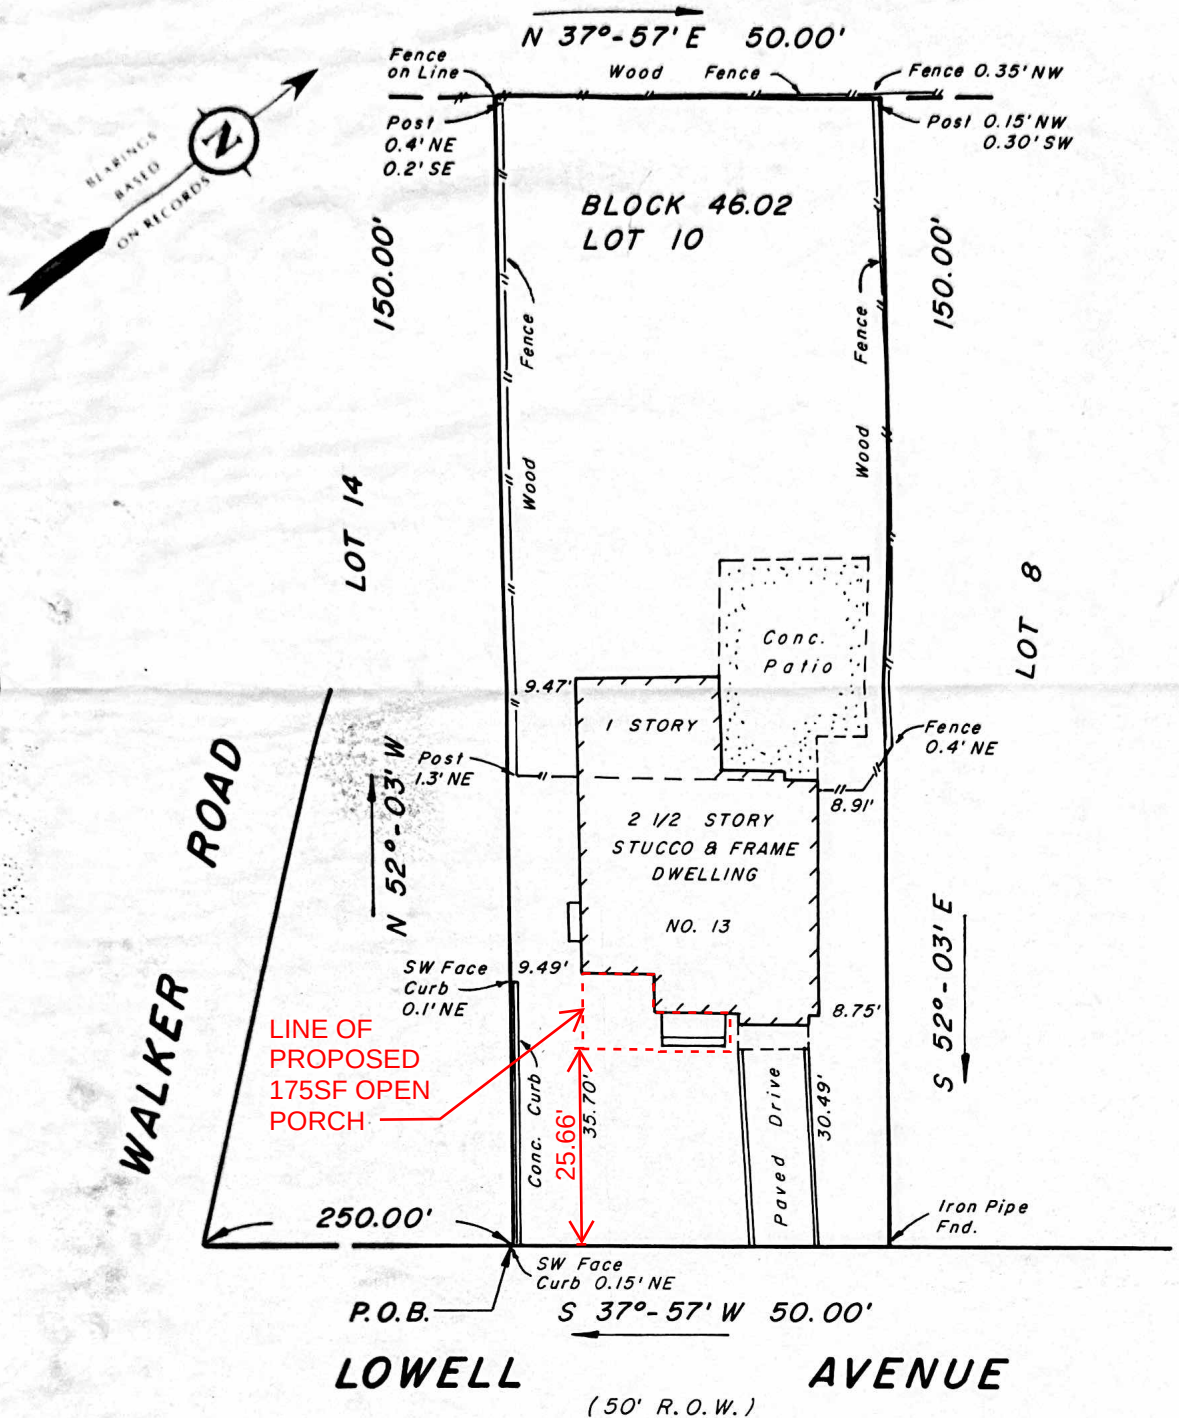

WAIVER OF SETTING CORNER MARKERS
OBTAINED FROM ULTIMATE USER PURSUANT
TO THE BOARD OF PROFESSIONAL ENGINEERS
AND LAND SURVEYORS REGULATION:
N.J.A.C. 13:40-5.1(d)

REF.: DBK. 4923, PG. 855

SCALE: 1" = 20'
DATE 5/25/1998
DRAWN J. G.
CHECKED G. M.
REF.

TAX MAP
SURVEY 98-8557

Office FAX: (973) 509-8802

THIS SURVEY PREPARED ONLY FOR:
Susan Martignone & Patricia L. Neil
Chicago Title Insurance Company
Title No. 9821-00491
Barbara S. Fox, Esq.
First Town Mortgage Corporation

RICHARD J. HINGOS INC.
PROFESSIONAL LAND SURVEYORS

1 BELLEVUE PLAZA P.O. BOX 43752
UPPER MONTCLAIR, N.J. 07043
TELEPHONE (973) 783-1114

[Signature]
GARY S. MOLDOVANY

LAND SURVEYOR

N.J. LIC. NO. 35863