


# MAP OF PROPERTY

SITUATED IN

TOWNSHIP OF WEST ORANGE, ESSEX COUNTY, N. J.

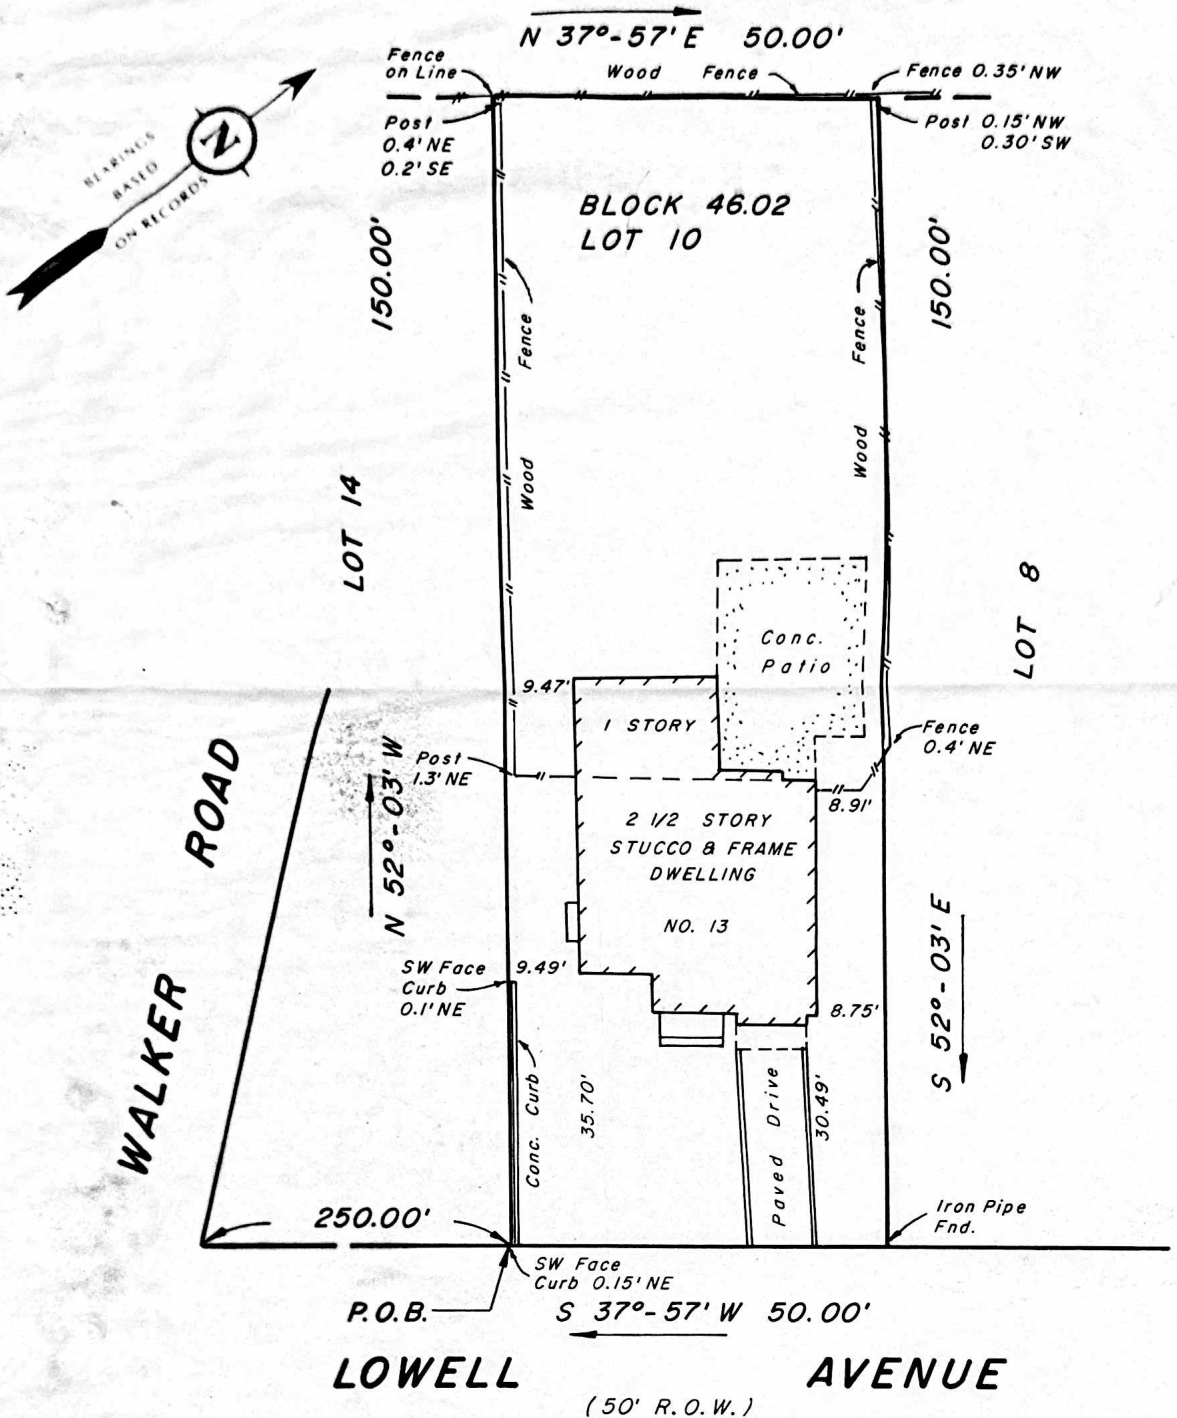

WAIVER OF SETTING CORNER MARKERS  
OBTAINED FROM ULTIMATE USER PURSUANT  
TO THE BOARD OF PROFESSIONAL ENGINEERS  
AND LAND SURVEYORS REGULATION:  
N.J.A.C. 13:40-5.1(d)

REF.: DBK. 4923, PG. 855

SCALE: 1" = 20'  
DATE 5/25/1998  
DRAWN J. G.  
CHECKED G. M.  
REF.

TAX MAP  
SURVEY 98-8557

Office FAX: (973) 509-8802

THIS SURVEY PREPARED ONLY FOR:  
Susan Martignone & Patricia L. Neil  
Chicago Title Insurance Company  
Title No. 9821-00491  
Barbara S. Fox, Esq.  
First Town Mortgage Corporation

**RICHARD J. HINGOS INC.**  
PROFESSIONAL LAND SURVEYORS

1 BELLEVUE PLAZA P.O. BOX 43752  
UPPER MONTCLAIR, N.J. 07043  
TELEPHONE (973) 783-1114

*[Signature]*  
**GARY S. MOLDOVANY**

LAND SURVEYOR

N. J. LIC. NO. 35863