


104 Winding Way Tree Survey

TREE #	DIAMETER / SPECIES	VIABLE	NON-VIABLE	REMOVE	COMMENTS	REQUIRED REPLACEMENTS
1	22" Hickory	✓		No	Off site	0
2	12" Atlantic White Cedar	✓		Yes	On site	4
3	22" Scarlet Oak		✓	Yes	Lightning strike	1
4	15" Ash		✓	Yes	On site, dead	1
5	6" Dogwood	✓		Yes		1
6	14" Pin Oak	✓		Yes		6
7	19" Hickory	✓		Yes		6
8	7" Hickory	✓		Yes		4
9	15" Hickory	✓		Yes		6
10	7" Wild Cherry	✓		Yes		4
11	32" Hickory	✓		Yes		8
12	8" Atlantic White Cedar	✓		Yes		4
13	24" Norway Maple	✓		Yes		8
14	5" Sugar Maple	✓		No	Off site	0
15	8" Norway Maple	✓		No	Off site	0
16	13" Sycamore	✓		Yes	Crooked	4
17	4" Norway Maple	✓		No	Off site	0
18	4" American Holly		✓	Yes		1
19	7" x 7" x 10" Norway Maple	✓		No	Off site	0
20	5" Norway Maple	✓		No	Off site	0
21	8" Norway Maple	✓		No	Off site	0
22	8" Sweet Cherry	✓		No	Off site	0
23	21" Red Maple		✓	Yes	Dying	1
24	30" Tree of Heaven		✓	Yes	Dead	1
25	7" Tree of Heaven		✓	Yes	Dead	1
26	9" Tree of Heaven		✓	Yes	Dead	1
27	8" American Elm	✓		Yes		4
28	5" Tree of Heaven		✓	Yes		1
29	6" Tree of Heaven		✓	Yes		1
30	6" Tree of Heaven		✓	Yes		1
31	8" American Holly	✓		Yes	Leaning	4
32	7" Wild Cherry	✓		Yes		4
33	7" English Yew	✓		Yes	Leaning	4
TOTAL Replacement Trees						81

(N/F ROCK SPRING COUNTRY CLUB)



**RED TREES
TO BE
REMOVED**

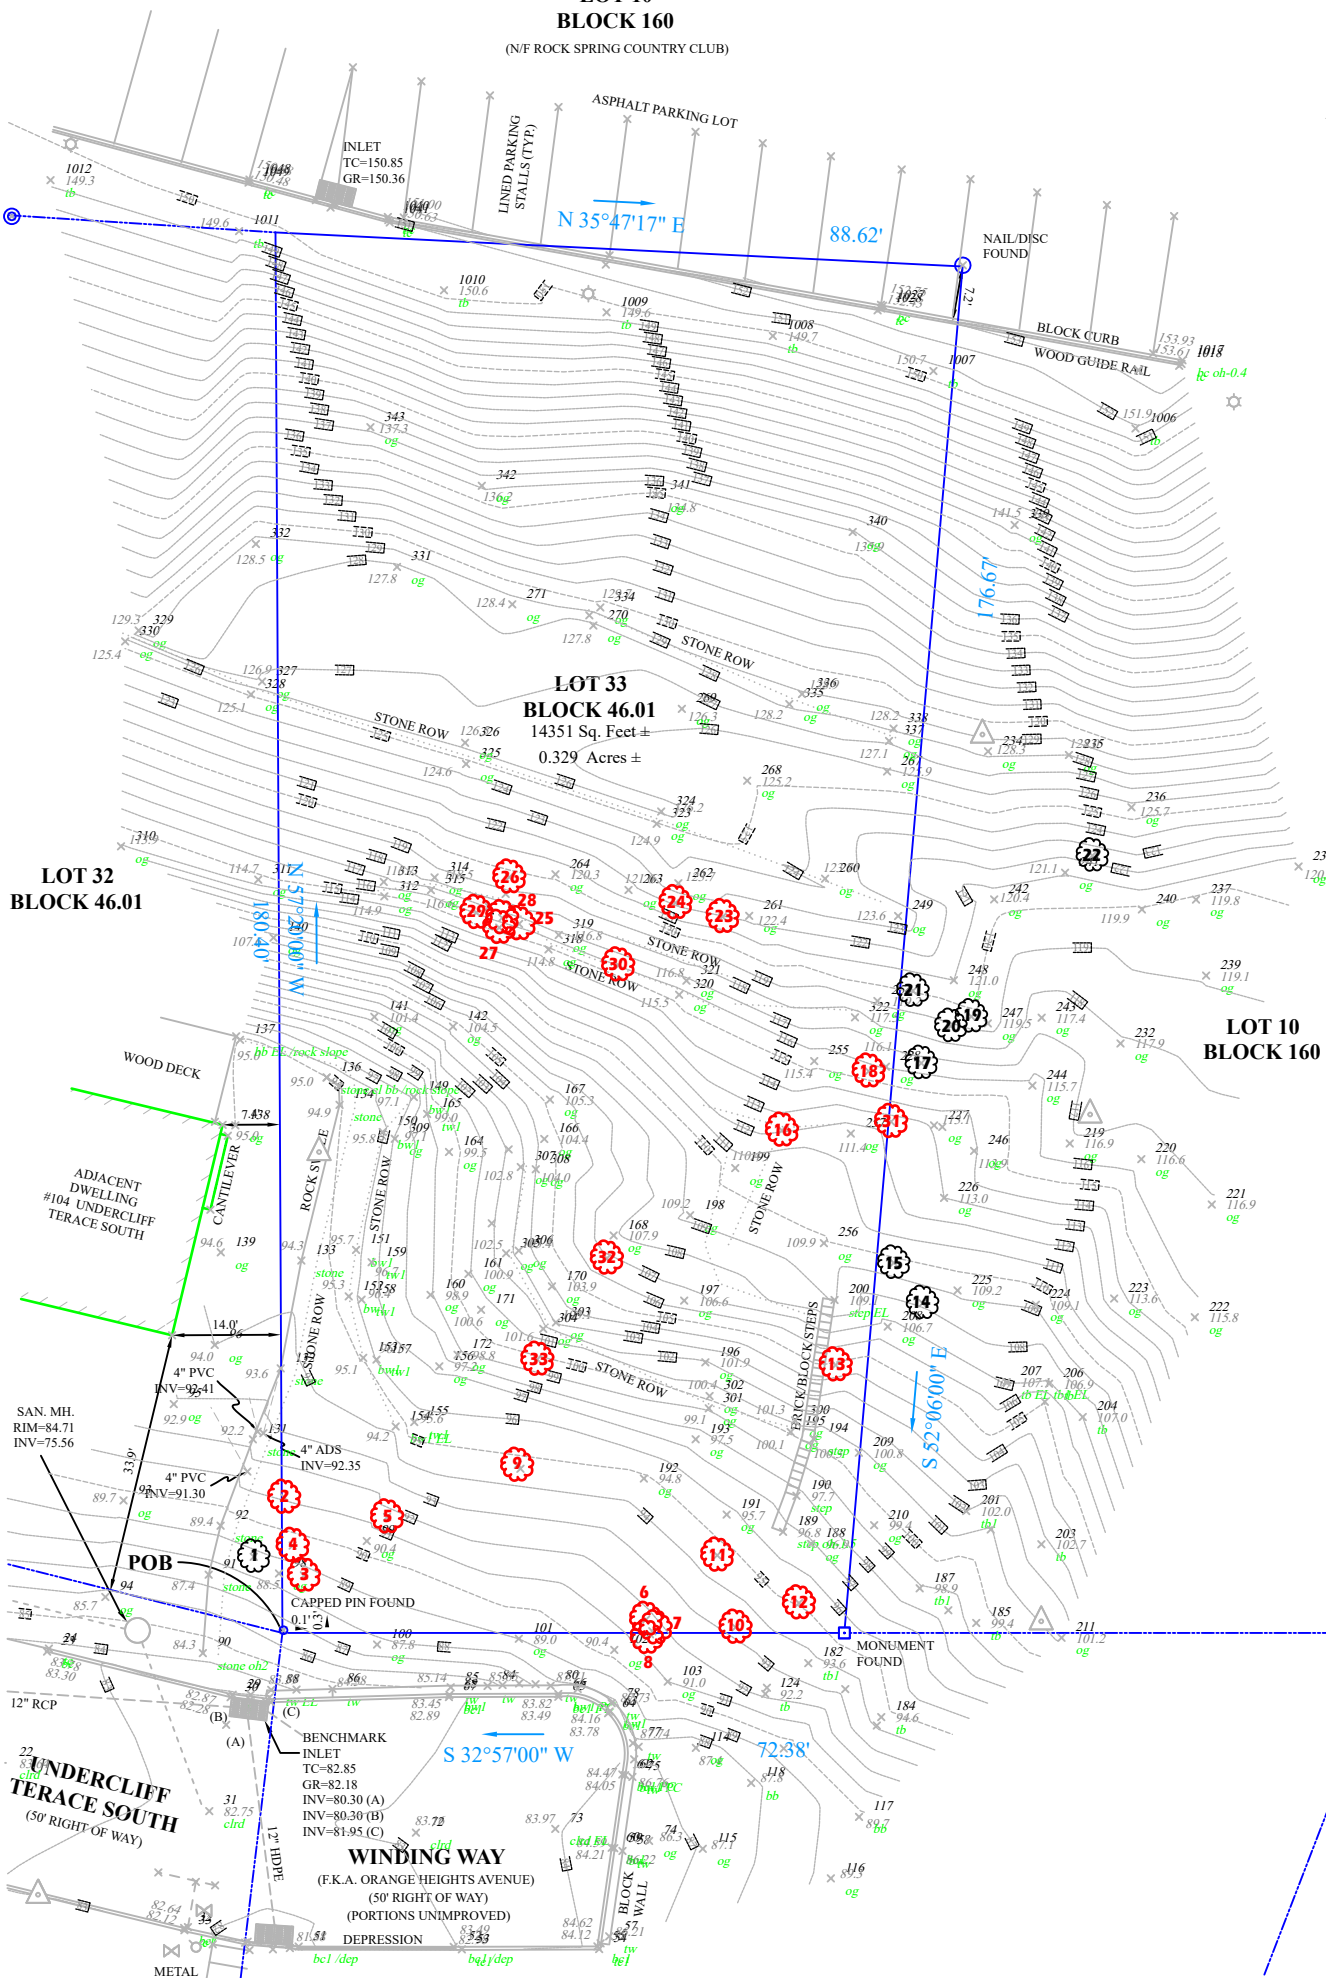

ESSEX TERRACE
(50' RIGHT OF WAY)
(UNIMPROVED)