



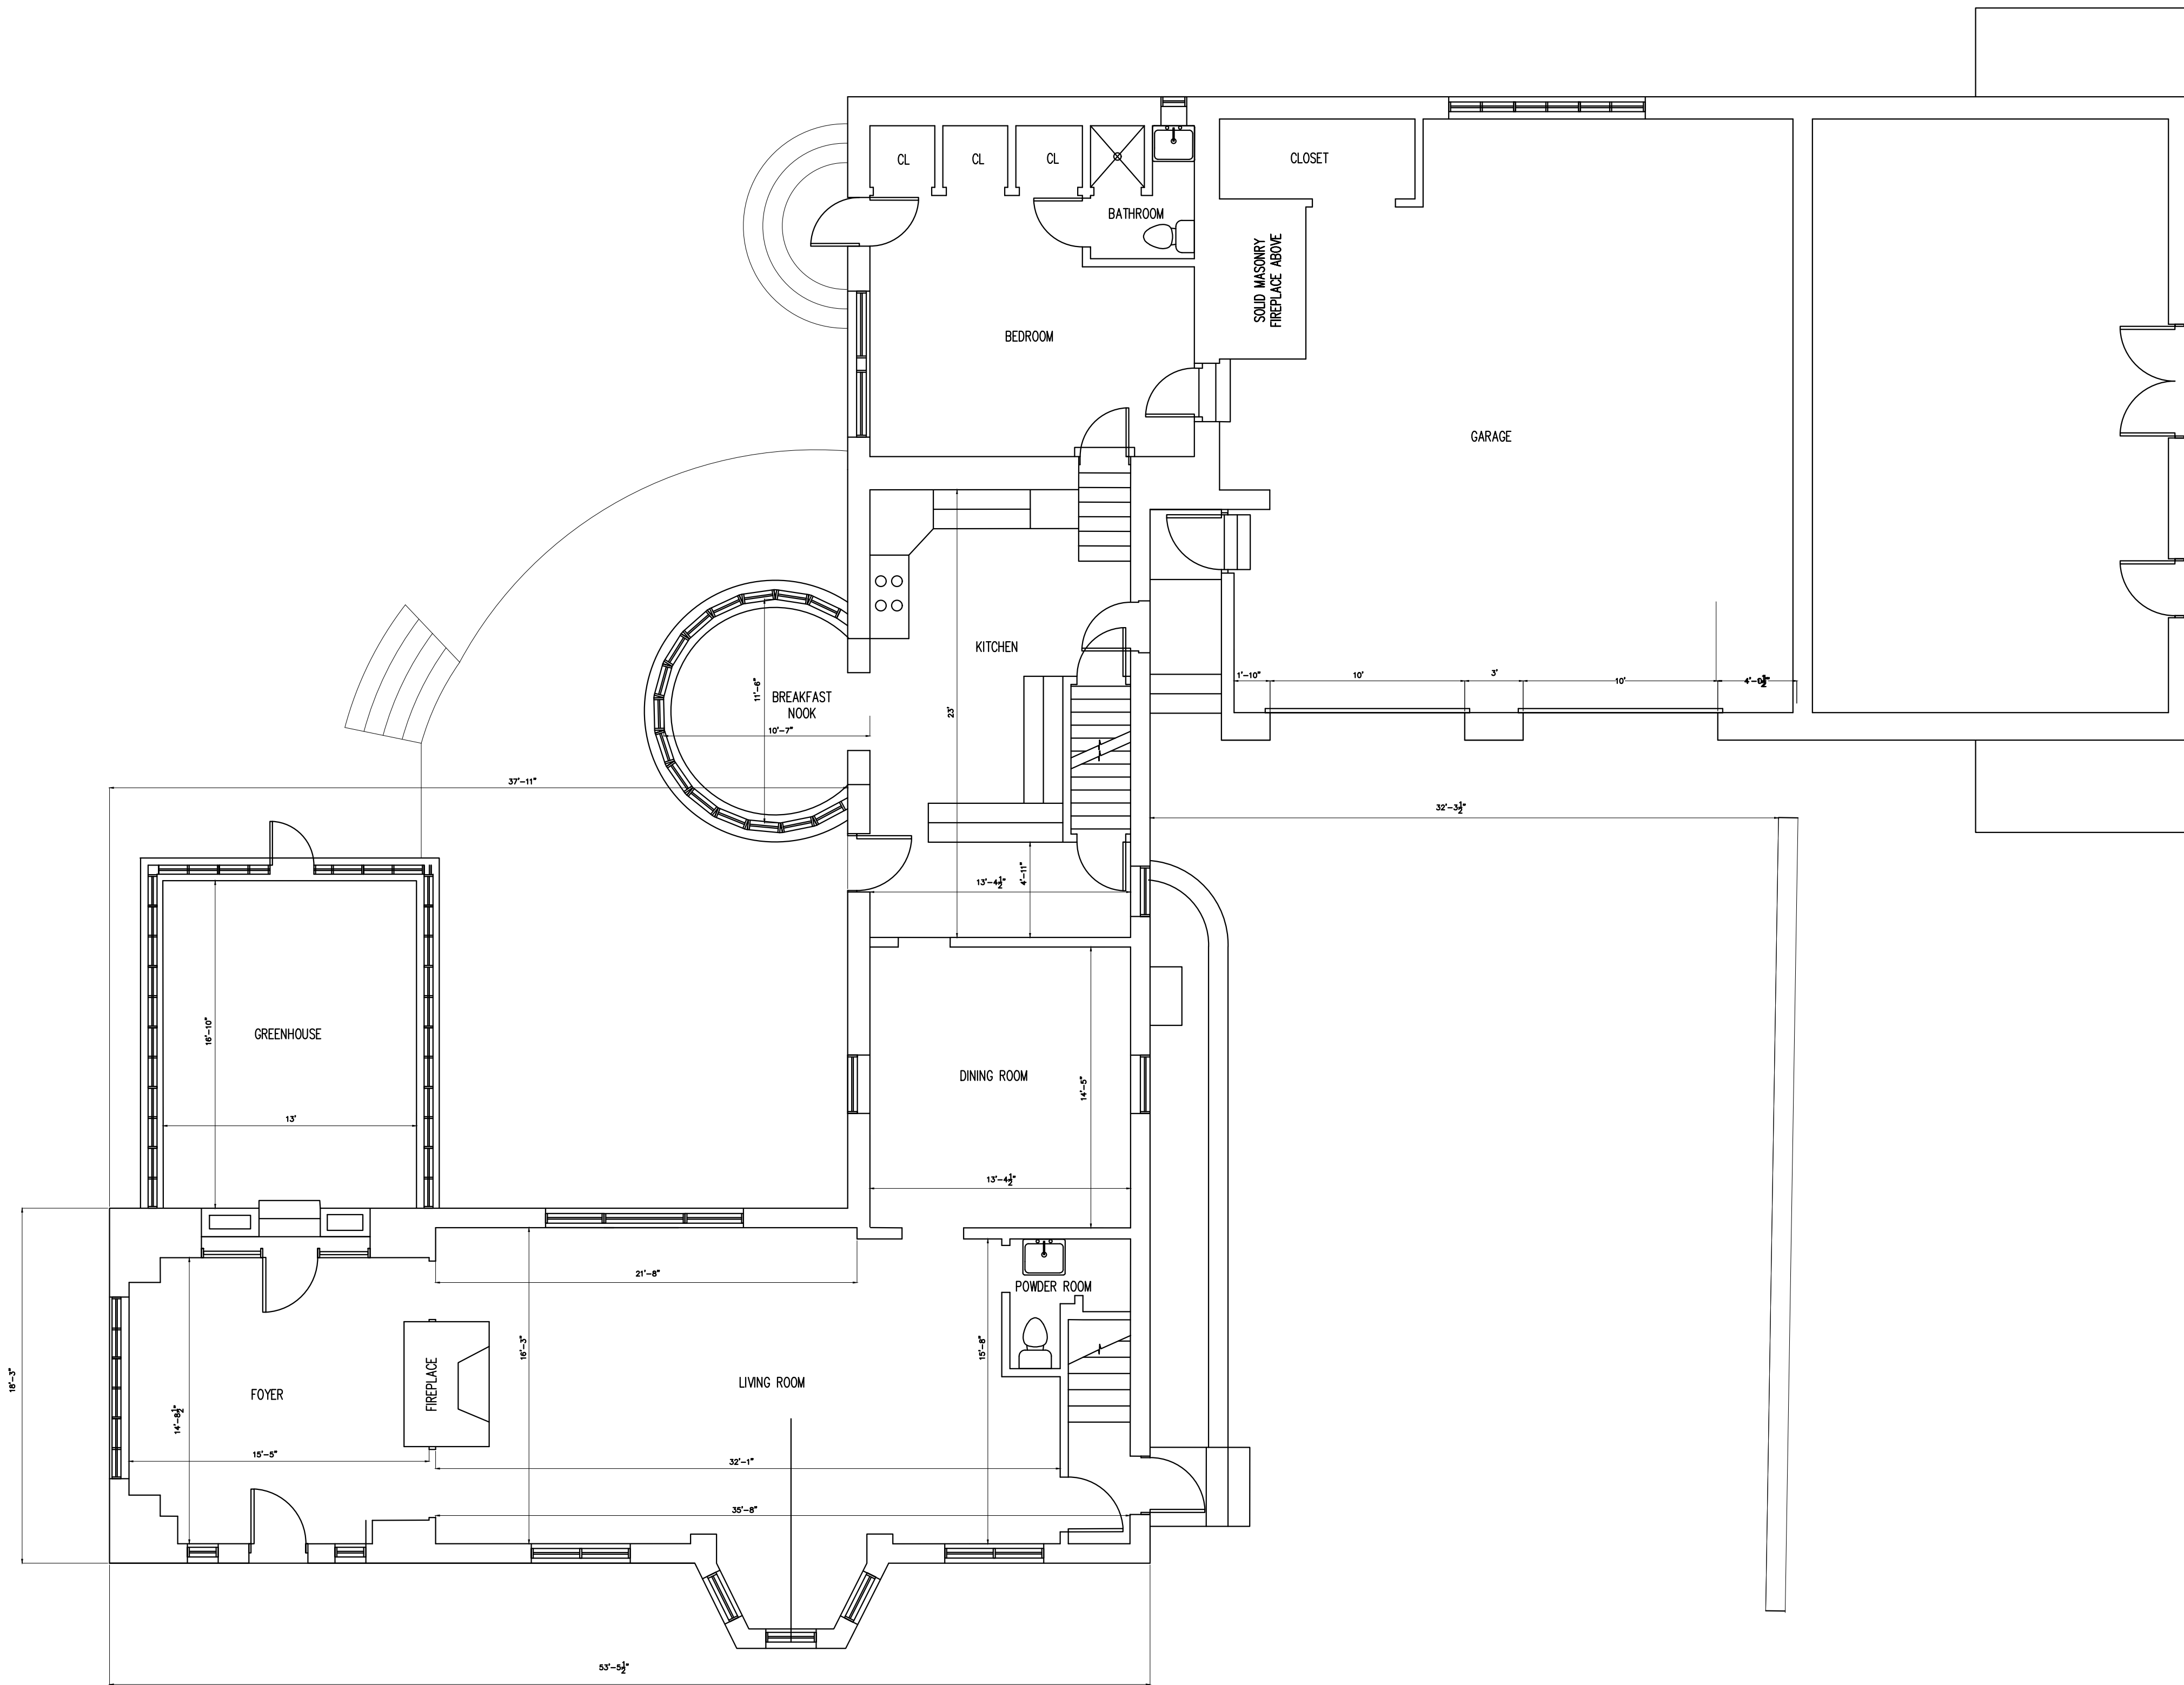

1
A-100
EXISTING FIRST FLOOR PLAN
SCALE: 3/16" = 1'-0"

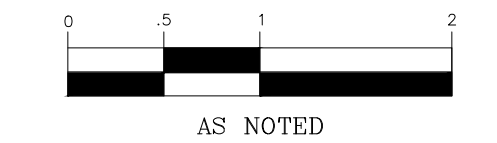

CHECKED BY: JMP


DRAFTED BY: MSS



PREPARED FOR
THE ESTATE
111 PROSPECT AVENUE
LOT 17.01 BLOCK 151
TOWNSHIP OF WEST ORANGE
ESSEX COUNTY, NEW JERSEY


TITLE:
**EXISTING FIRST FLOOR
PLAN**

PROJECT #:
24-170

SHEET:
A-100

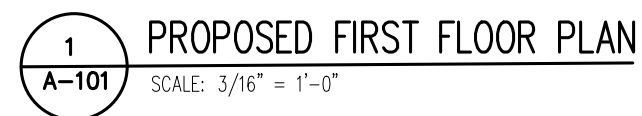

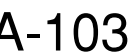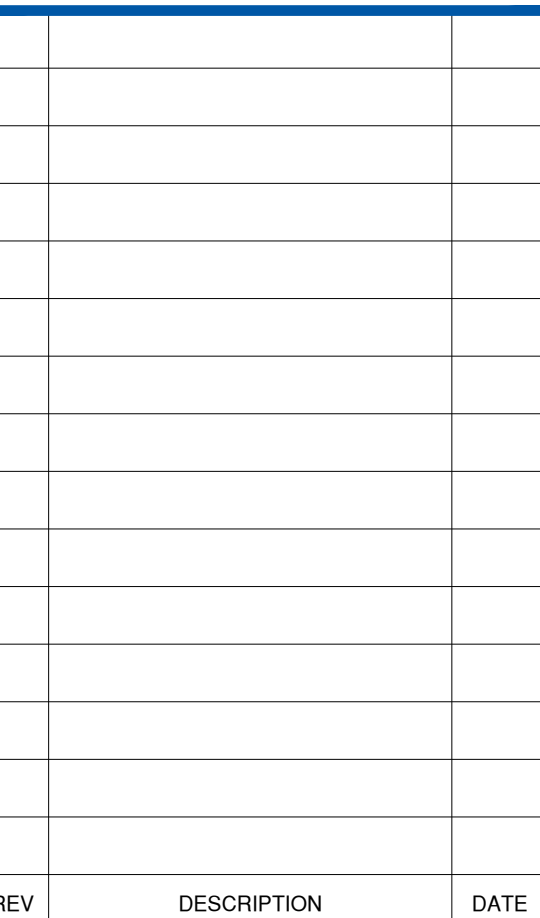


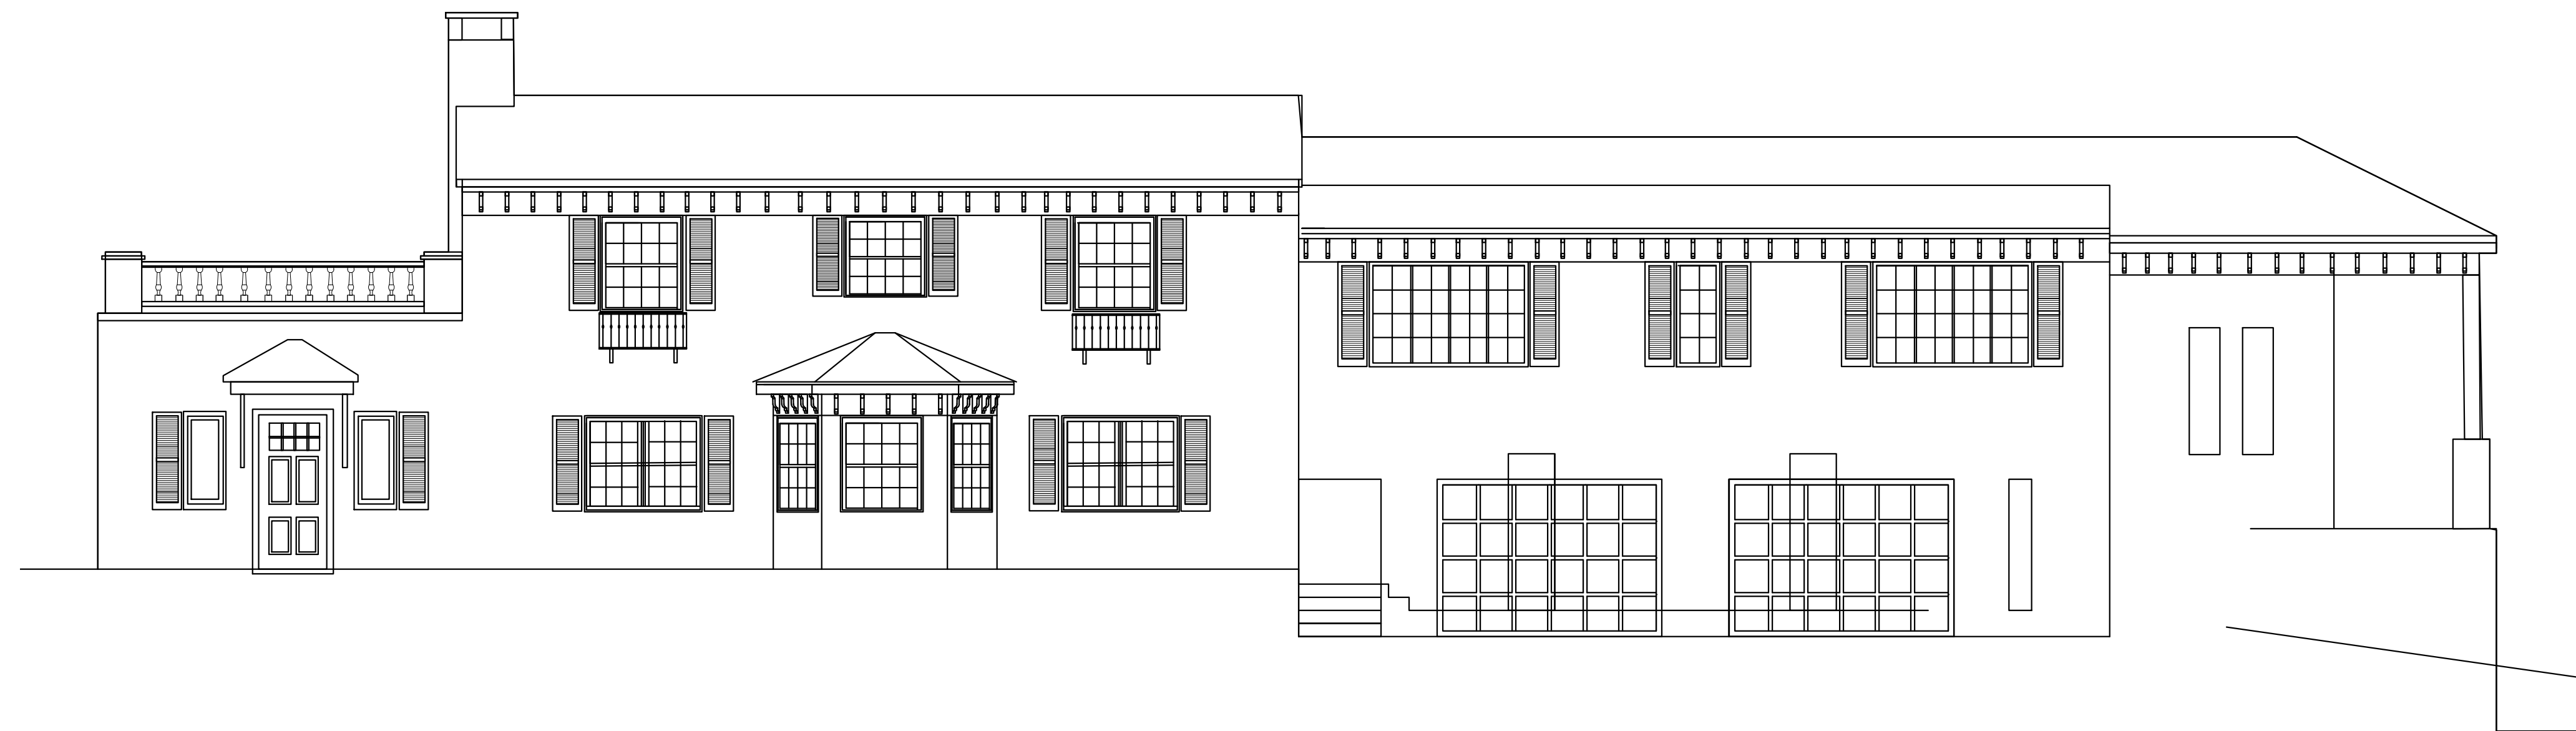



1
A-200

EXISTING FRONT ELEVATION

SCALE: $\frac{3}{16}" = 1'-0"$

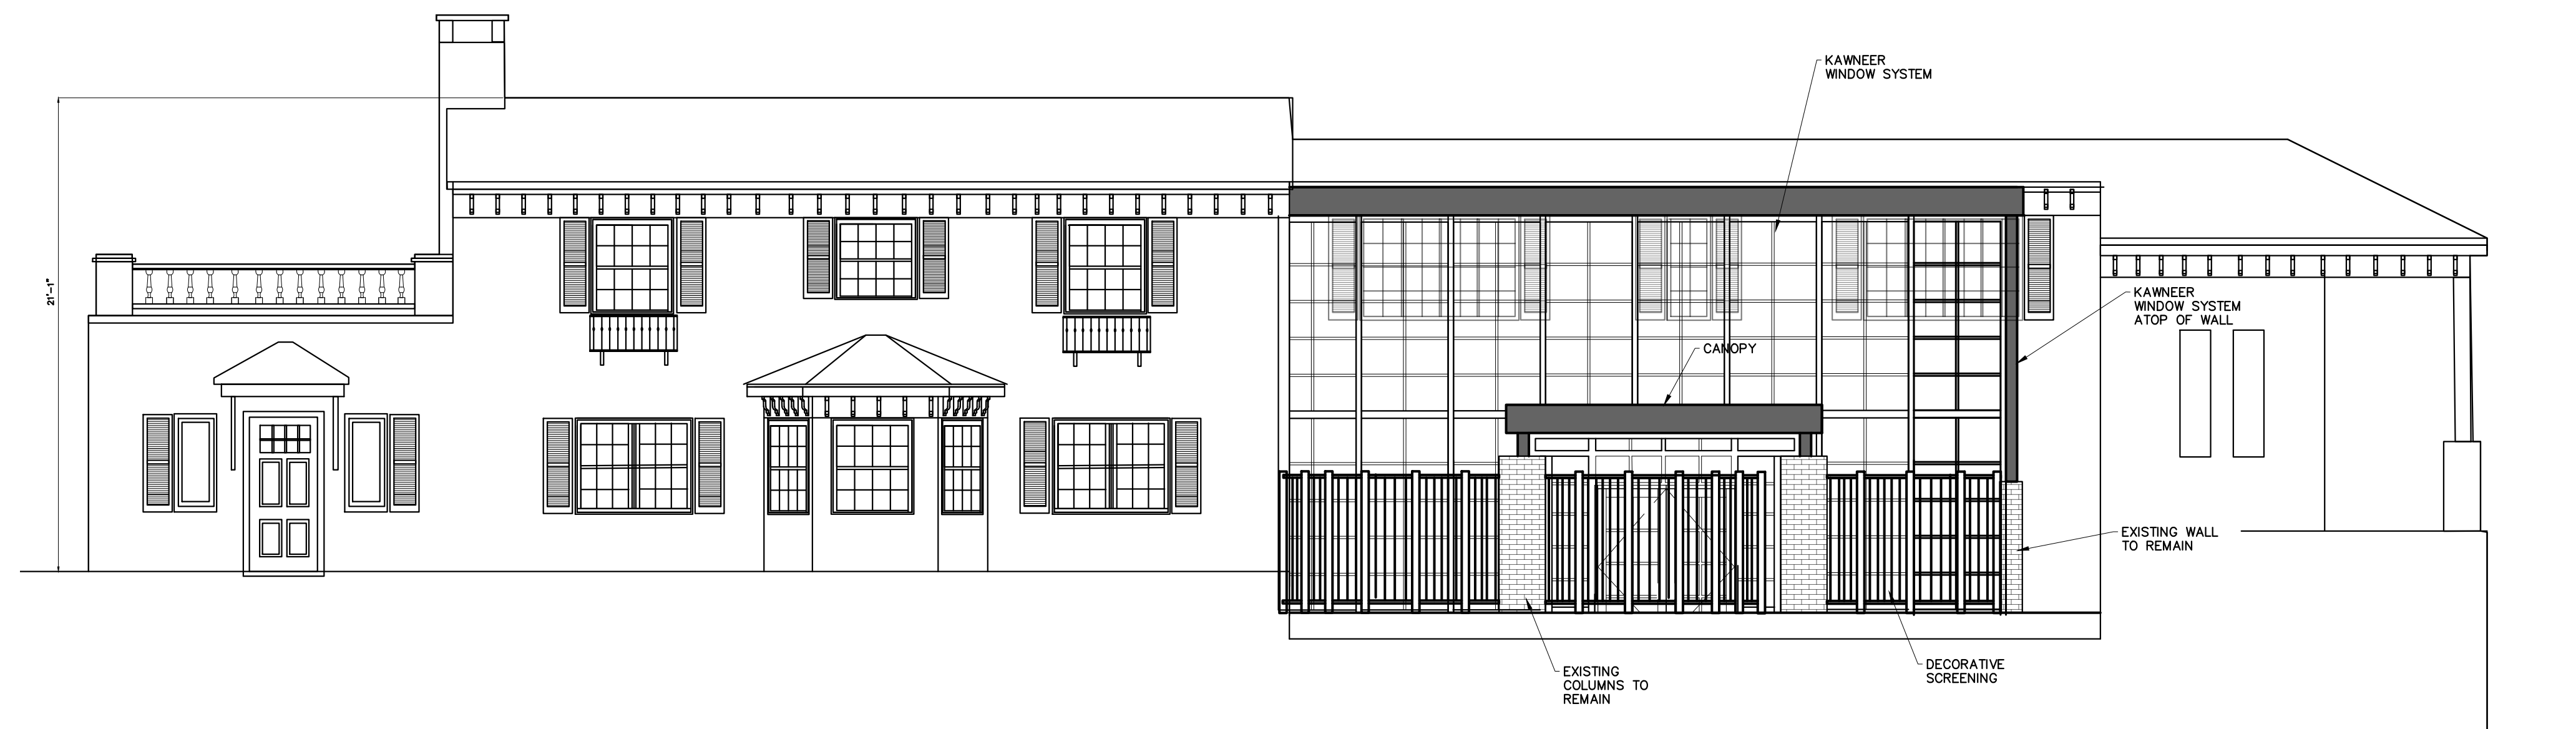

2 PROPOSED FRONT ELEVATION
A-200 SCALE: 3/16" = 1'-0"

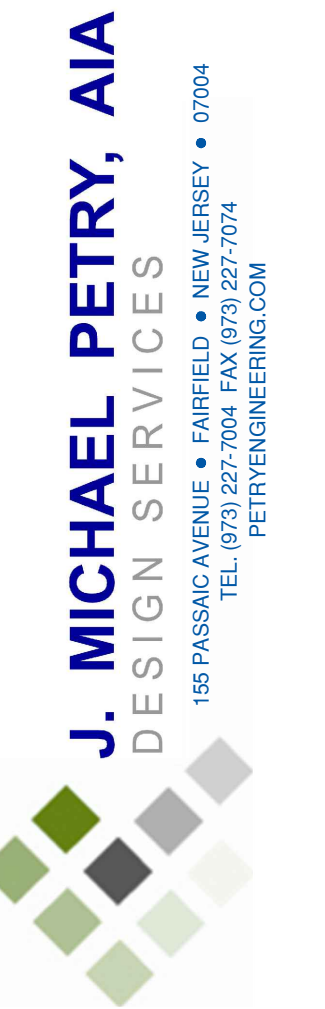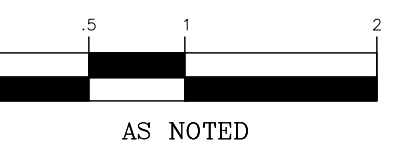[illegible]

CHECKED BY: JMP

DRAFTED BY: MSS



J. MICHAEL PETRY-AIA
REGISTERED ARCHITECT LIC. No. 13144

CAUTION: IF THIS DOCUMENT DOES NOT CONTAIN A RAISED IMPRESSION SEAL OR AN ELECTRONIC SEAL OF THE UNDERSIGNED PROFESSIONAL, IT IS NOT AN AUTHORIZED ORIGINAL DOCUMENT.

PREPARED FOR

THE ESTATE

111 PROSPECT AVENUE
LOT 17.01 BLOCK 151
TOWNSHIP OF WEST ORANGE
ESSEX COUNTY, NEW JERSEY

TITLE:

FRONT ELEVATIONS

PROJECT #:

24-170

SHEET:

A-200

