


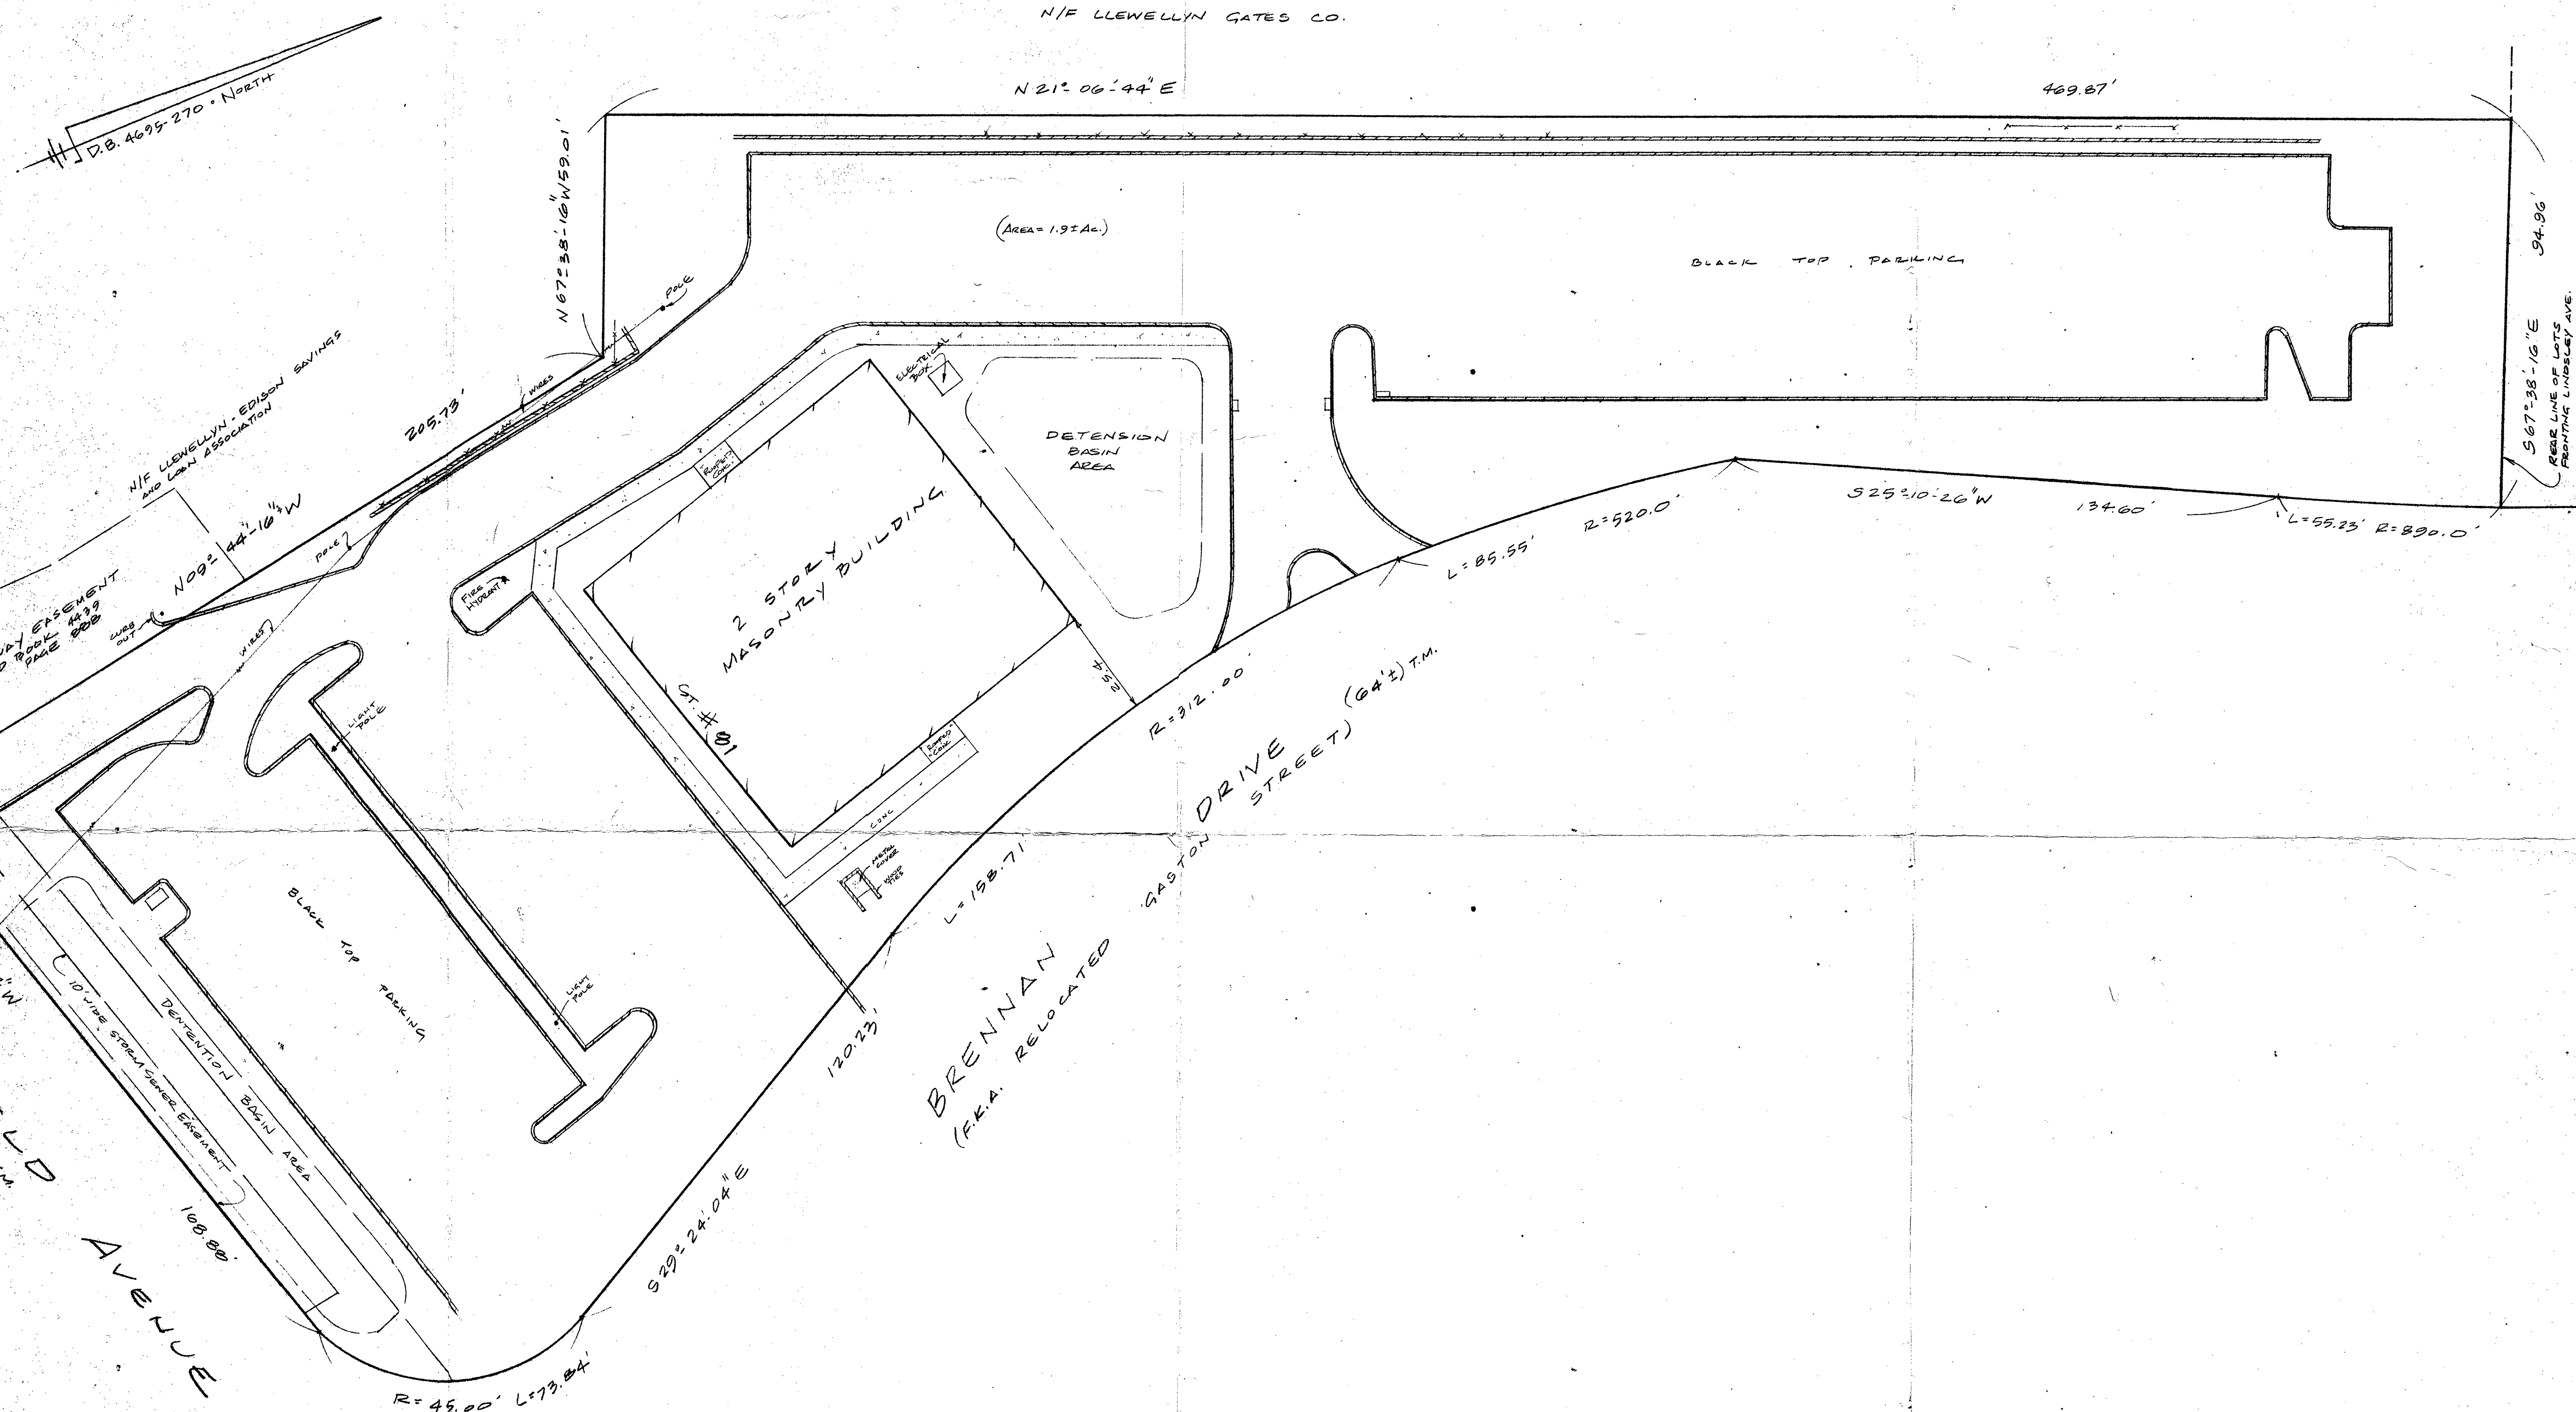

THIS SURVEY IS CERTIFIED TO:
THOMAS MADLI
LAWYERS TITLE INSURANCE CORPORATION
NOBLE TITLE AGENCY, INC. - 94 NT 40975.
STEPHANIE MADLI, ESQ.
BANCO POPULAR NORTH AMERICA, ITS SUCCESSORS
AND/OR ASSIGNS AS THEIR INTERESTS MAY APPEAR

CAUTION: IF THIS DOCUMENT DOES NOT CONTAIN A RAISED IMPRESSION SEAL OF THE PROFESSIONAL, IT IS NOT AN AUTHORIZED ORIGINAL DOCUMENT AND MAY HAVE BEEN ALTERED.
THIS SURVEY IS CERTIFIED ONLY TO THE PARTIES SHOWN HEREON AND IS NOT TRANSFERABLE.
OFFSETS SHOWN HEREON ARE NOT TO BE USED AS BASIS FOR CONSTRUCTION OF FENCES OR OTHER PERMANENT STRUCTURES.
CORNER MARKERS, WHEN OBTAINED FROM ULTIMATE USER PER P.E.S.L. REG. N.J.A.C. 13:40-5.1 (d)
UNDERGROUND IMPROVEMENTS AND/OR ENCROACHMENTS, IF ANY, ARE NOT SHOWN HEREON, NOR ARE ANY EASEMENTS NOT RECORDED OR SPECIFIED IN THE TITLE SEARCH SUPPLIED.
NOT RESPONSIBLE FOR CORNER MARKERS NOT SET BY THIS FIRM.

PROPERTY SITUATED IN THE TOWNSHIP OF WEST ORANGE, ESSEX COUNTY, NEW JERSEY			
PLAN OF SURVEY OF TAX MAP LOT 43, BLOCK 71.01			
WILLIAM HELD ASSOCIATES, INC. LAND SURVEYORS 215 ELMER ST. WESTFIELD, N.J. 07090 TEL. (908) 232-3535		DRAWN BY JWH	CHECKED BY JWH
DATE 10-8-99		SCALE 1" = 20'	DATE 10-12-99
JACK L. HELD, P.L.S. & P.P. N.J. LIC. NO. 33104 P.L.S. N.J. LIC. NO. 3859 P.P.			