


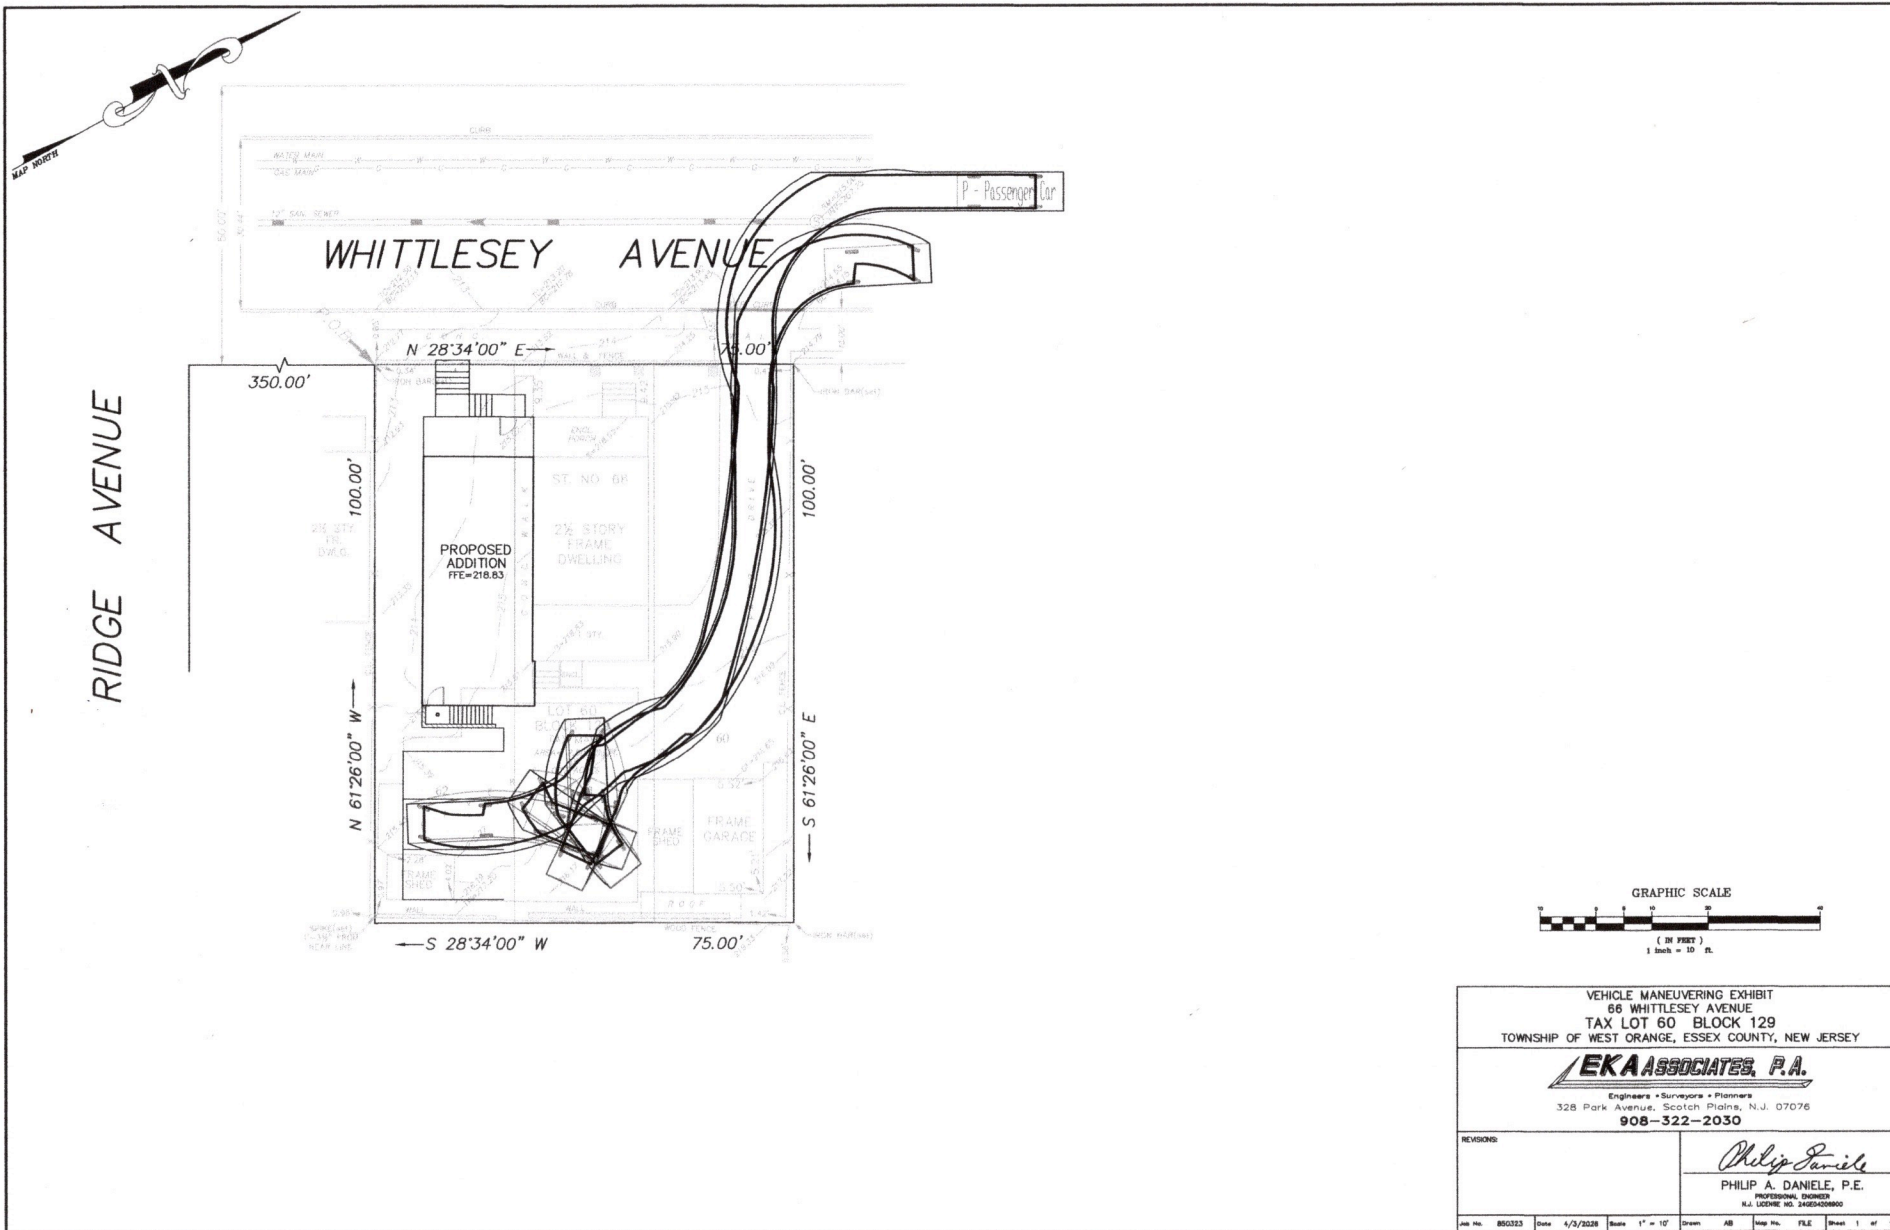

|   |          |   |        |
|---|----------|---|--------|
| VEHICLE MANEUVERING EXHIBIT<br>66 WHITTLESEY AVENUE<br>TAX LOT 60 BLOCK 129<br>TOWNSHIP OF WEST ORANGE, ESSEX COUNTY, NEW JERSEY |          |   |        |
| <b>EKA ASSOCIATES, P.A.</b><br>Engineers • Surveyors • Planners<br>328 Park Avenue, Scotch Plains, N.J. 07076<br>908-322-2030    |          |   |        |
| REVISIONS   |          | Philip A. Daniele<br>PHILIP A. DANIELE, P.E.<br>PROFESSIONAL ENGINEER<br>N.J. LICENSE NO. 2462420800 |        |
| Job No.   | Date     | Scale                                                                                                | Sheet  |
| 850323   | 4/3/2028 | 1" = 10'                                                                                             | 1 of 1 |