



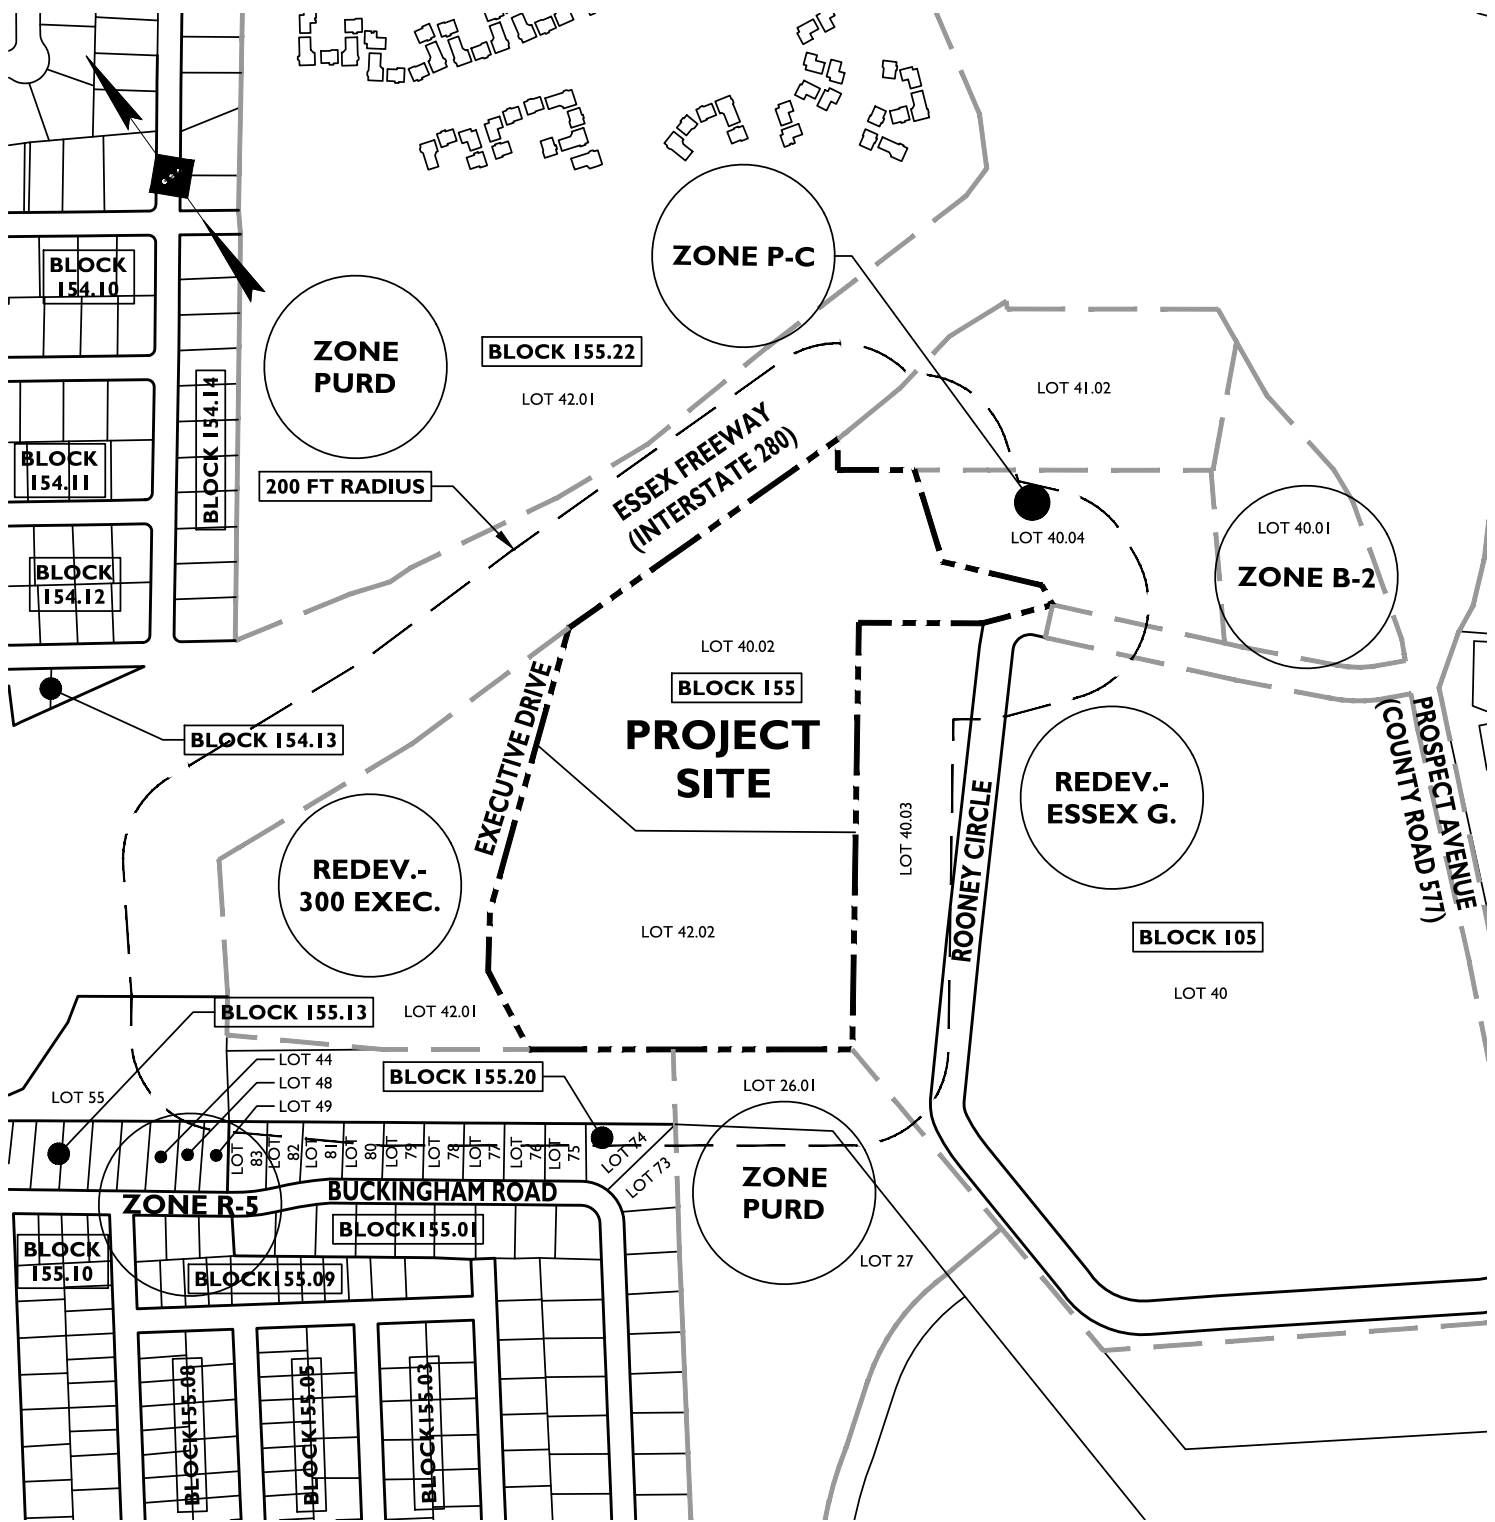

200 FT RADIUS MAP

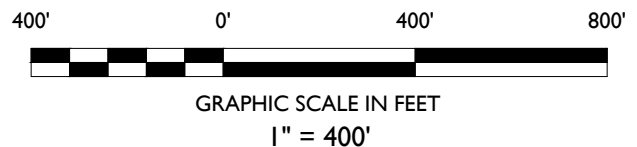

SOURCE: TOWNSHIP OF WEST ORANGE TAX MAPS SHEETS 34, 85, 86, 86, 88, & 89;
TOWNSHIP OF WEST ORANGE ZONING MAP.

BNE REAL ESTATE GROUP

PROPOSED MULTI-FAMILY RESIDENTIAL DEVELOPMENT

BLOCK 155, LOTS 40.02 & 42.02
100 - 200 EXECUTIVE DRIVE
TOWNSHIP OF WEST ORANGE
ESSEX COUNTY, NEW JERSEY

DRAWN BY:

FT

CHECKED BY:

ZC

DATE:

03/19/2020

SCALE:

1" = 400'

PROJECT ID:

T-17554



STONEFIELD
engineering & design

Rutherford, NJ · New York, NY
Princeton, NJ · Tampa, FL · Royal Oak, MI
www.stonefielddeng.com

Headquarters: 92 Park Avenue, Rutherford, NJ 07070
Phone 201.340.4468 · Fax 201.340.4472