





T:\2017\1754 BNE REAL ESTATE GROUP - 100-200 EXECUTIVE DRIVE, WEST ORANGE, NJ\040808\BNE175404-01-105 TRUCK TURN EXHIBIT.DWG

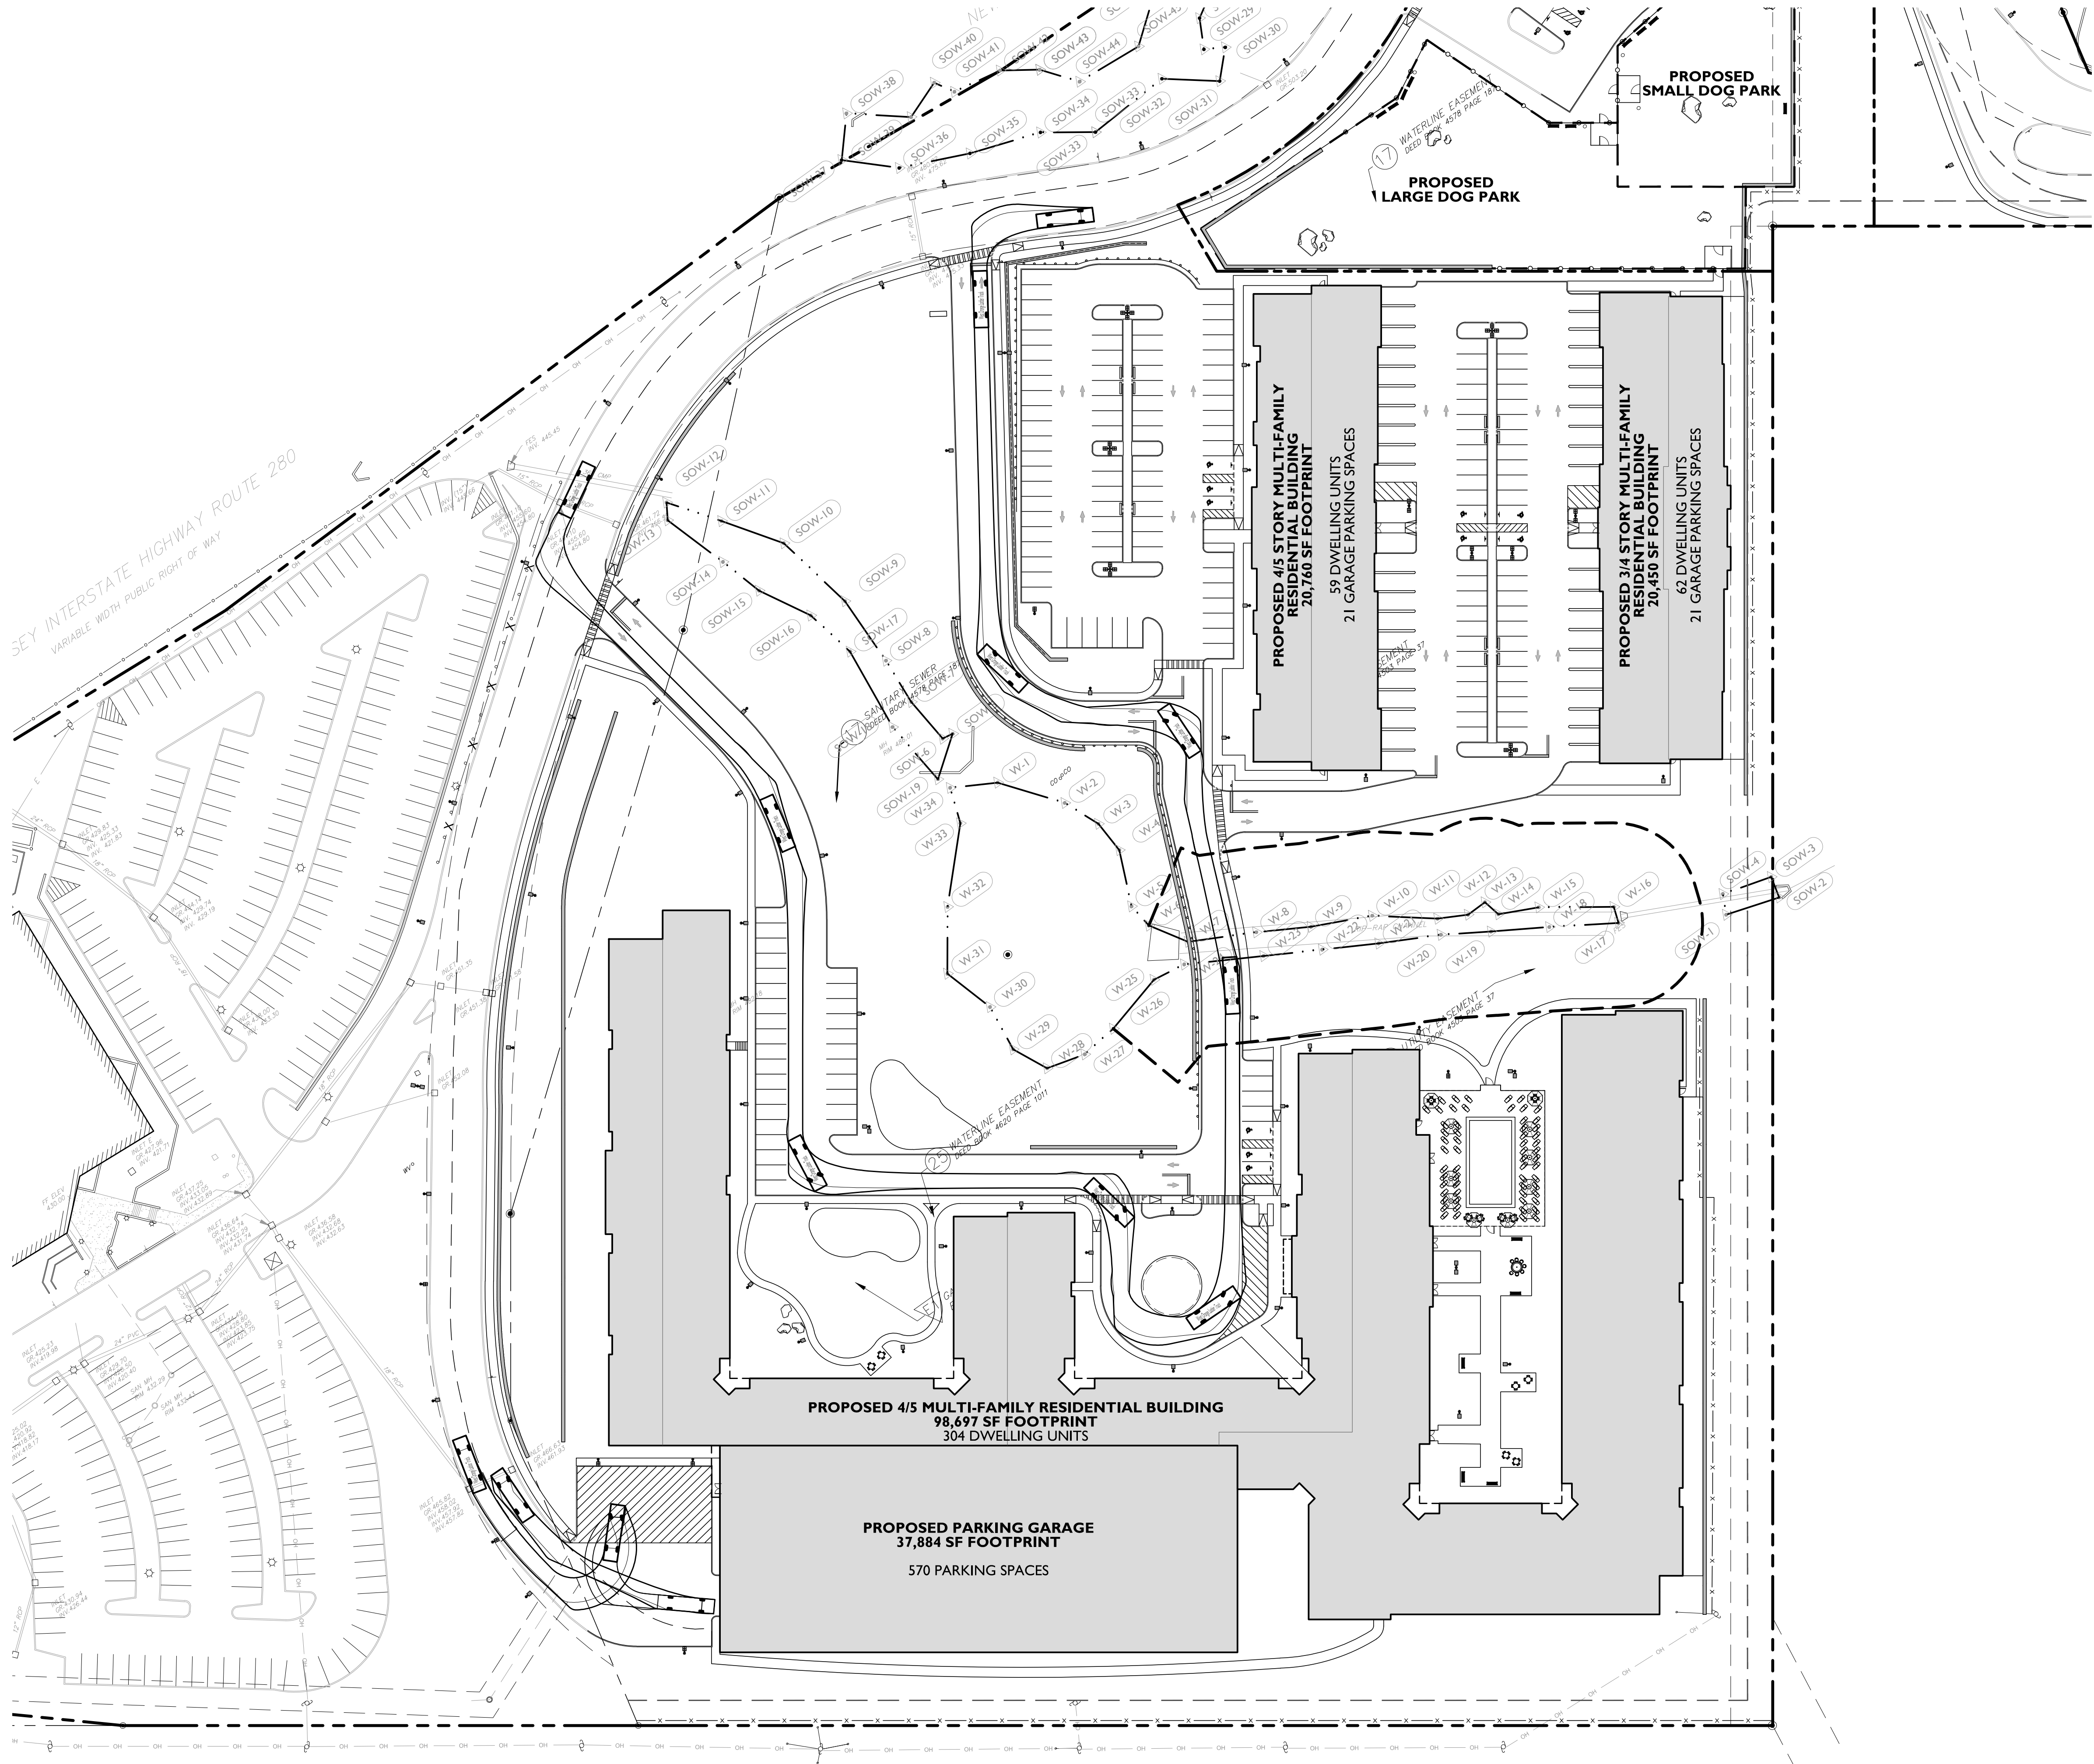

SYMBOL	DESCRIPTION
	PROPERTY LINE
	PROPOSED CURB
	PROPOSED BUILDING

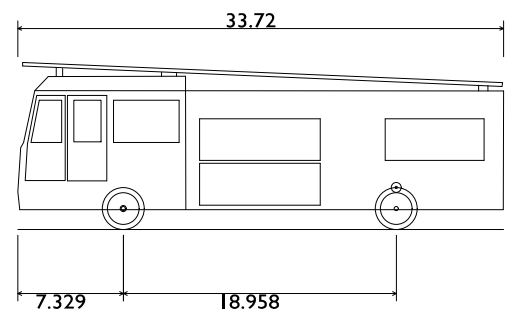


West Orange Ladder Truck
Overall Length 33.720ft
Overall Width 7.329ft
Overall Body Height 18.958ft
Min Body Ground Clearance 1.392ft
Track Width 8.385ft
Lock-to-lock time 6.00s
Max Wheel Angle 45.00°

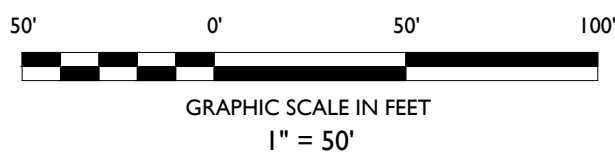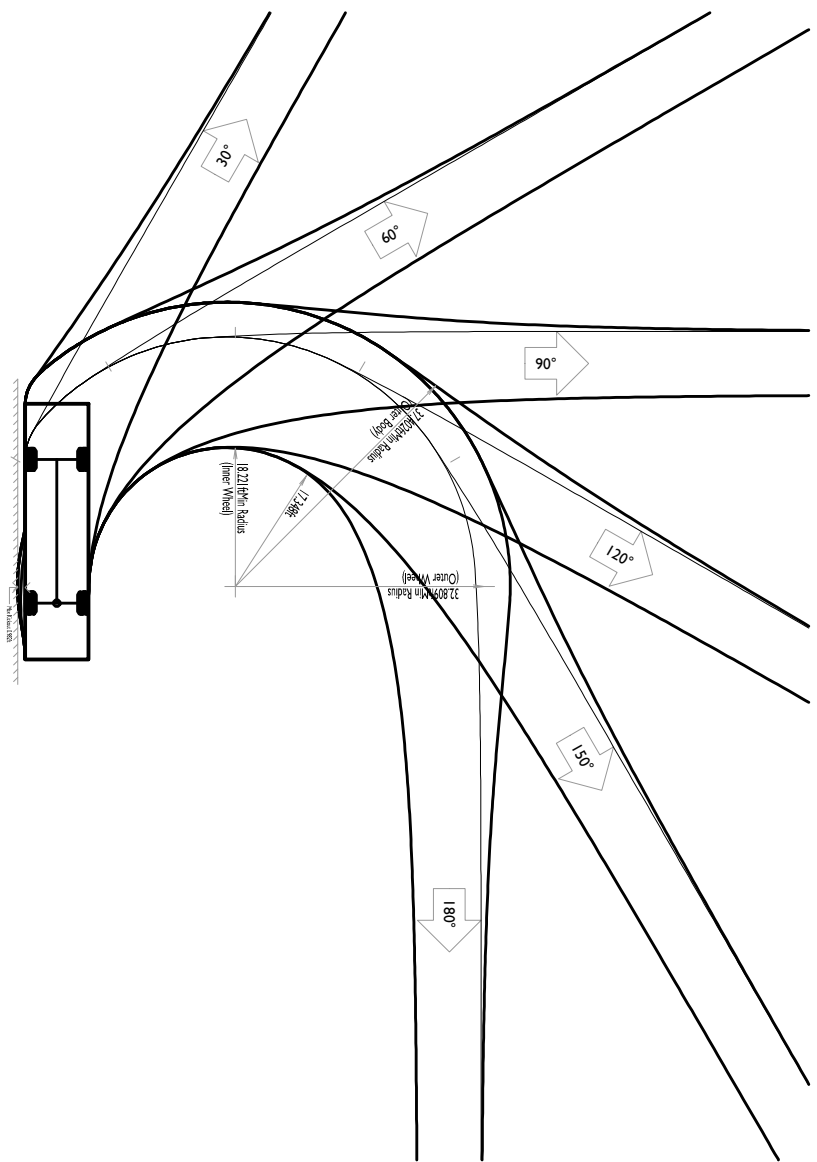

ISSUED FOR REVIEW		BY		DESCRIPTION
DATE	ISSUE	DATE	BY	
06/01/2020	1			

NOT APPROVED FOR CONSTRUCTION

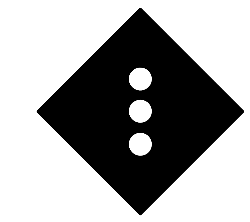
**STONEFIELD**
engineering & design


Rutherford, NJ • Long Island City, NY • Royal Oak, MI
www.stonefielddesign.com

Headquarters: 92 Park Avenue, Rutherford, NJ 07070
Phone 201.340.4468 • Fax 201.340.4472

TRUCK TURN EXHIBIT

BNE REAL ESTATE GROUP
**PROPOSED MULTI-TENANT
RESIDENTIAL DEVELOPMENT**
BLOCK 40.03, LOT 155; BLOCK 41.02, LOT 155;
BLOCK 42.02, LOT 155; BLOCK 43.02, LOT 155;
100 - 200 EXECUTIVE DRIVE
TOWNSHIP OF WEST ORANGE
ESSEX COUNTY, NEW JERSEY

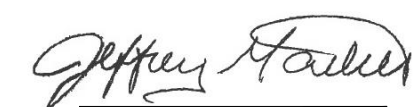
JEFFREY A. MARTELL, P.E.
NEW JERSEY LICENSE No. 47290
LICENSED PROFESSIONAL ENGINEER

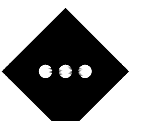
**STONEFIELD**
engineering & design

SCALE: 1" = 50' PROJECT ID: T-17554


TITLE:
**TRUCK TURN EXHIBIT
(FIRE TRUCK BUILDING A)**

DRAWING:



T:\2017\T-17354 BNE REAL ESTATE GROUP - 100-200 EXECUTIVE DRIVE, WEST ORANGE, NJ\040808\BNE\T-17354 TRUCK TURN EXHIBIT.DWG

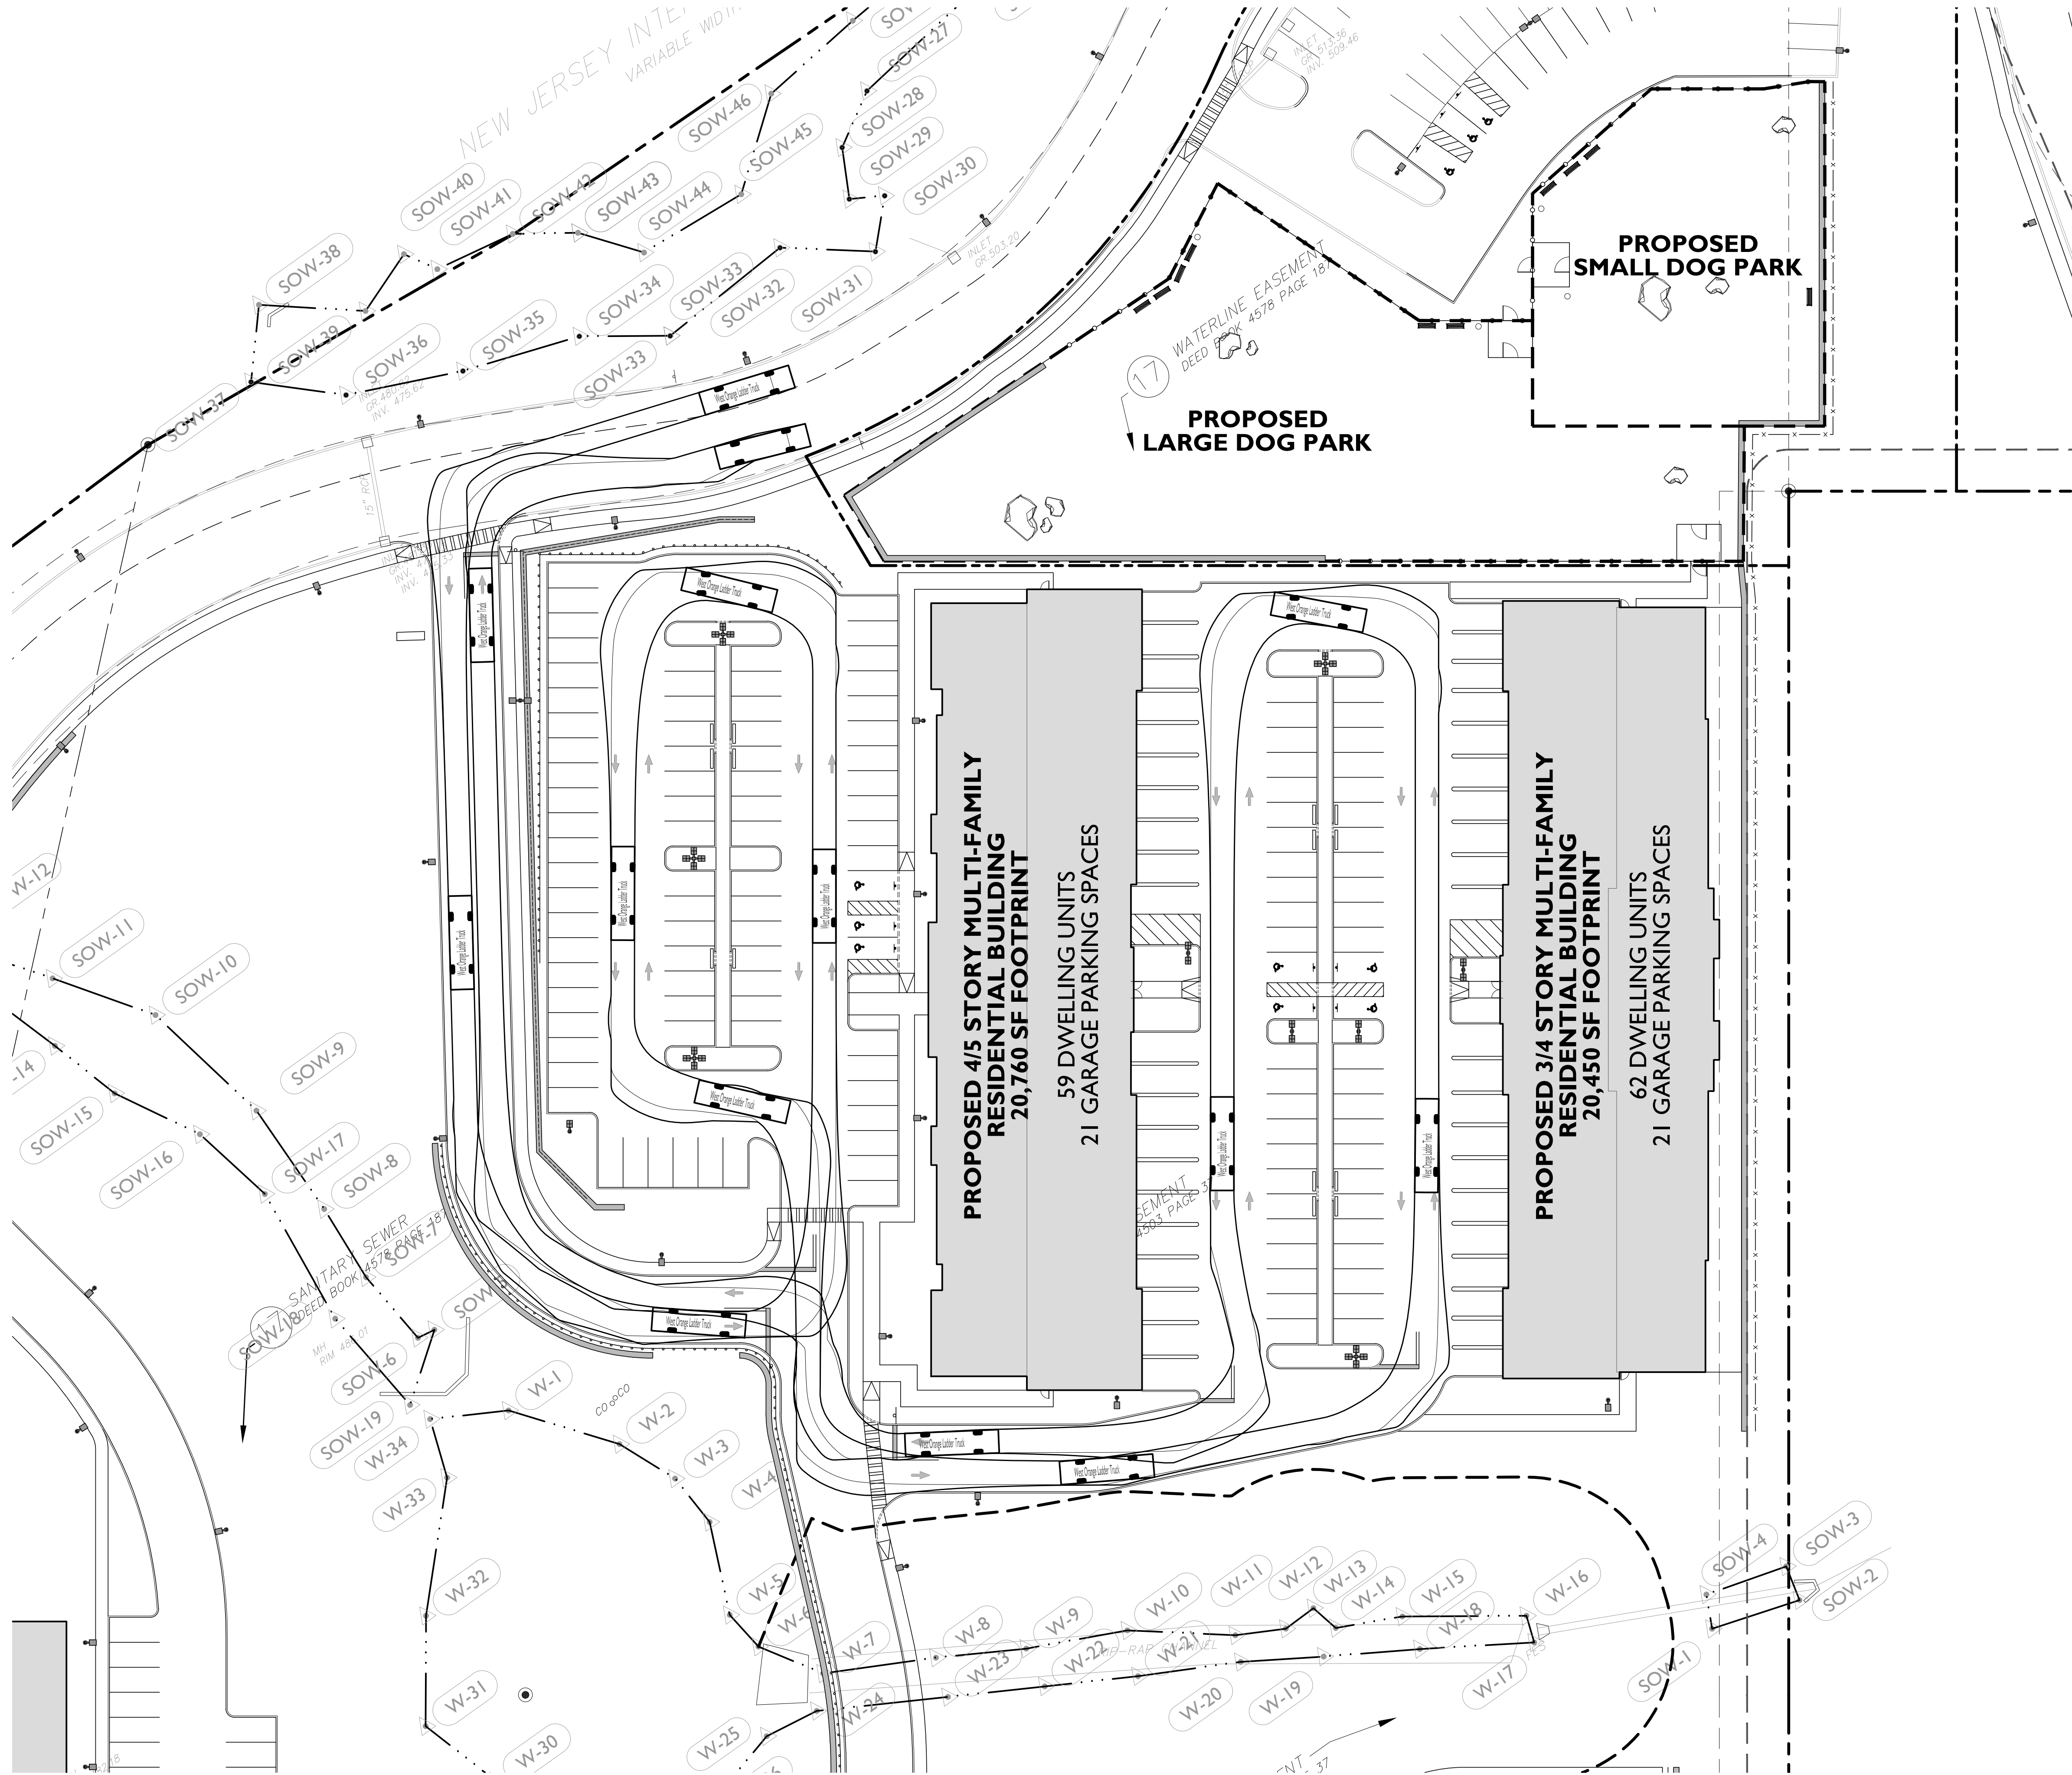

SYMBOL	DESCRIPTION
	PROPERTY LINE
	PROPOSED CURB
	PROPOSED BUILDING

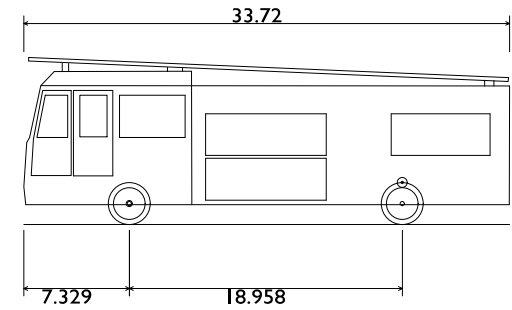

West Orange Ladder Truck
Overall Length 33.720ft
Overall Width 7.329ft
Overall Body Height 18.958ft
Min Body Ground Clearance 1.392ft
Track Width 8.385ft
Lock-to-lock time 6.00s
Max Wheel Angle 45.00°

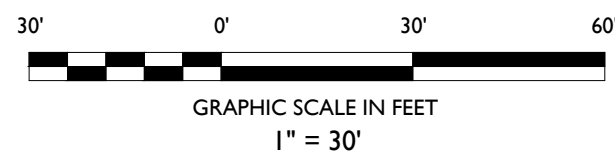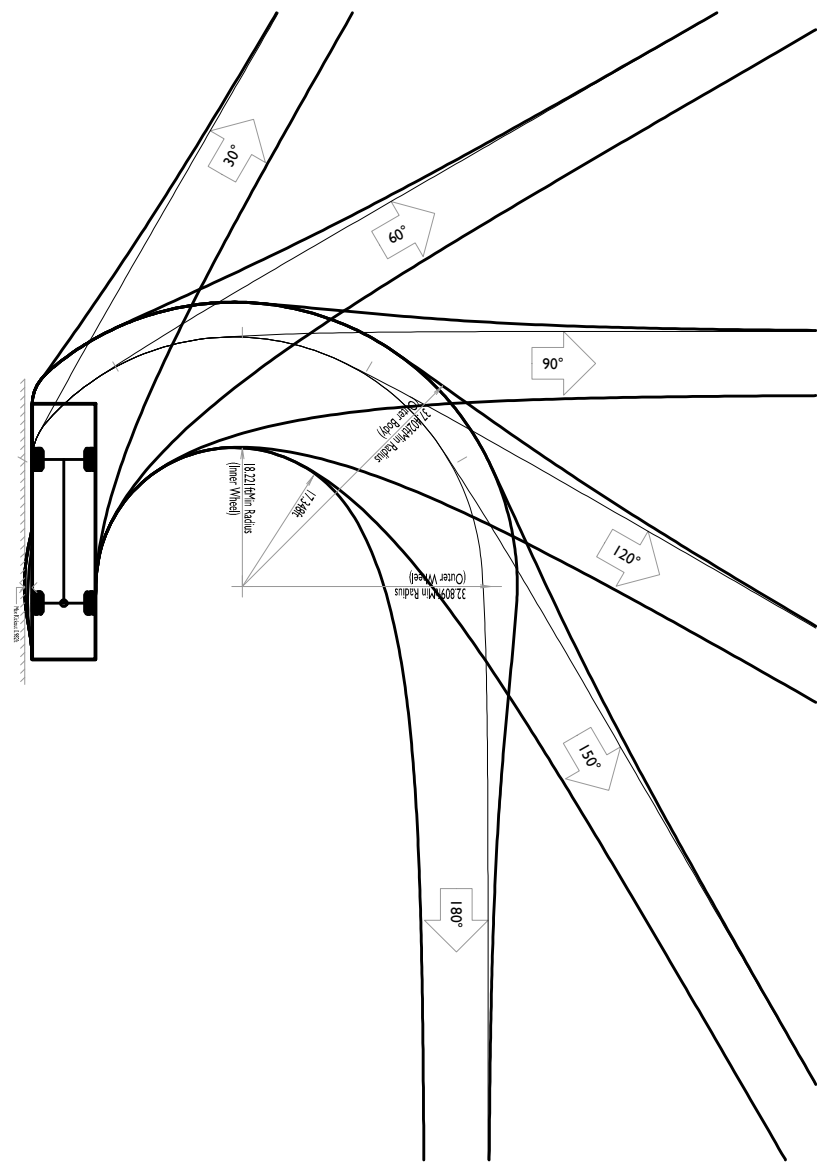

ISSUED FOR REVIEW	FT	BY	DESCRIPTION
1	06/01/2020		ISSUE

NOT APPROVED FOR CONSTRUCTION

STONEFIELD
engineering & design

Rutherford, NJ • Long Island City, NY • Royal Oak, MI
www.stonefielddesign.com

Headquarters: 92 Park Avenue, Rutherford, NJ 07070
Phone 201.340.4468 • Fax 201.340.4472

TRUCK TURN EXHIBIT

BNE REAL ESTATE GROUP

**PROPOSED MULTI-TENANT
RESIDENTIAL DEVELOPMENT**

BLOCK 40.02, LOT 155, BLOCK 41.02, LOT 155;
BLOCK 42.02, LOT 155, BLOCK 43.02, LOT 155;
100-200 EXECUTIVE DRIVE
TOWNSHIP OF WEST ORANGE
ESSEX COUNTY, NEW JERSEY


Jeffrey A. Martell
JEFFREY A. MARTELL, P.E.
NEW JERSEY LICENSE No. 47290
LICENSED PROFESSIONAL ENGINEER

STONEFIELD
engineering & design

SCALE: 1" = 30' PROJECT ID: T-17354

TITLE:
**TRUCK TURN EXHIBIT
(FIRE TRUCK
BUILDINGS B & C)**

DRAWING:

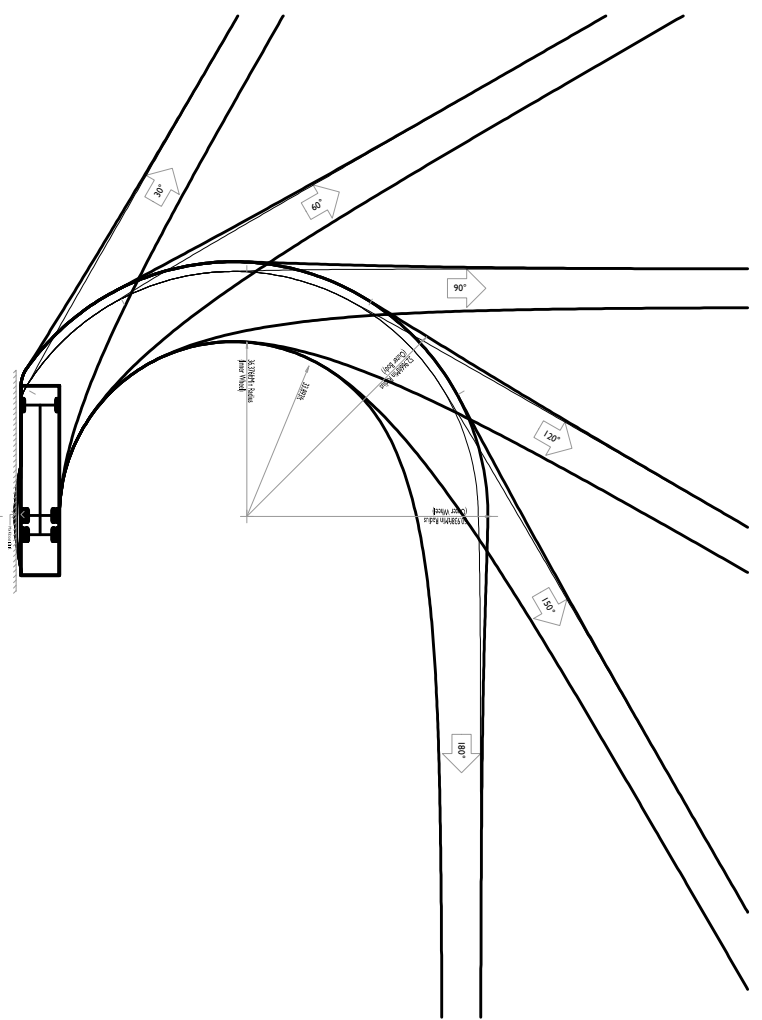

DRAWING:

4 OF 5

