
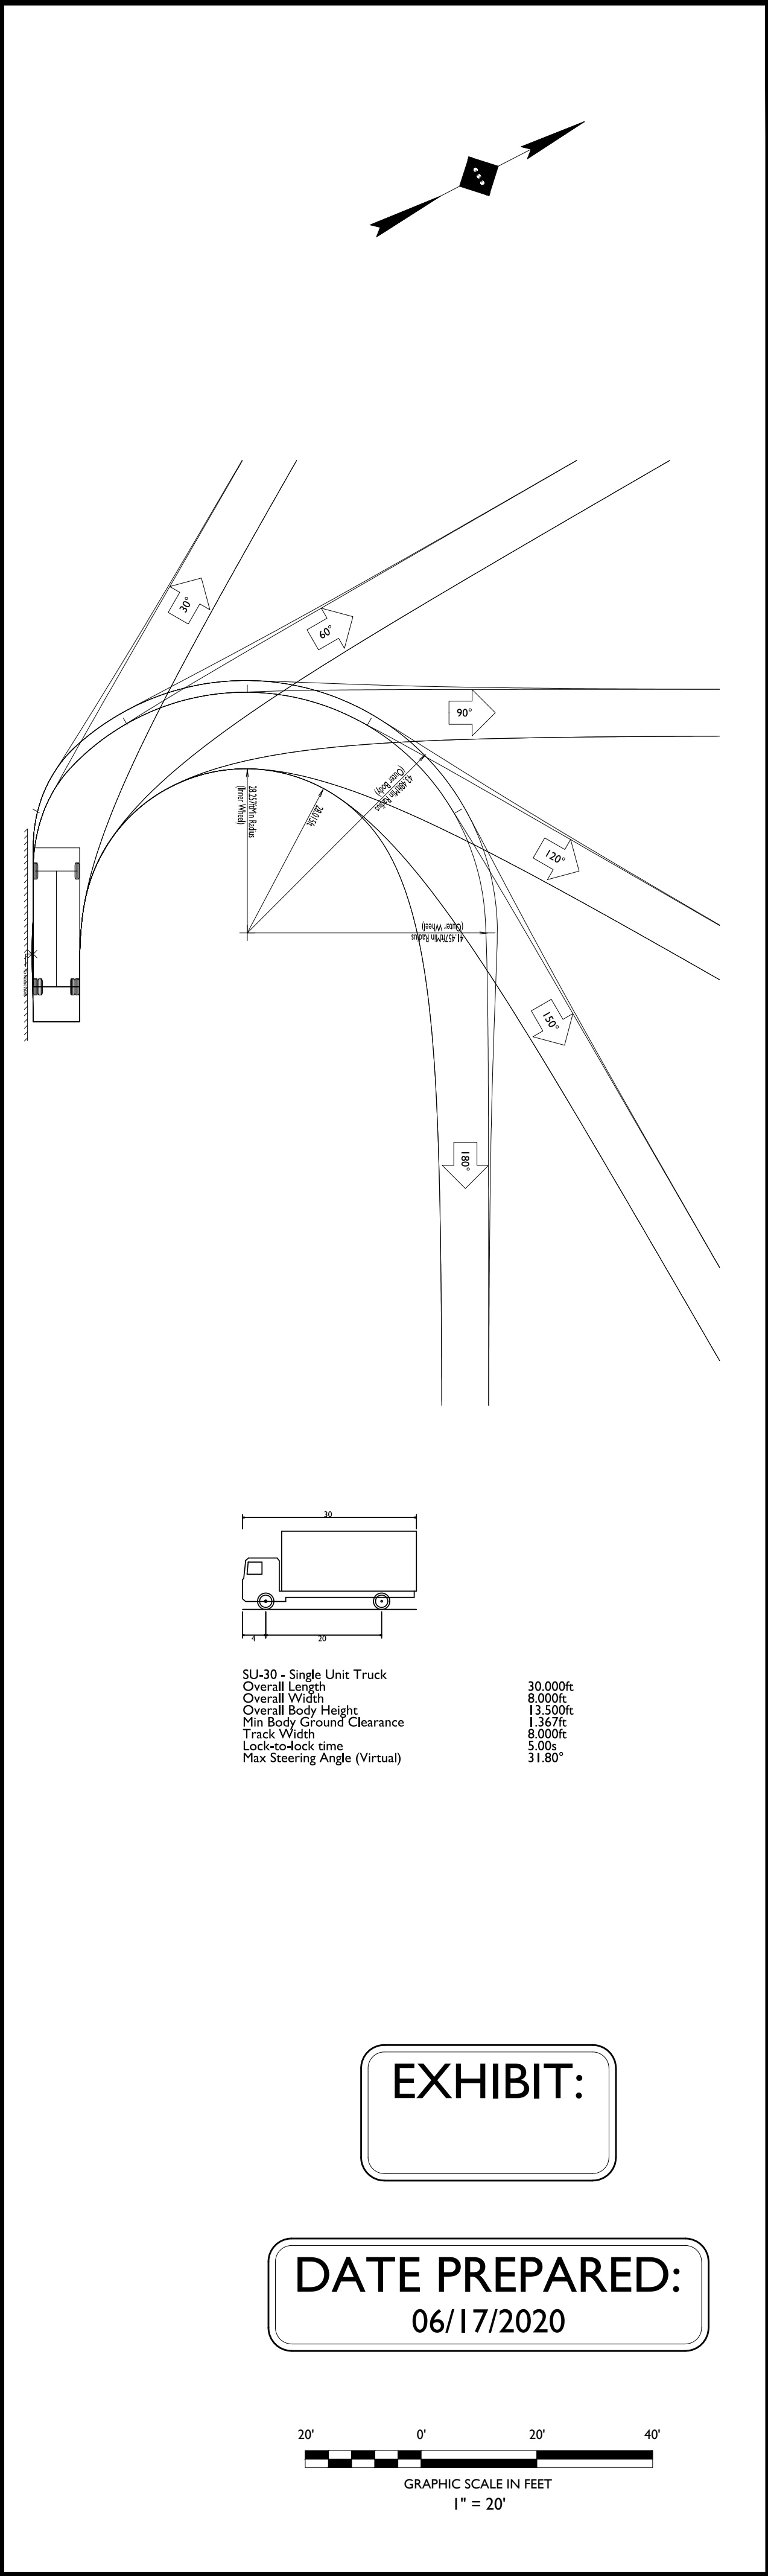
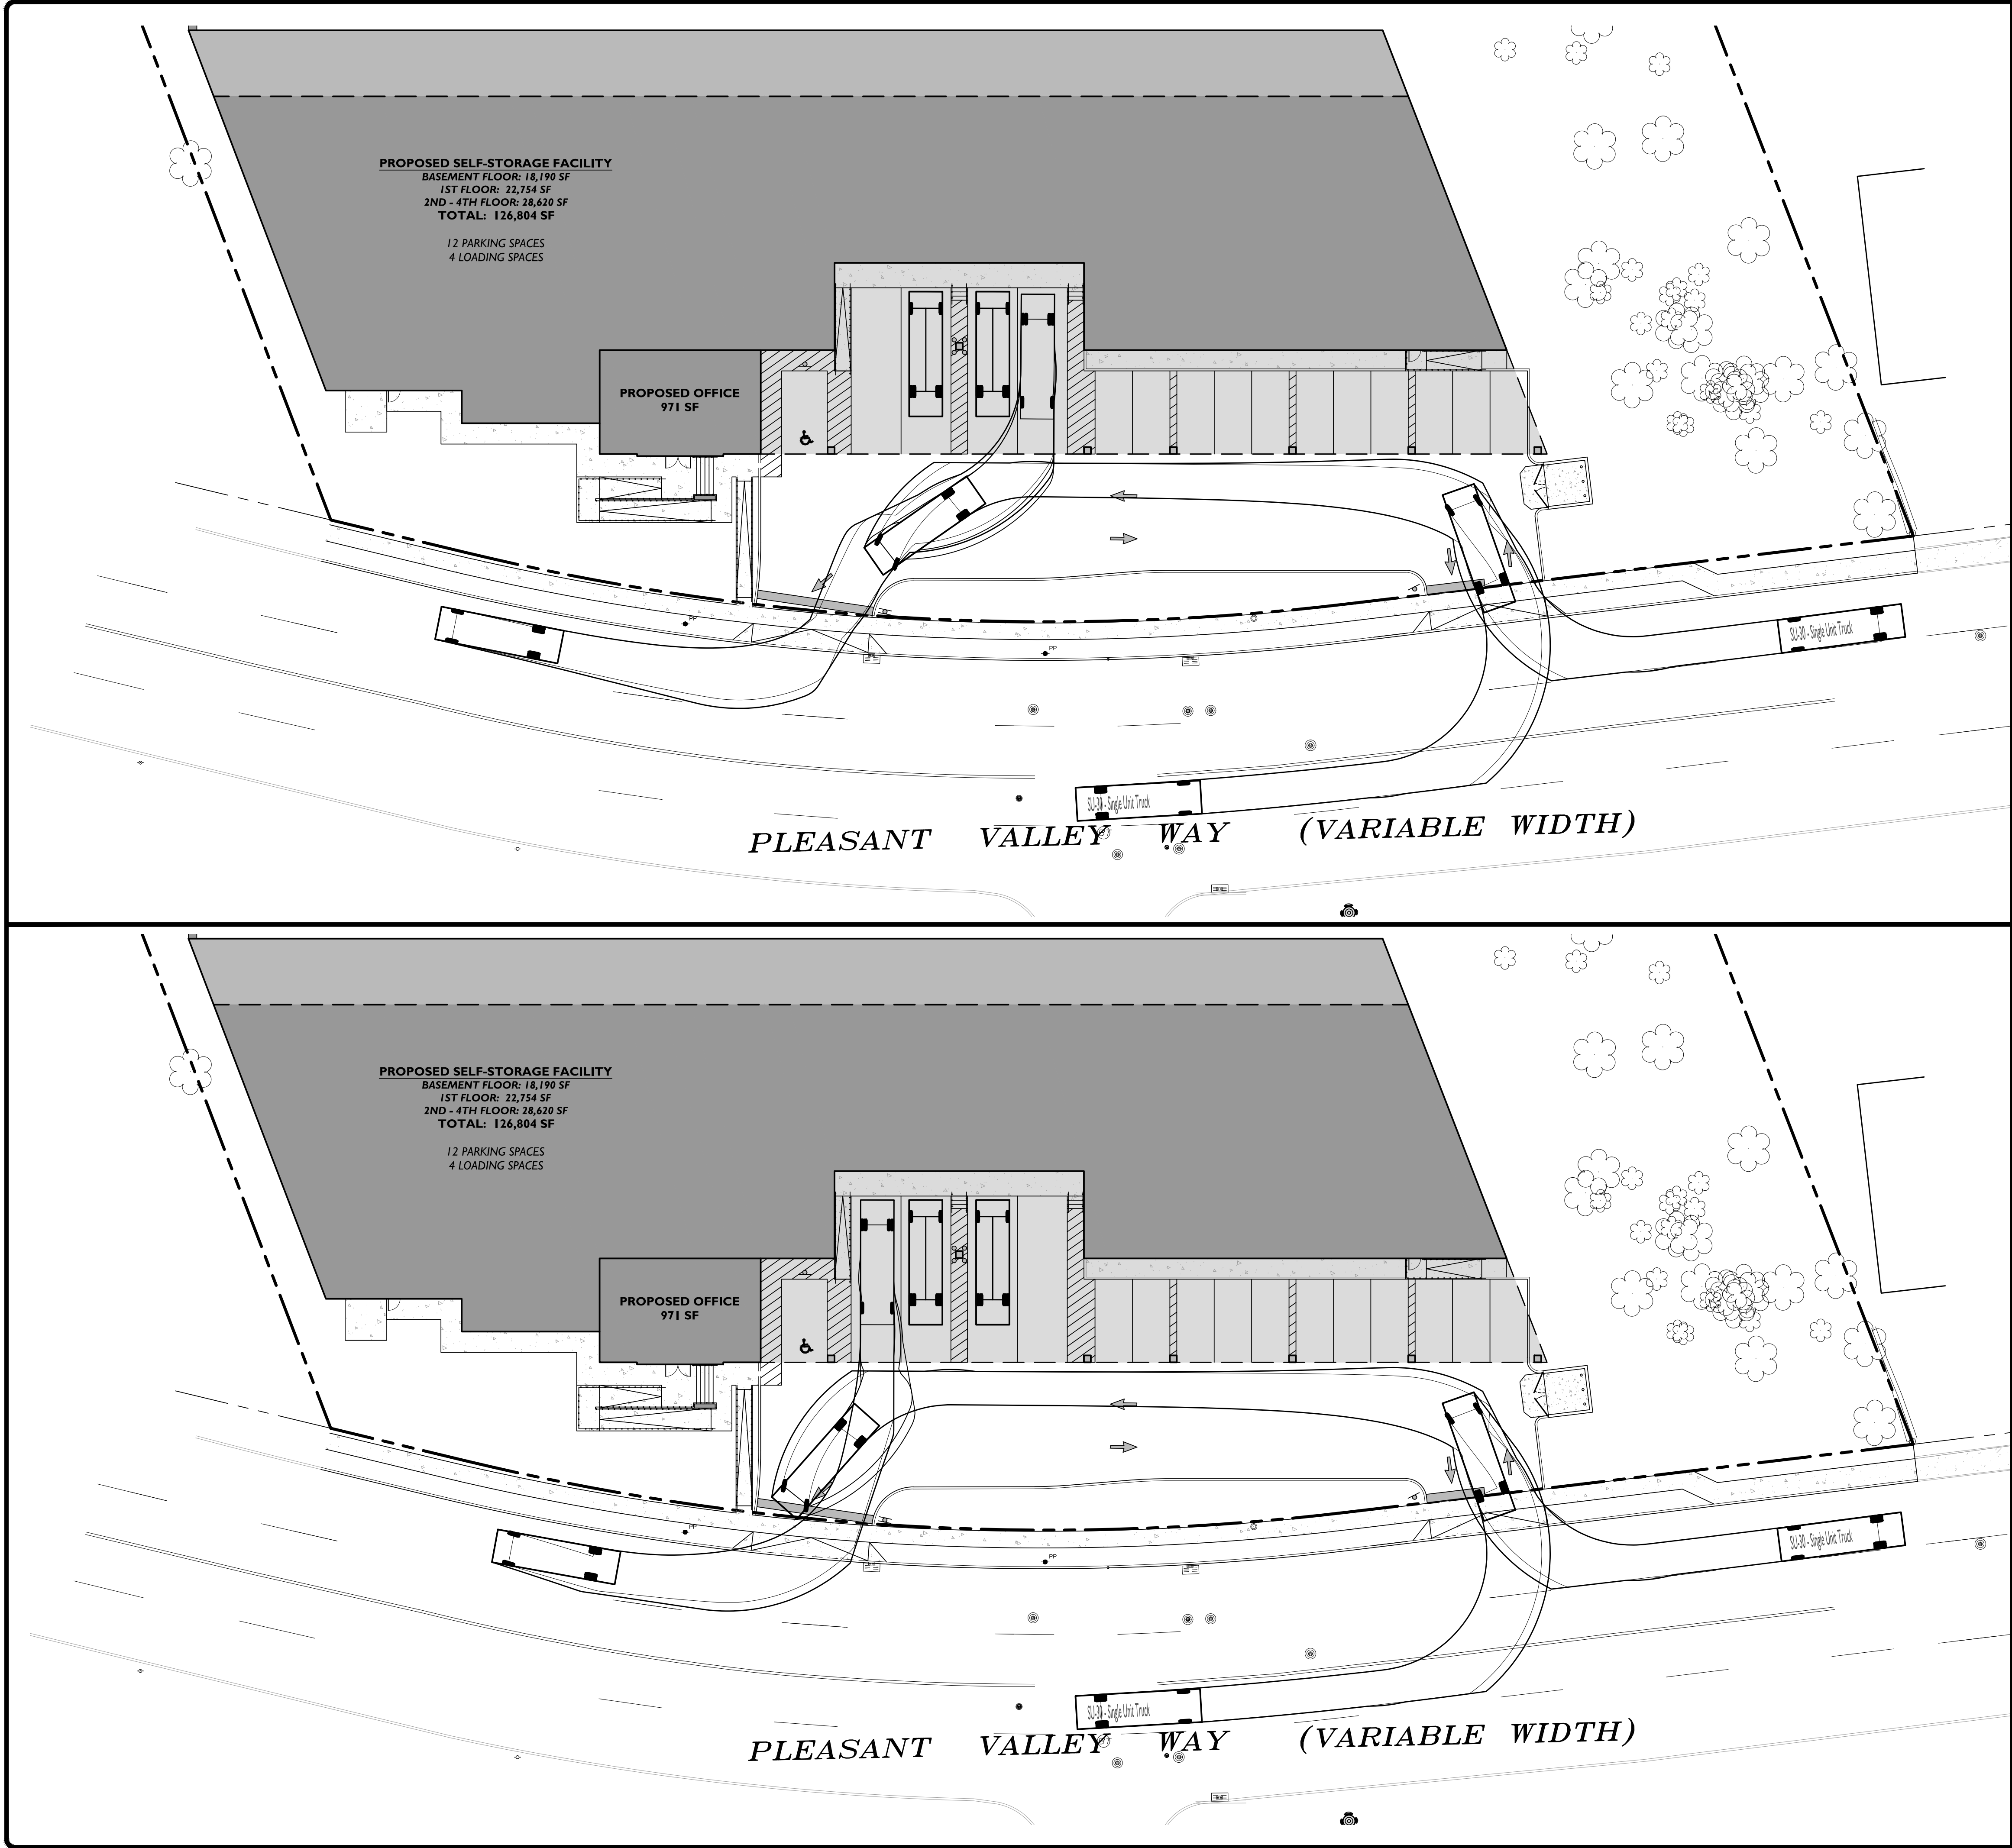
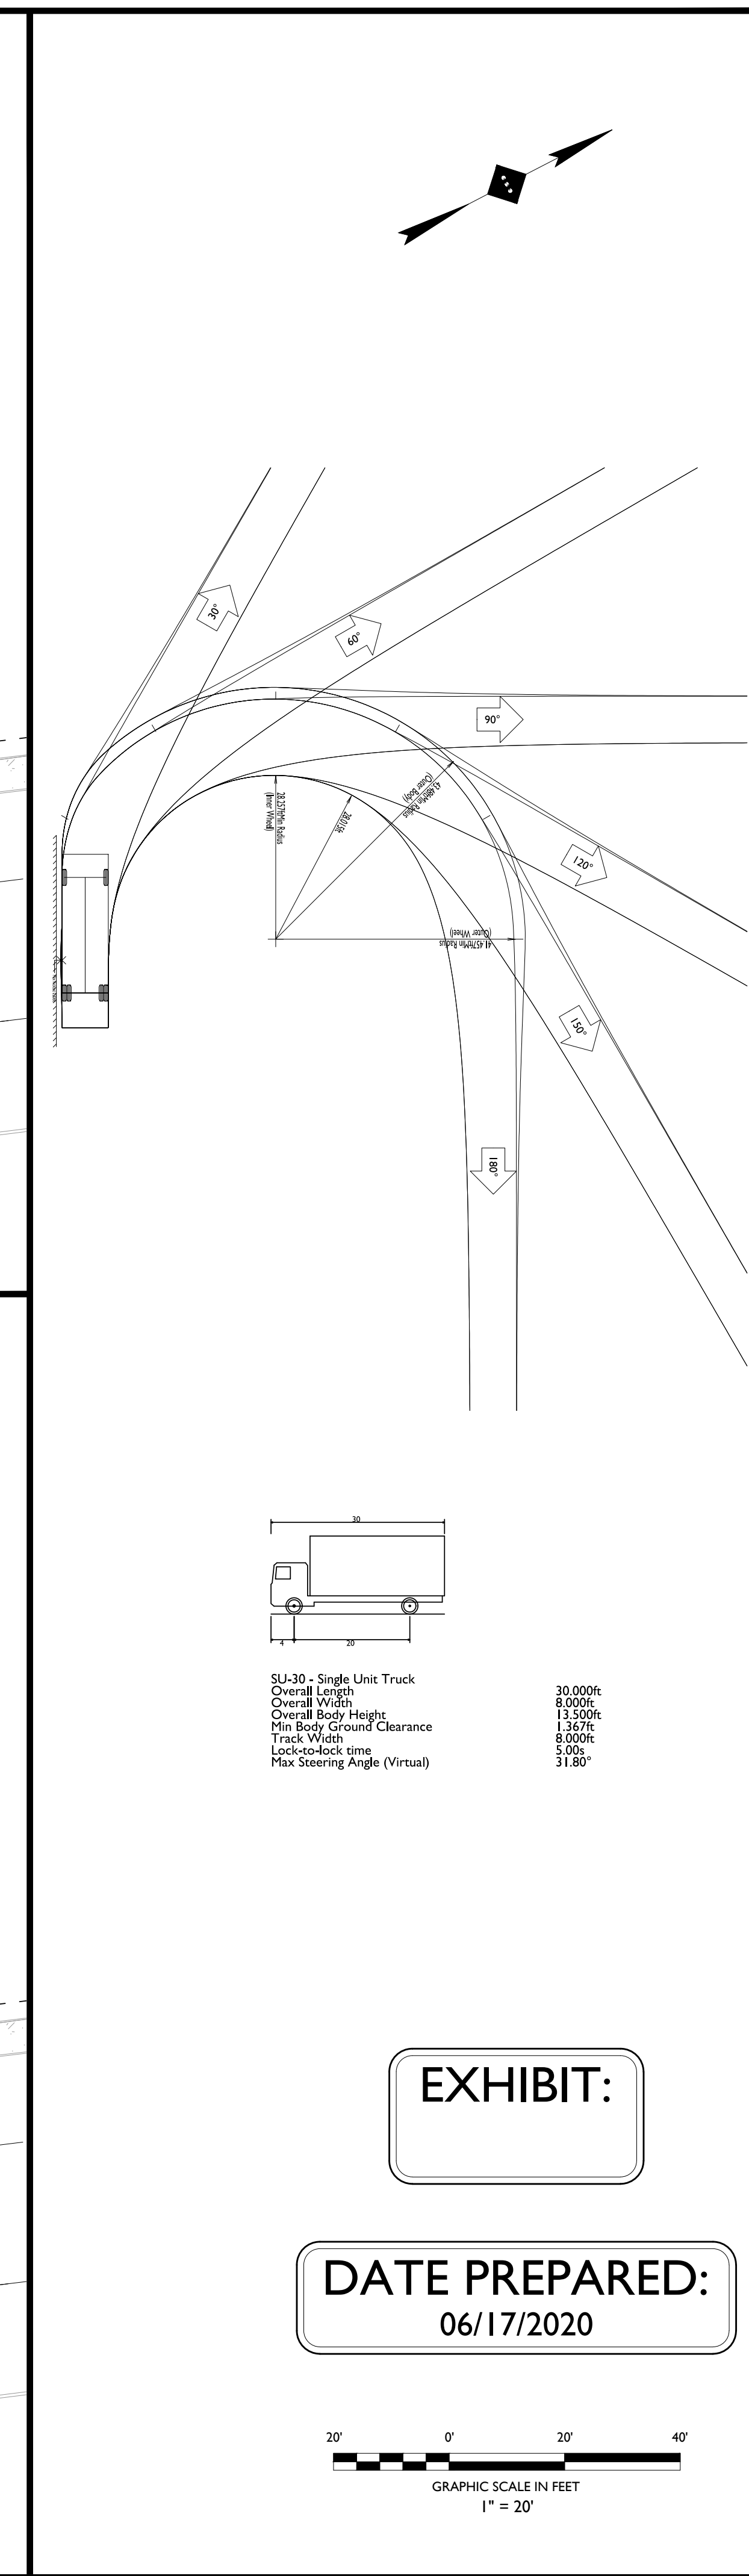



T:\2019\19153 SOLIDWORK BUILDERS - 955 PLEASANT VALLEY WAY - WEST ORANGE - 1604004818\TRUCK TURN EXHIBIT\20200416_TRUCK TURN EXHIBIT.DWG

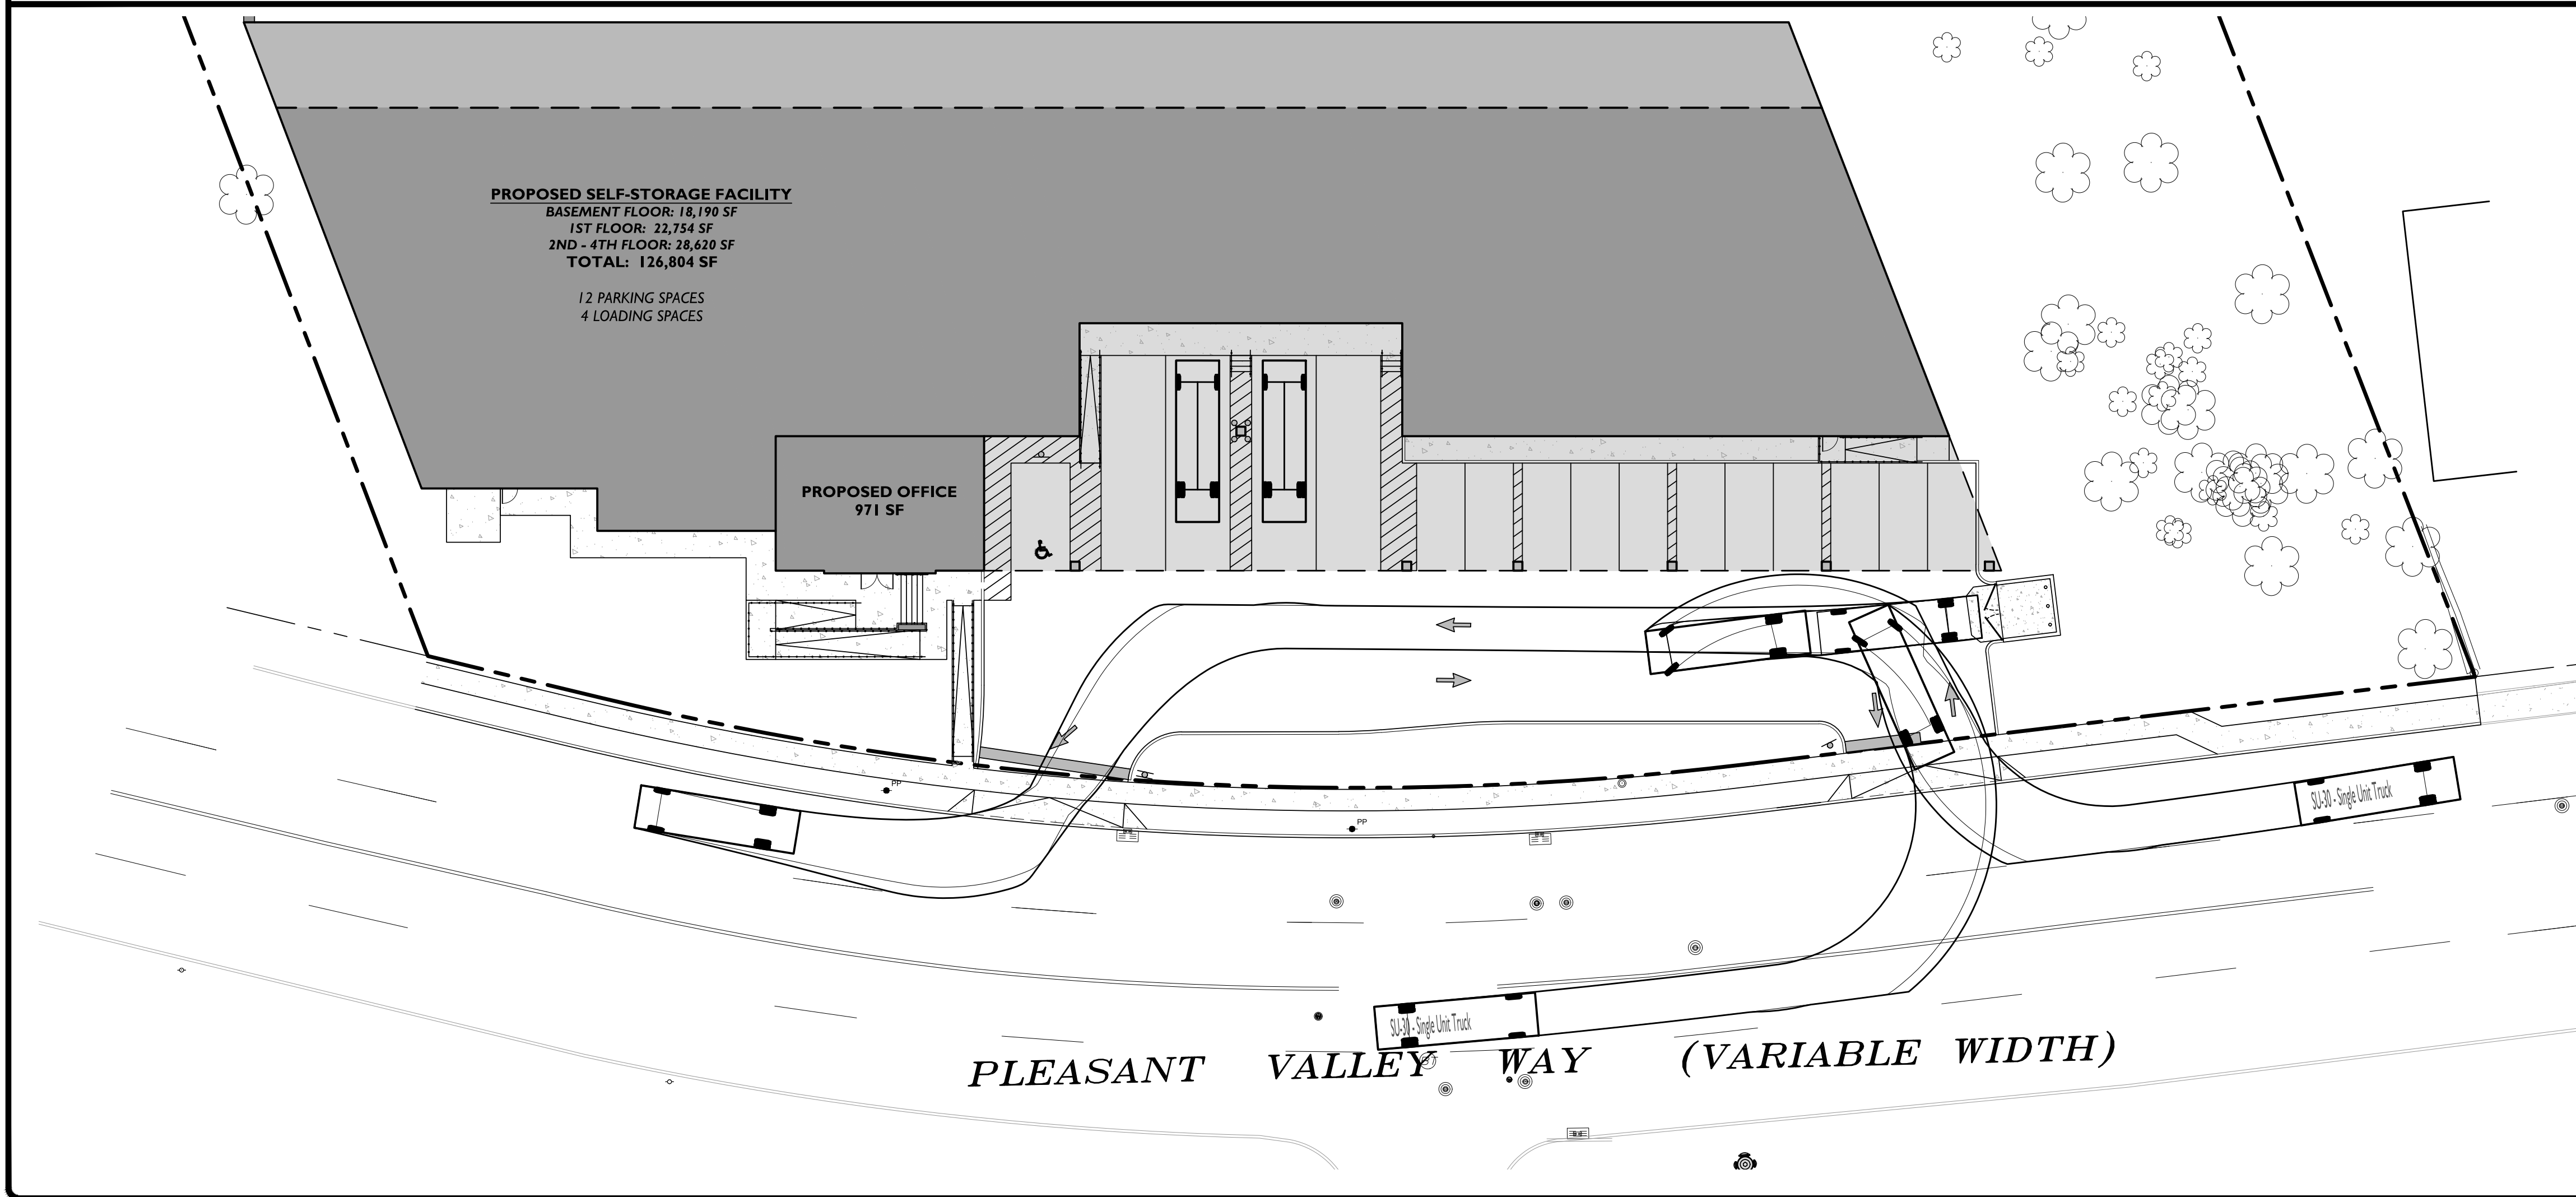

TRUCK TURN EXHIBIT		NOT APPROVED FOR CONSTRUCTION	
STONEFIELD engineering & design		ISSUED FOR HEARING EXHIBIT	
Rutherford, NJ · New York, NY · Boston, MA Princeton, NJ · Tampa, FL · Detroit, MI www.stonefieldeng.com		NA	
Headquarters: 92 Park Avenue, Rutherford, NJ 07070 Phone 201.340.4468 · Fax 201.340.4472		BY	
BLOCK 17.02, LOT 8.01 & 8.03 TAX MAP SHEET 11.6 955 PLEASANT VALLEY WAY (C.R. 636) TOWNSHIP OF WEST ORANGE ESSEX COUNTY, NEW JERSEY		DATE	
955 PLEASANT VALLEY WAY, LLC PROPOSED SELF-STORAGE FACILITY		ISSUE	
JEFFREY A. MARTELL, P.E. NEW JERSEY LICENSE No. 47290 LICENSED PROFESSIONAL ENGINEER			
STONEFIELD engineering & design			
SCALE: 1"=20'		PROJECT ID: T-19153	
TITLE: TRUCK TURNING EXHIBIT (SU-30)			
DRAWING: T-I			

[illegible]

T:\2019\19153 SOLIDWORK BUILDERS - 955 PLEASANT VALLEY WAY - WEST GARAGE - 19153\EXHIBITS\TRUCK TURN EXHIBIT\T3000A-16-TRUCK TURN EXHIBIT.DWG

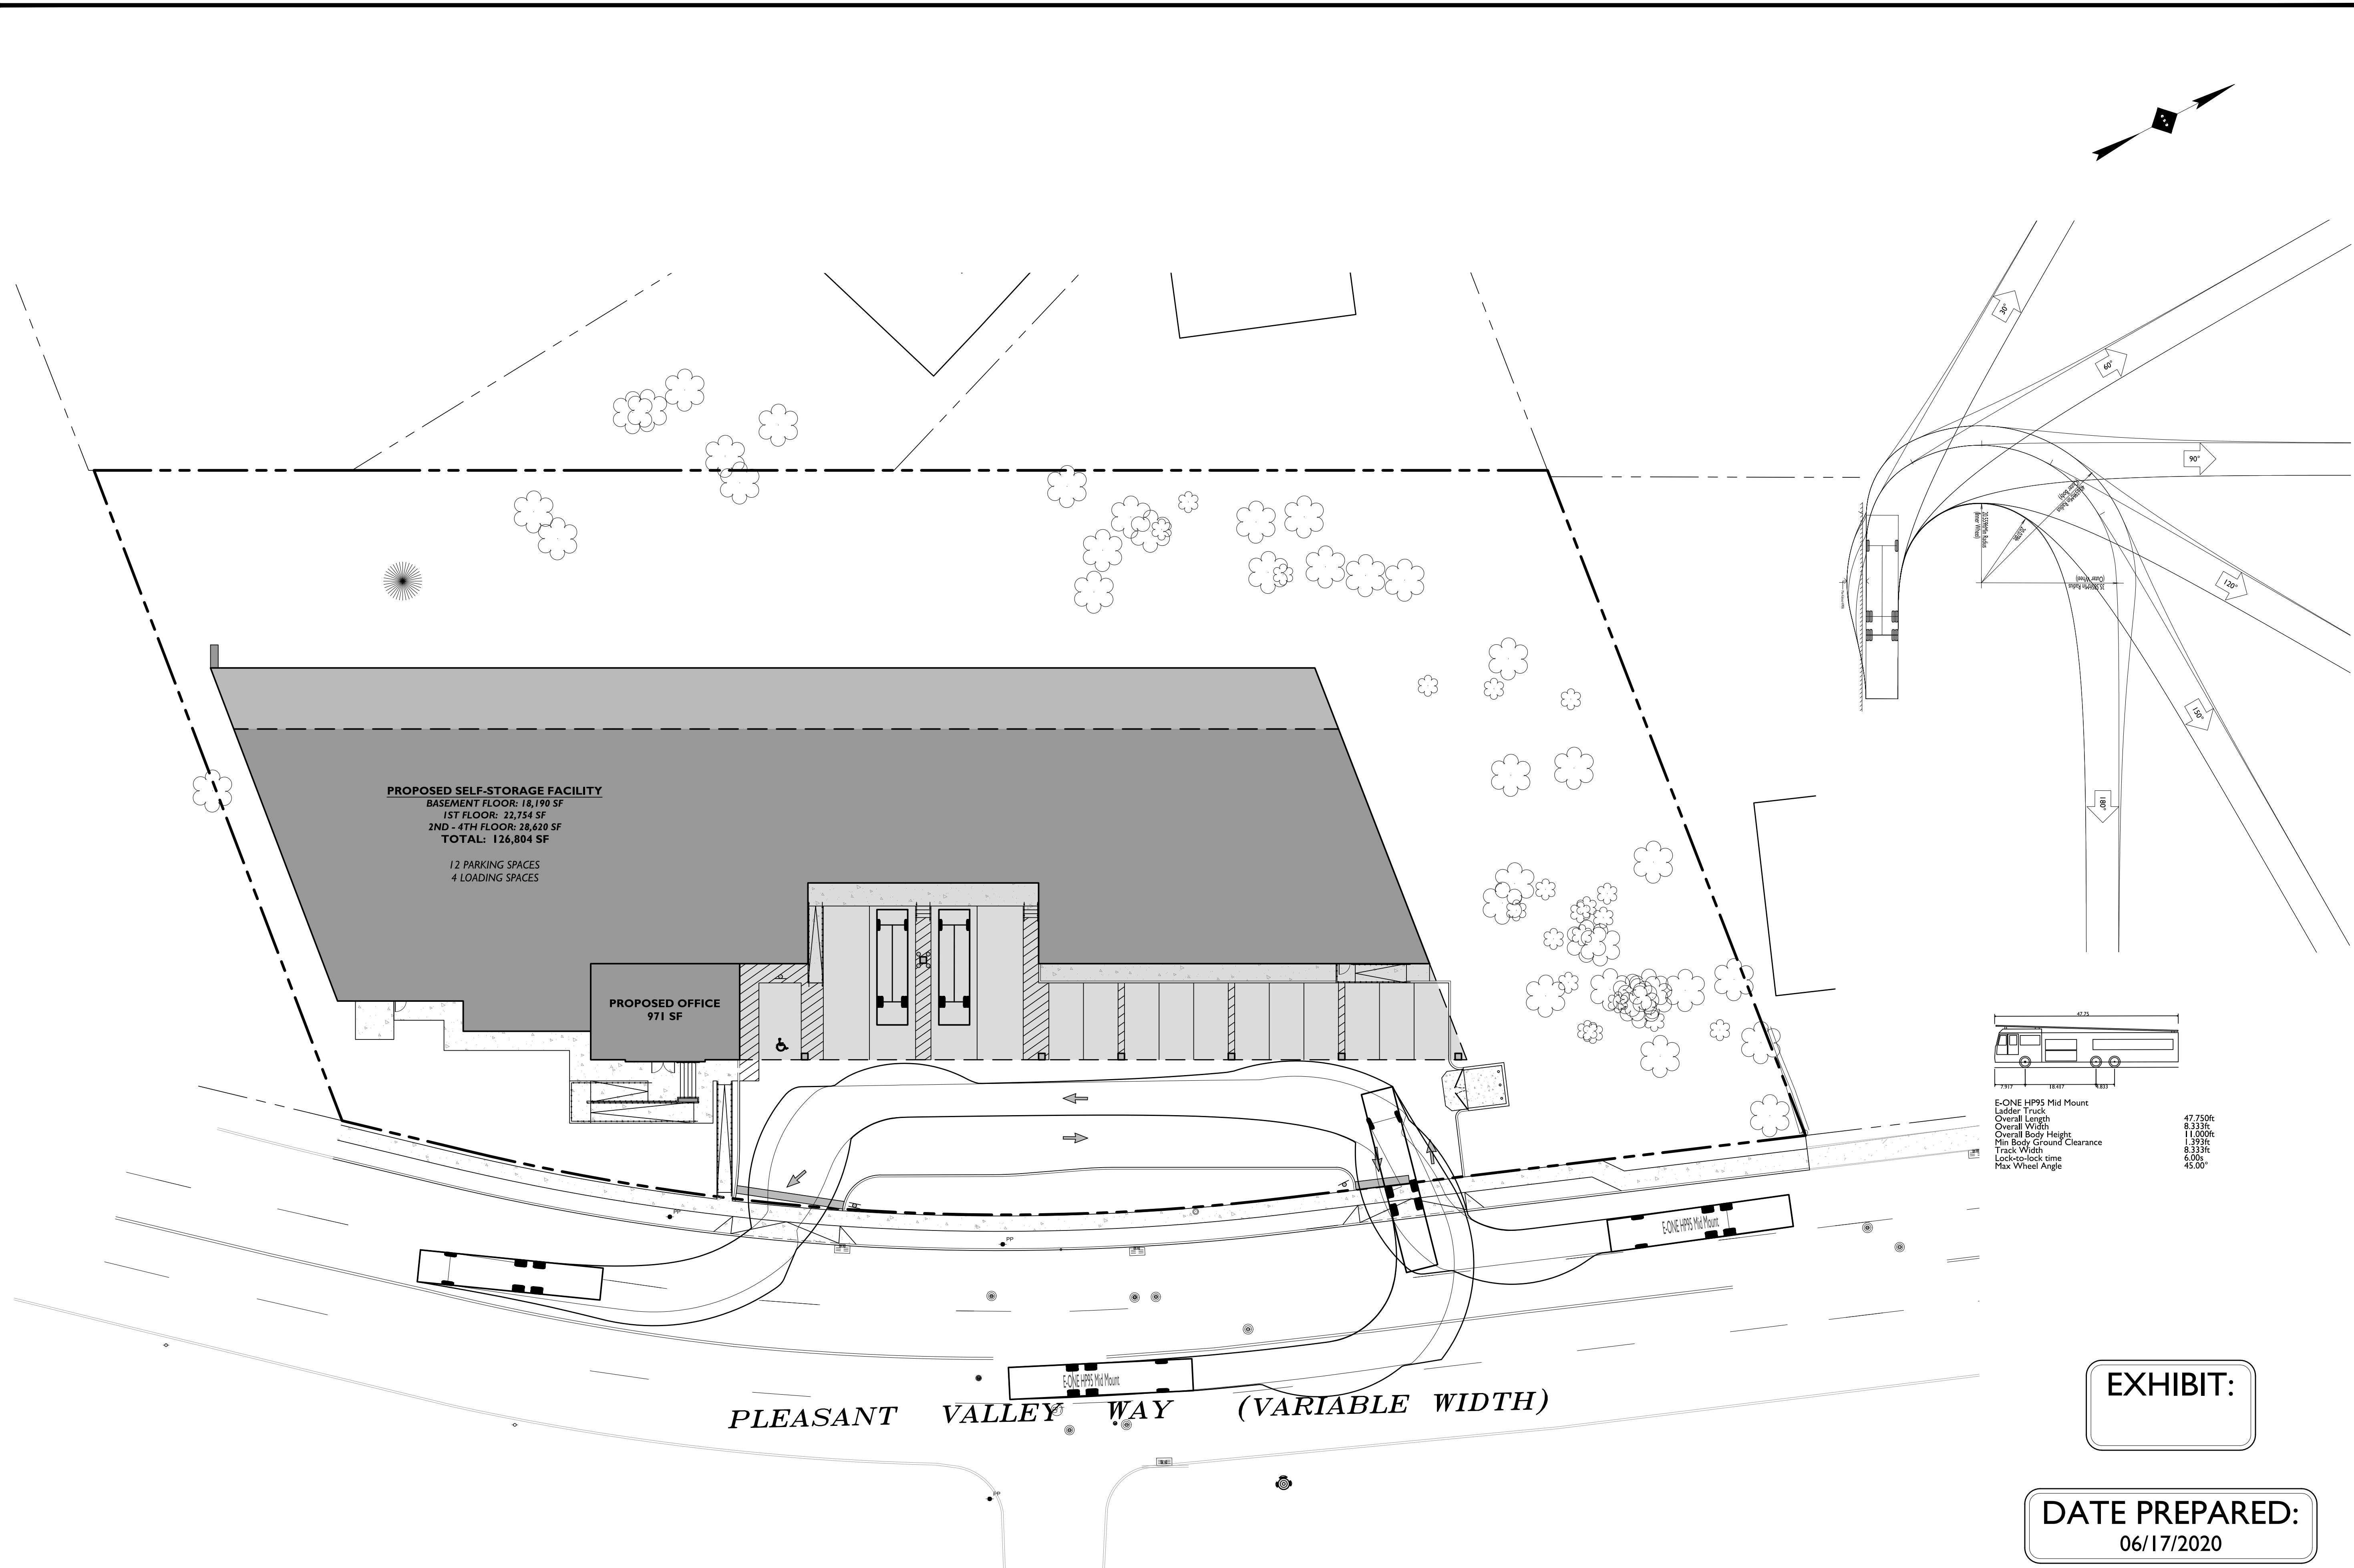


PROPOSED SELF-STORAGE FACILITY
BASEMENT FLOOR: 18,190 SF
1ST FLOOR: 22,754 SF
2ND - 4TH FLOOR: 28,620 SF
TOTAL: 126,804 SF

12 PARKING SPACES
4 LOADING SPACES

PROPOSED OFFICE
971 SF

PLEASANT VALLEY WAY (VARIABLE WIDTH)

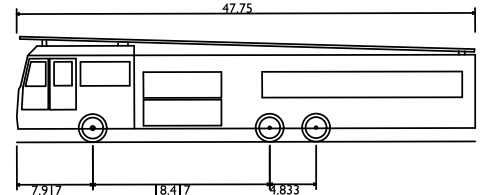

E-ONE HP95 Mid Mount
Ladder Truck
Overall Length: 42.750ft
Overall Width: 14.000ft
Overall Body Height: 11.000ft
Min Body Ground Clearance: 1.000ft
Track Width: 8.333ft
Lock-to-lock time: 6.000s
Max Wheel Angle: 45.00°

EXHIBIT:

DATE PREPARED:
06/17/2020

20' 0' 20' 40'
GRAPHIC SCALE IN FEET
1" = 20'

ISSUED FOR HEARING EXHIBIT		DATE	BY
1	06/17/2020	NA	

NOT APPROVED FOR CONSTRUCTION



Rutherford, NJ · New York, NY · Boston, MA
Princeton, NJ · Tampa, FL · Detroit, MI
www.stonefielddeng.com
Headquarters: 92 Park Avenue, Rutherford, NJ 07070
Phone 201.340.4468 · Fax 201.340.4472

TRUCK TURN EXHIBIT

955 PLEASANT VALLEY WAY, LLC

PROPOSED SELF-STORAGE FACILITY

BLOCK 171.02, LOT 8.01 & 8.03
TAX MAP SHEET 11.6
955 PLEASANT VALLEY WAY (C.R. 636)
TOWNSHIP OF WEST ORANGE
ESSEX COUNTY, NEW JERSEY

JEFFREY A. MARTELL, P.E.
NEW JERSEY LICENSE No. 47290
LICENSED PROFESSIONAL ENGINEER



SCALE: 1"=20' PROJECT ID: T-19153

TITLE:
**TRUCK TURNING
EXHIBIT (FIRE)**

DRAWING:

T-3