


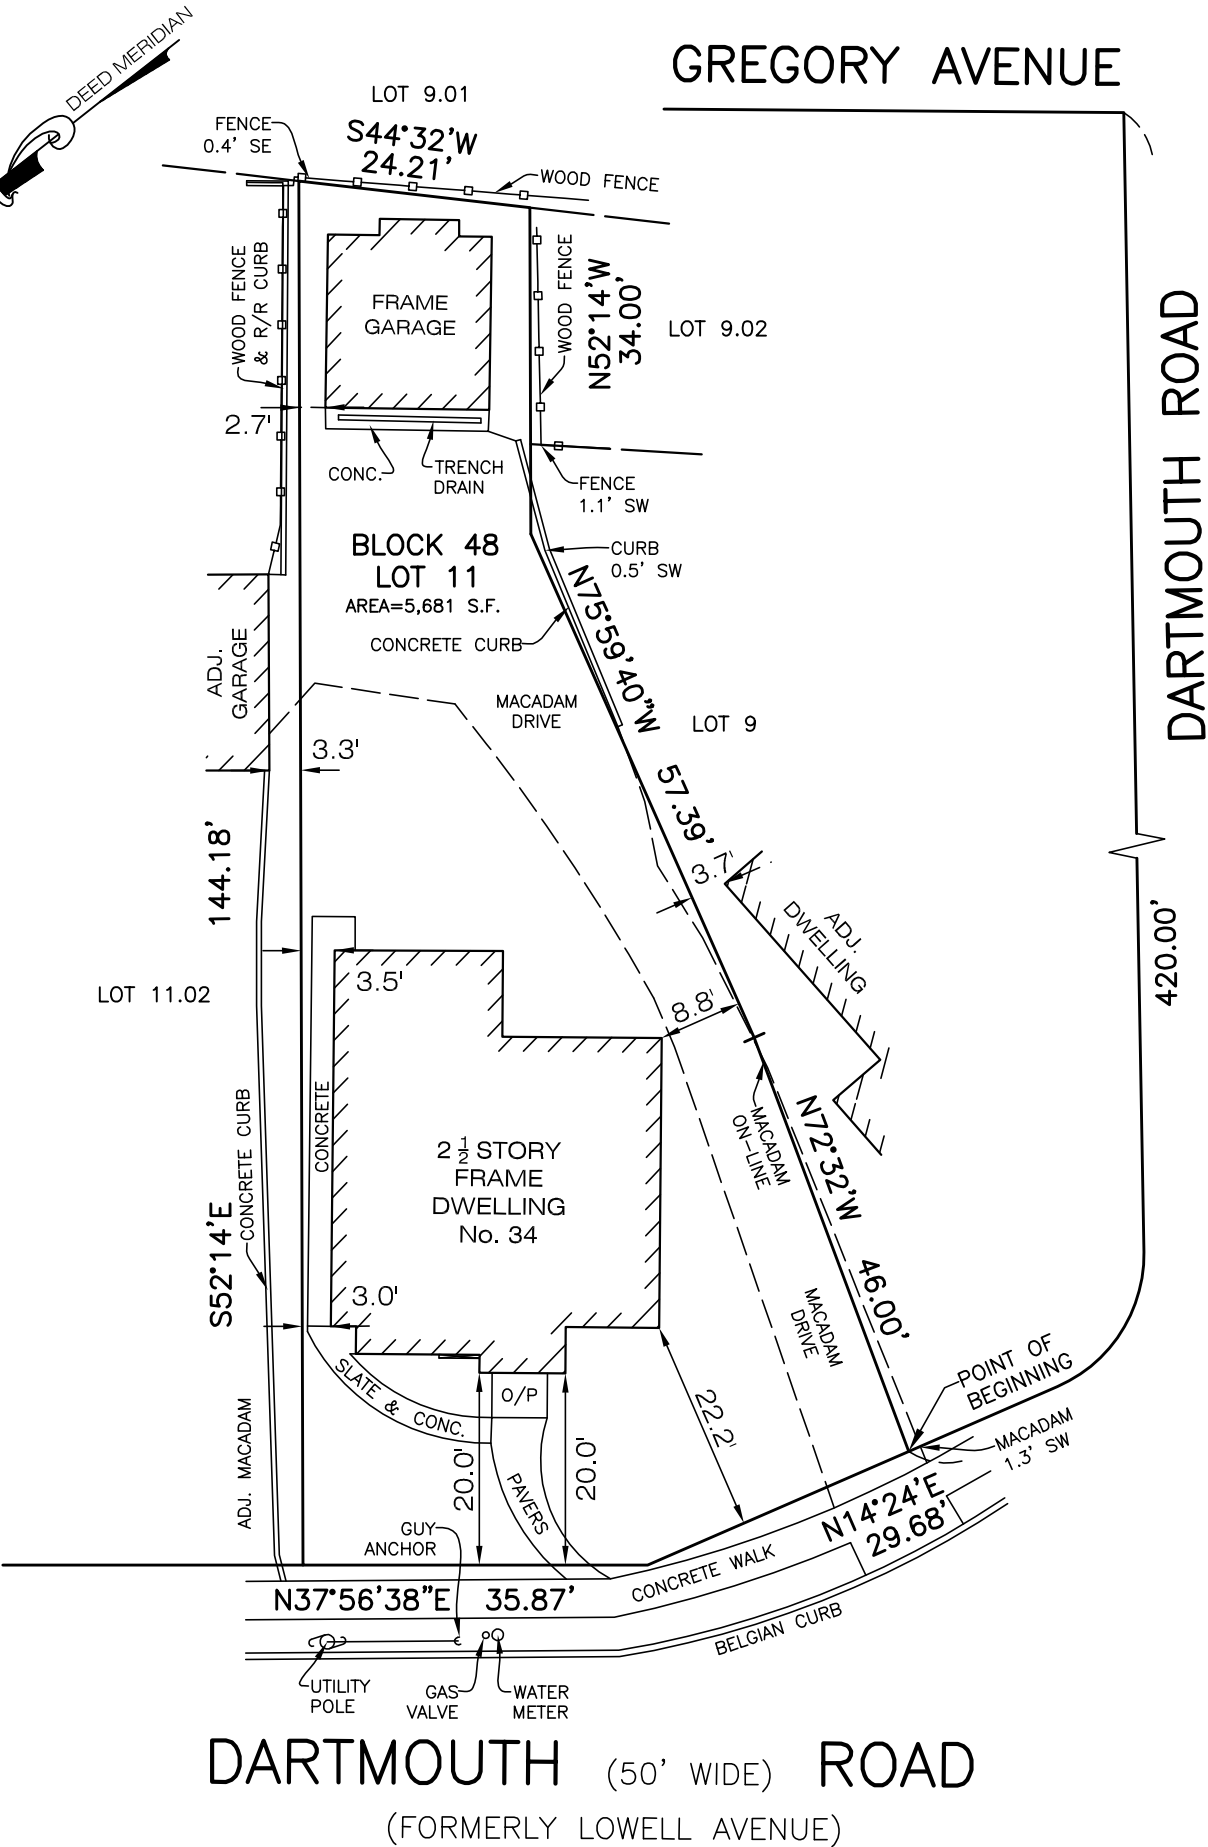

- THIS SURVEY IS SUBJECT TO ANY FACTS THAT MAY BE DISCLOSED BY A FULL AND ACCURATE TITLE SEARCH.
- CERTIFICATIONS ARE NOT TRANSFERABLE TO SUBSEQUENT OWNERS AND ARE NOT TO BE USED FOR SURVEY AFFIDAVIT PURPOSES.
- SUBJECT TO ALL EASEMENTS, RIGHTS OF WAY AND AGREEMENTS OF RECORD.
- THIS SURVEY WAS PREPARED WITHOUT THE BENEFIT OF A REPORT OF TITLE AND IS SUBJECT TO SUCH STATEMENT OF FACTS THAT AN ACCURATE REPORT OF TITLE MAY DISCLOSE.
- A WRITTEN WAIVER AND DIRECTION NOT TO SET CORNER MARKERS HAS BEEN OBTAINED FROM THE ULTIMATE USER PURSUANT TO P.L. 2003, C.14 (N.J.S.A.45:8-36.3) AND (N.J.A.C. 13:40-5.1(d))

REFERENCES: 1. TAX ASSESSMENT MAP OF THE TOWNSHIP OF WEST ORANGE.	SURVEY OF PROPERTY		
	LOCATION: LOT 11 IN BLOCK 48 TOWNSHIP OF WEST ORANGE ESSEX COUNTY, NEW JERSEY		
CERTIFIED TO: CHARLES MILLER	JOHN J. GALIANO PROFESSIONAL LAND SURVEYOR, N.J. LICENSE No. 43284		
	SCALE: 1" = 20'	JOB No: 34DARTMOUTH	DATE: 05.07.2020
	CREW: JJG	DRAWN BY: RRH	CHECKED BY: RRH