


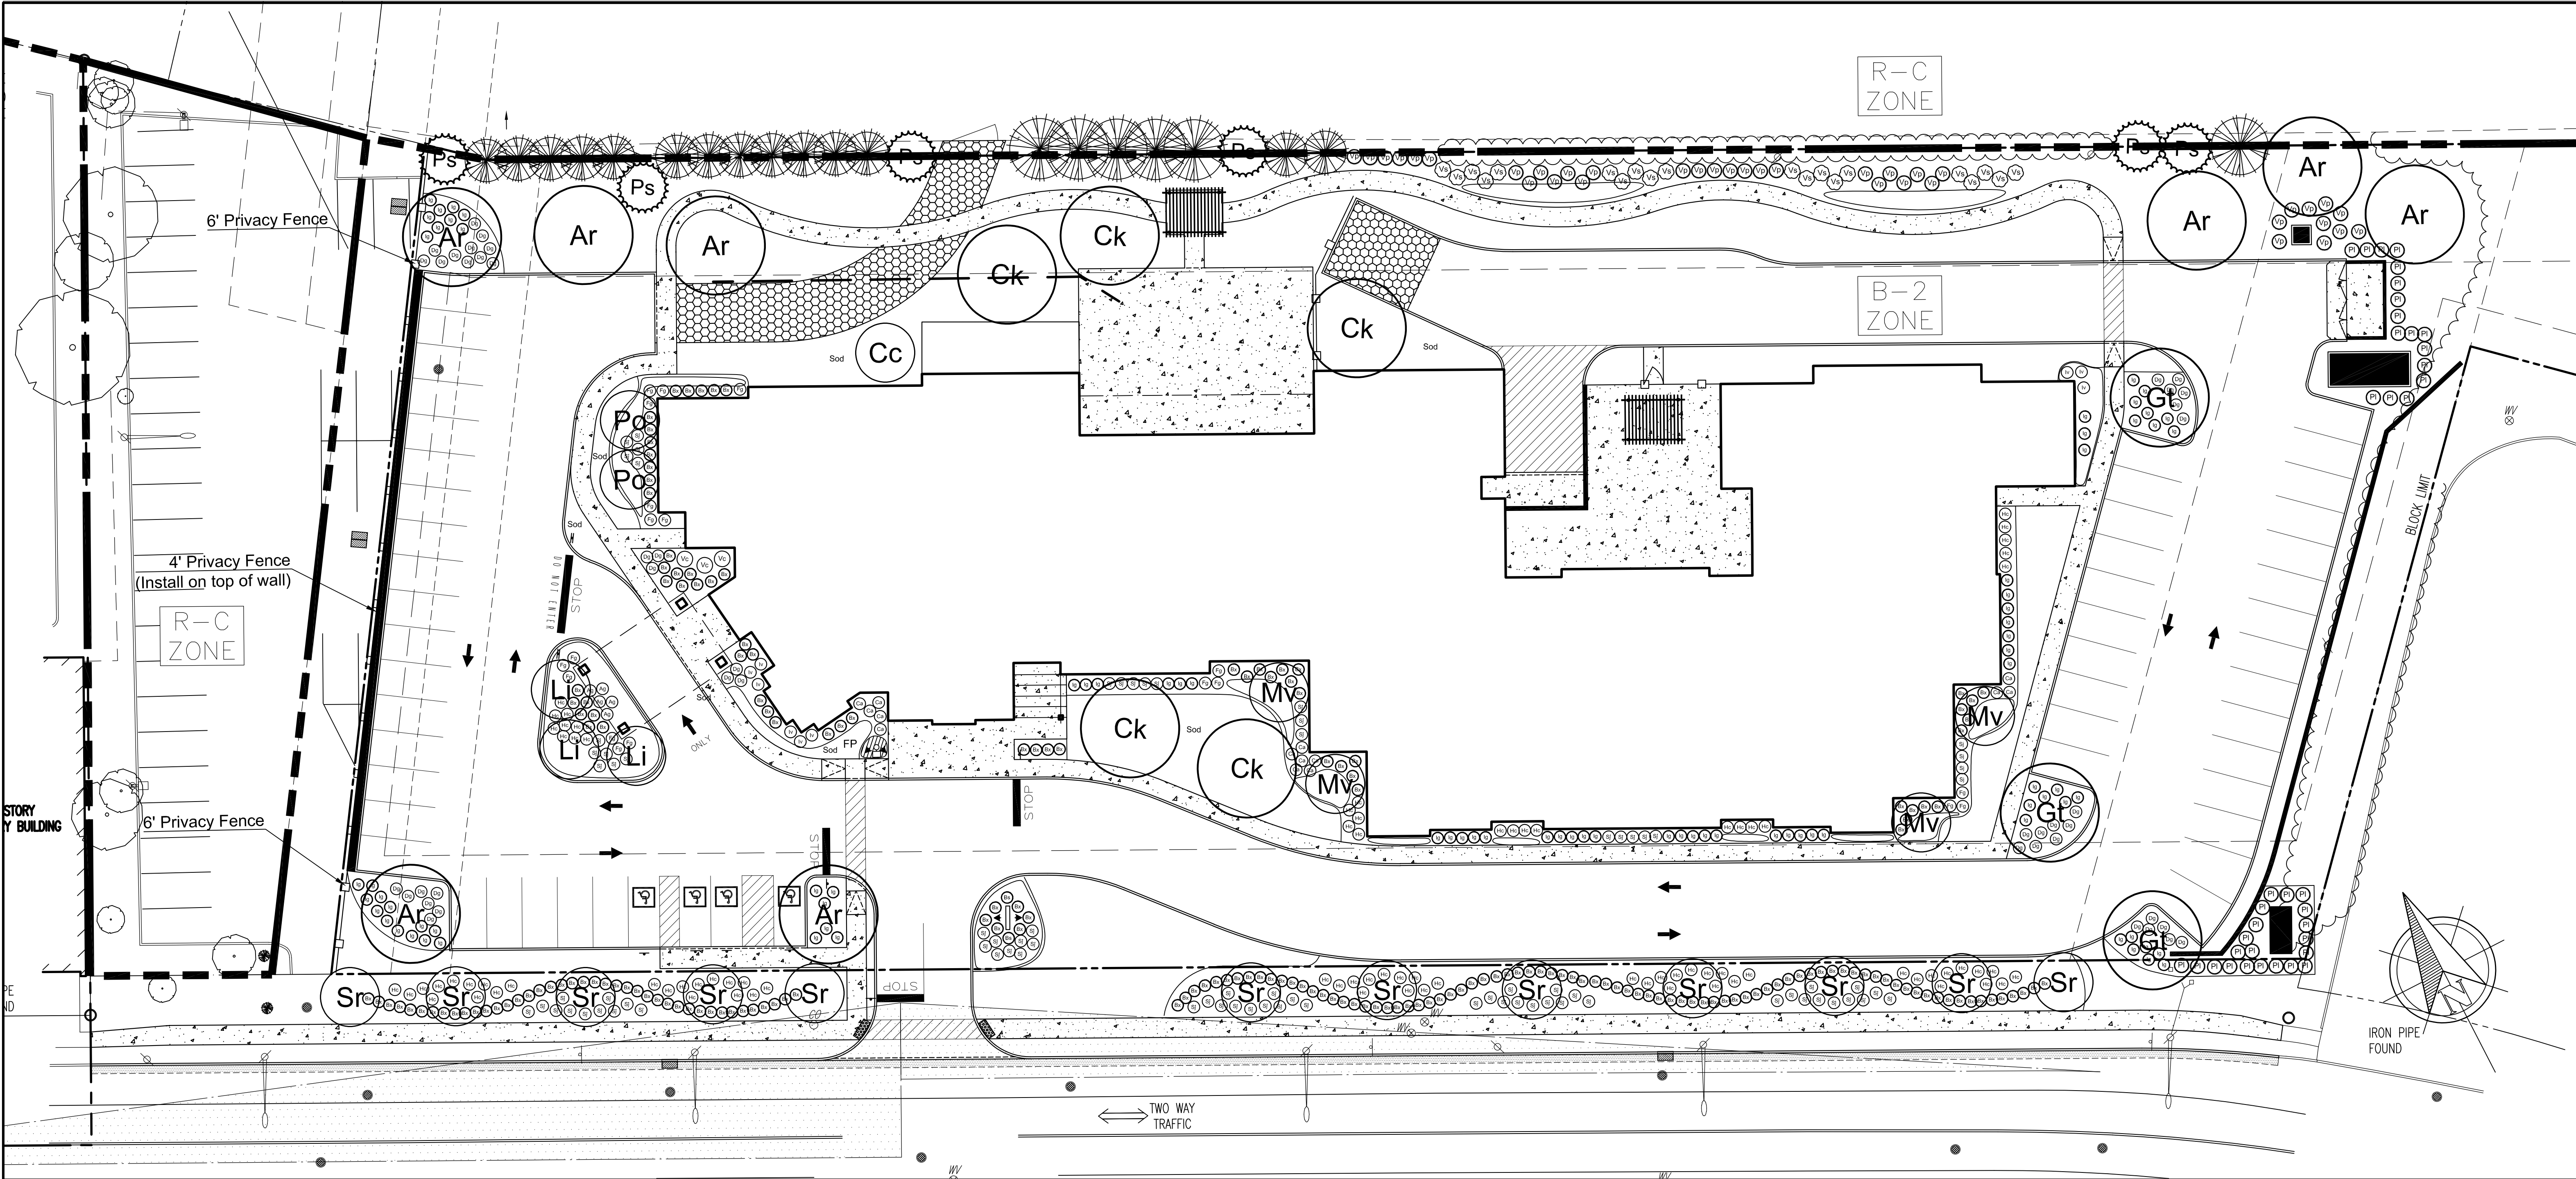

Plant Schedule										
Sym	Botanic Name	Common Name	Qty	Cal	Ht	Spread	Root Condition	Spacing	Mature Size (H x W)	Comments
Trees										
Ar	Acer r. 'October Glory'	October Glory Red Maple	5	2.5/3"	12/14'	3/4'	B&B	25' Min	45'x30'	Single stem
Cc	Cercis canadensis	Eastern Redbud	1		7/8'	3/4'	B&B	12' Min	25'x25'	Multi-stem (3 stems min)
Ck	Cladstrus kentuckea	Yellowwood	5	2.5/3"	12/14'	3/4'	B&B	25' Min	40'x40'	Single stem
Gt	Gleditsia t. i. 'Skyline'	Honey Locust	3	2.5/3"	12/14"	3/4'	B&B	25' Min	45'x30'	Single stem
Li	Lagerstroemia i. 'Natchez'	Natchez Crape Myrtle	3		8/10'	3/4'	B&B	12' Min	20'x20'	Multi-stem (3 stems min)
Mv	Magnolia virginiana	Sweetbay Magnolia	4		7/8'	3/4'	B&B	12' Min	30'x20'	Multi-stem (3 stems min)
Po	Prunus s. 'Okame'	Okame Cherry	2	1.75"	7/8'	3/4'	B&B	12' Min	25'x20'	Single stem
Sr	Syringa r. 'Ivory Silk'	Japanese Tree Lilac	12	1.75"	7/8'	3/4'	B&B	12' Min	20'x20'	Single stem
Evergreen Trees										
Ps	Pinus strobus	Eastern White Pine	6		6/7'	3/4'	B&B	12'		Semi-sheared
Flowering Shrubs										
Ca	Clethra a. 'Hummingbird'	Dwarf Sweet Pepper Bush	14		24/30"	18/24"	Container	3' min		
Dg	Deutzia g. 'Nikko'	Dwarf Deutzia	44		#3		Container	3' min		
Fg	Fothergilla gardenii	Dwarf Fothergilla	19		24/30"	18/24"	Container	3' min		
He	Hypericum f. 'Sunburst'	St John's Wort	82		18/24"	18/24"	Container	3' min		
Iv	Itea v. 'Little Henry'	Little Henry Virginia Sweetspire	9		24/30"	18/24"	Container	3' min		
Sj	Spirea j. 'Gold Flame'	Gold Flame Spirea	81		18/24"	18/24"	Container	3' min		
Vc	Viburnum carlesii	Korean Spice Viburnum	3		30/36"	30/36"	Container/B&B	4' min		
Vs	Viburnum p.t. 'Shasta'	Shasta Double File Viburnum	20		48/54"	30/36"	B&B	4' min		
Evergreen Shrubs										
Ag	Abelia x g. 'Confetti'	Confetti Glossy Abelia	5		18/24"	18/24"	Container	3' min		
Bs	Buxus s. 'Green Mountain'	Green Mountain Boxwood	2		42/48"	2/3'	B&B	3' min		
Bx	Buxus x 'Green Velvet'	Green Velvet Boxwood	184		18/24"	18/24"	B&B	3' min		
Ig	Ilex g. 'Gem Box'	Inkberry	86		18/24"	18/24"	Container	3' min		
Pl	Prunus L. 'Schipkiensis'	Skip Laurel	38		5/6'	30/36"	Container	4' min		
Vp	Viburnum x pragiense	Prague Viburnum	37		48/54"	30/36"	B&B	4' min		

Parking Lot Tree Requirements			
# of Parking Spaces	# Trees Req/10 Parking Spaces	# Trees Required	# Trees Proposed
51	1	6	6

Tree Replacement Calculations			
# of Major Trees Req.	# of Major Trees Proposed	# of Minor Trees Req.	# of Minor Trees Proposed
10	10	14	16

JAMES J. LANGENSTEIN, LLA

JAMES J. LANGENSTEIN
NJ LICENSED LANDSCAPE
ARCHITECT NO. AS000980

LANDSCAPE PLAN

NO.	COMMENTS	DATE				
CAPITOL SENIORS HOUSING PROPOSED SENIOR HOUSING DEVELOPMENT BLOCK 152.22, LOT 1412.01 609 EAGLE ROCK AVENUE TOWNSHIP OF WEST ORANGE, ESSEX COUNTY, NJ						
 LONGSTONE GARDENS 1905 MILLERSVILLE PIKE LANCASTER, PENNSYLVANIA 17603 PHONE: (267)664-6336 FAX: (717)584-6682						
DATE	SCALE	BOOK	PAGE	DR BY	CHECKED	LA-1
January 22, 2021	1"=20'-0"			JJL	JJL	