


BUILDING STATISTICS

UNIT TYPE	SQ. FT.	FIRST	SECOND	THIRD	FOURTH	FIFTH	TOTAL UNITS
1 BED	686	5	11	11	11	11	49
2 BED	998	5	8	8	8	8	37
2 BED CORNER	1,119		2	2	2	2	8
TOTALS		10	21	21	21	21	94
COMMERCIAL RETAIL SPACES	3,533						
TOTAL BUILDING AREA	106,639						

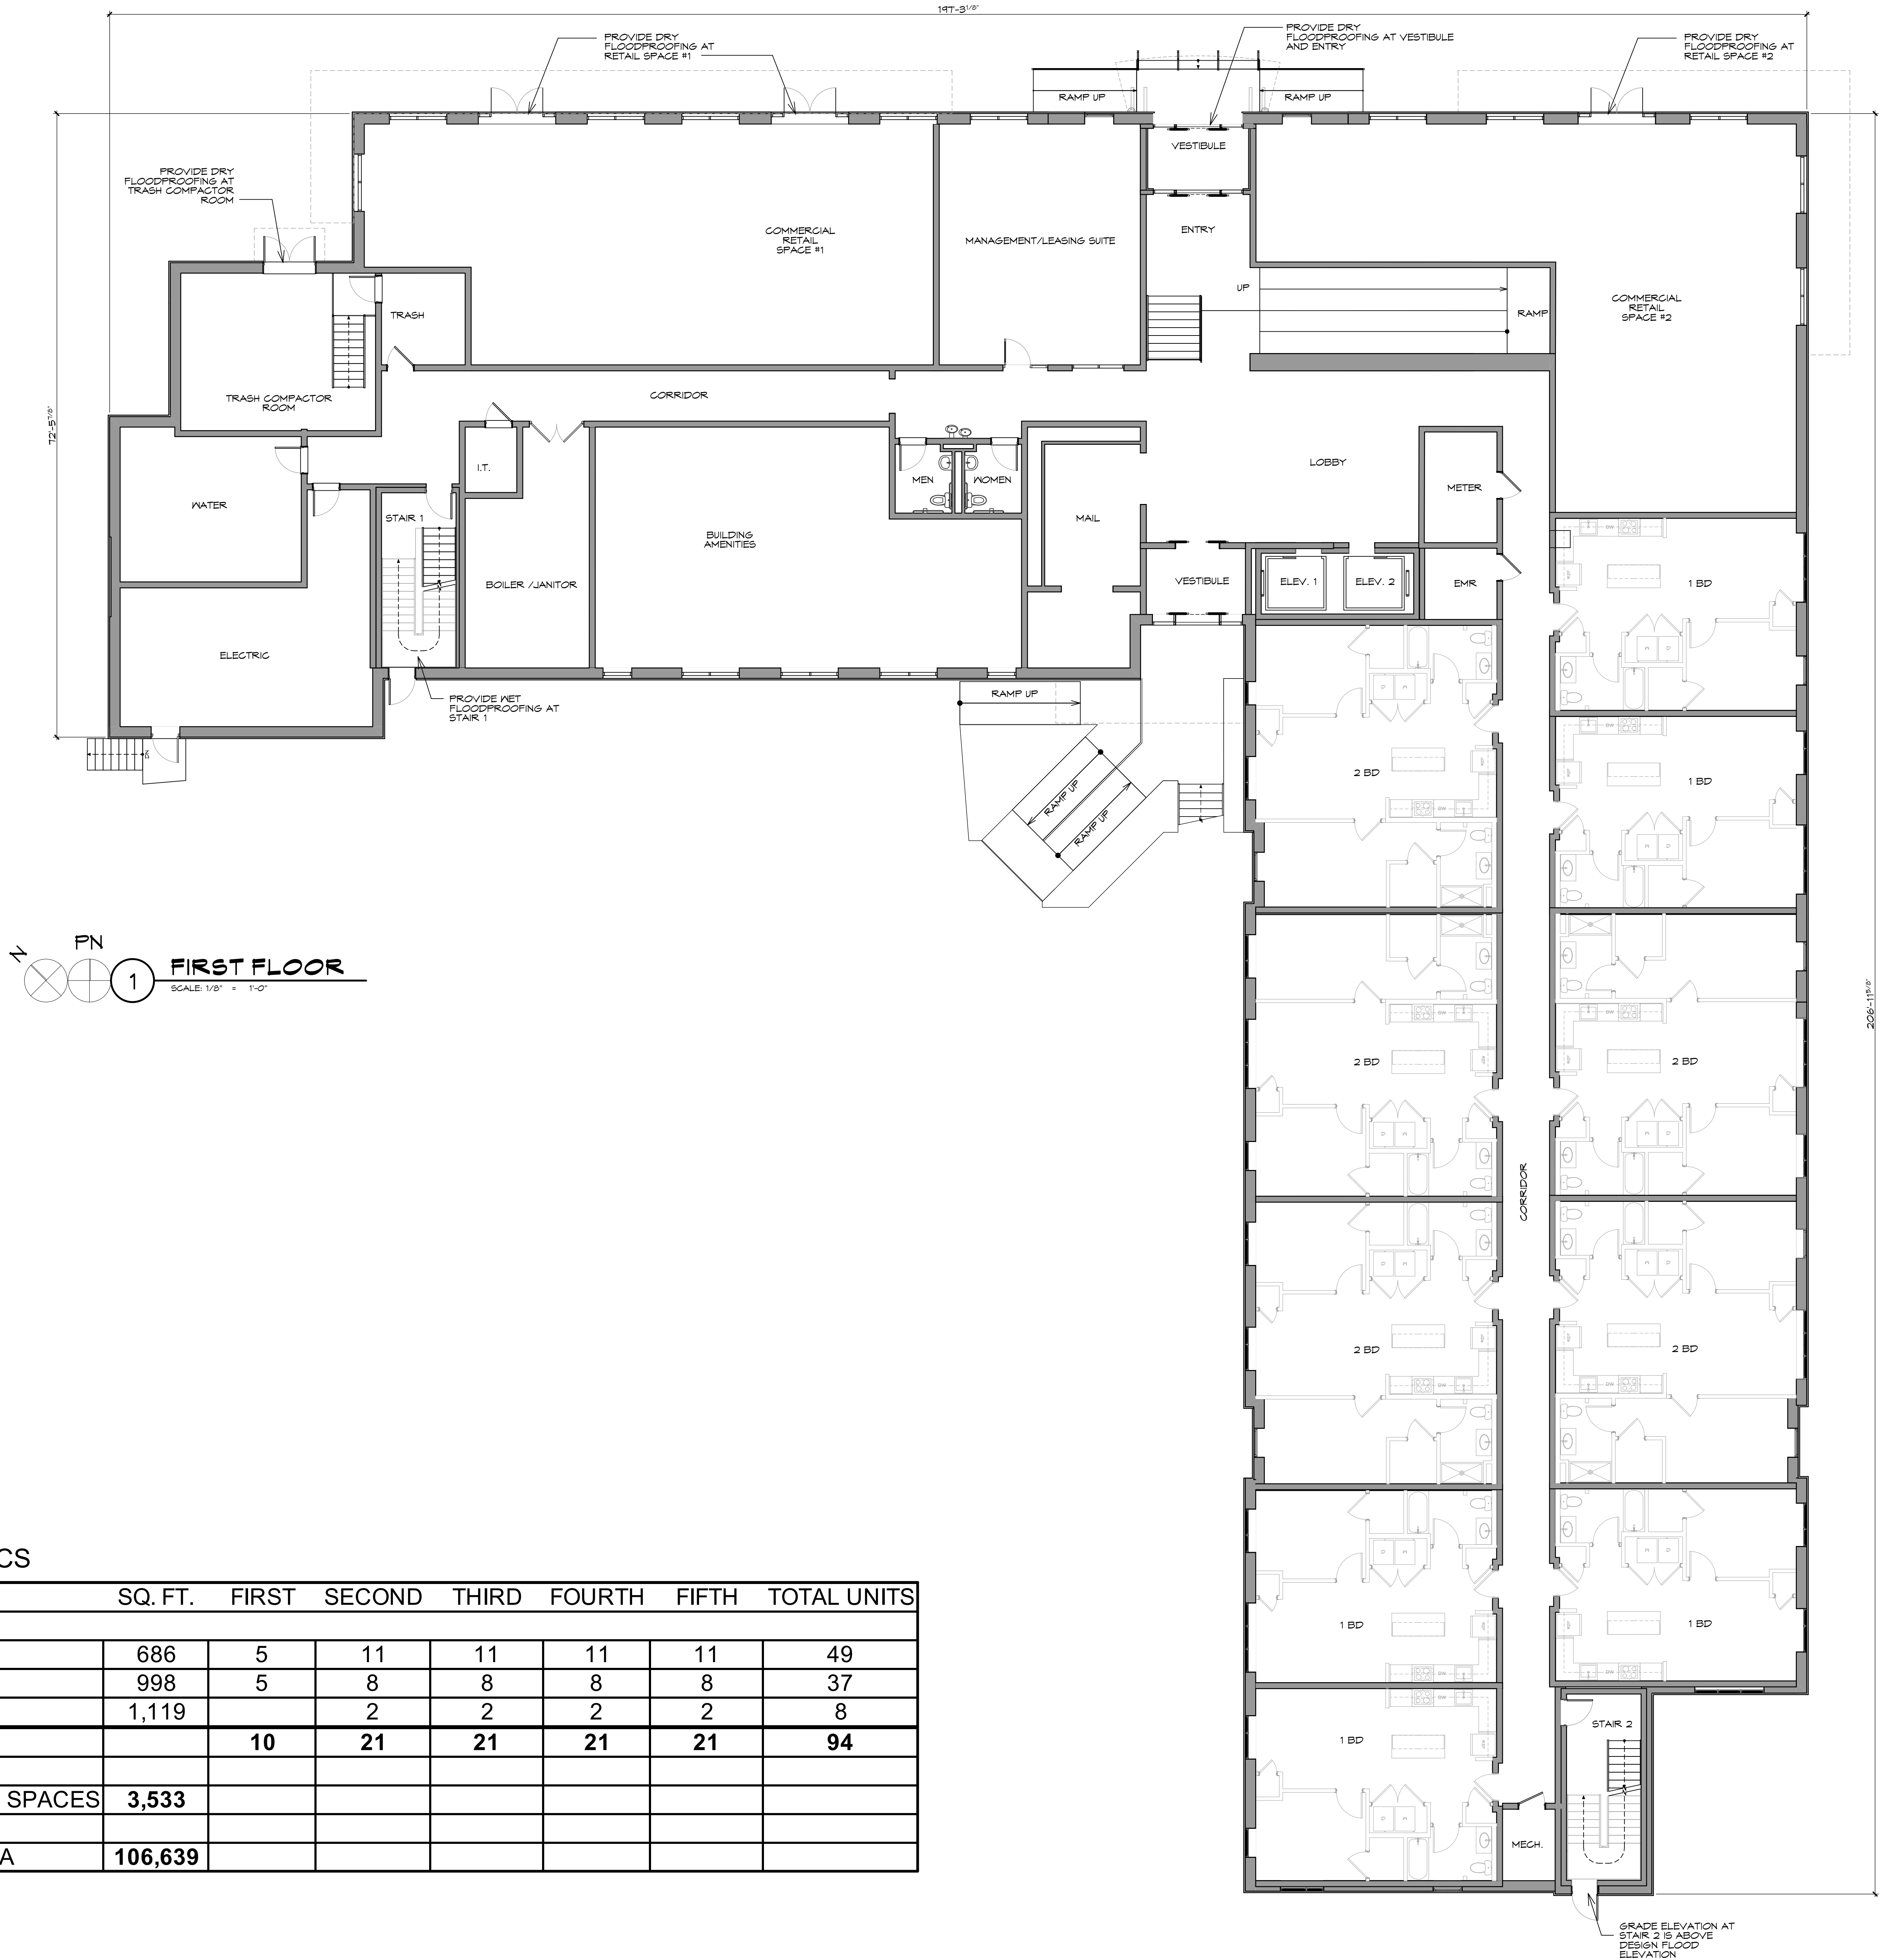

PN 1 FIRST FLOOR
SCALE: 1/8" = 1'-0"

1 SECOND FLOOR
SCALE: 1/8" = 1'-0"



