




BUILDING STATISTICS


UNIT TYPE	SQ. FT.	FIRST	SECOND	THIRD	FOURTH	FIFTH	TOTAL UNITS
1 BED	686	5	11	11	11	11	49
2 BED	998	5	8	8	8	8	37
2 BED CORNER	1,119		2	2	2	2	8
TOTALS		10	21	21	21	21	94
COMMERCIAL RETAIL SPACES	3,533						
TOTAL BUILDING AREA	106,639						

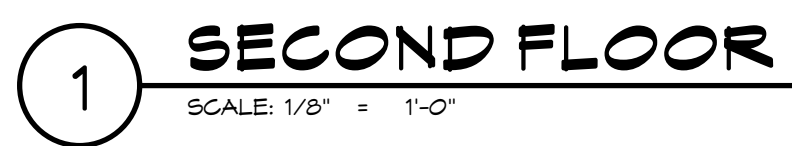






1 EAST ELEVATION (CENTRAL AVENUE)
SCALE: 1/8" = 1'-0"

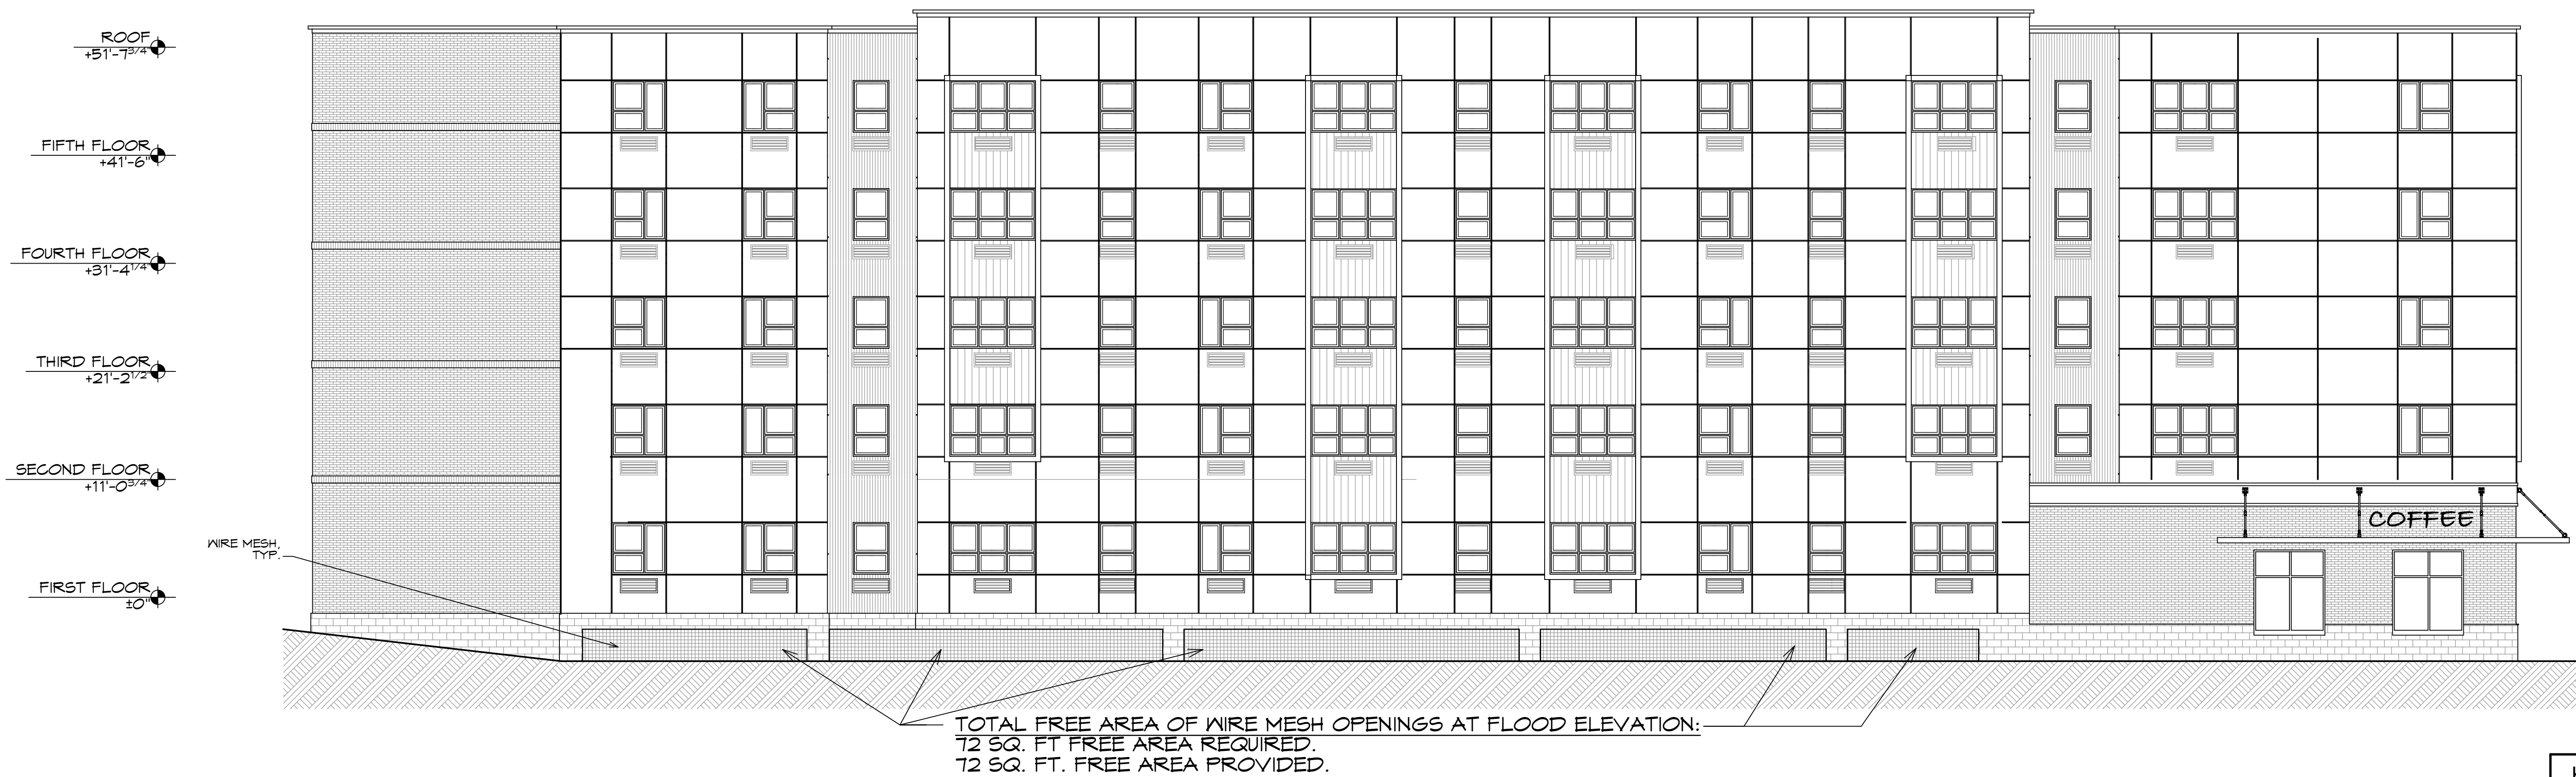


2 SOUTH ELEVATION
SCALE: 1/8" = 1'-0"

WIRE MESH:
SQUARE, WOVEN PLAIN
WEAVE STEEL, 4X4 MESH,
0.20" X 0.20" OPENINGS,
0.047" THICK (18 GAUGE)
WIRE DIA., 66% OPEN
AREA

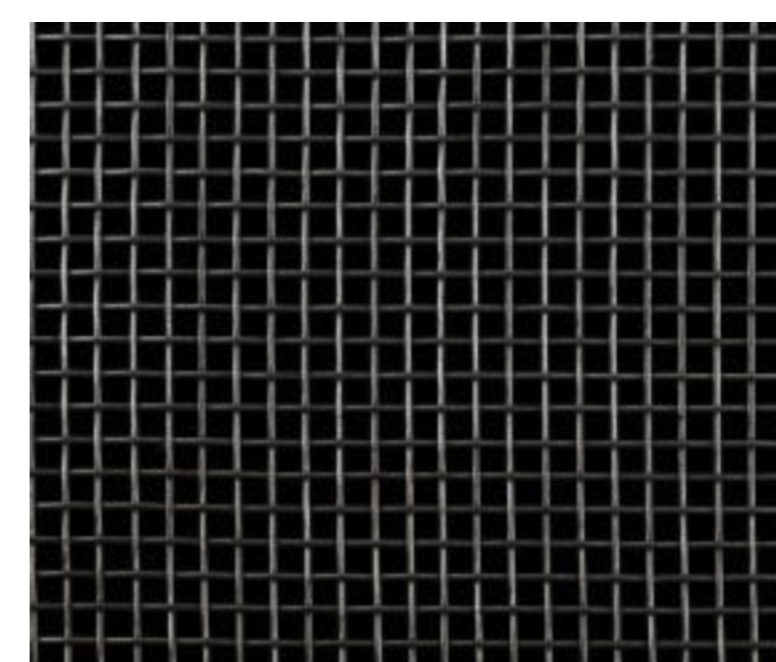

KEY PLAN

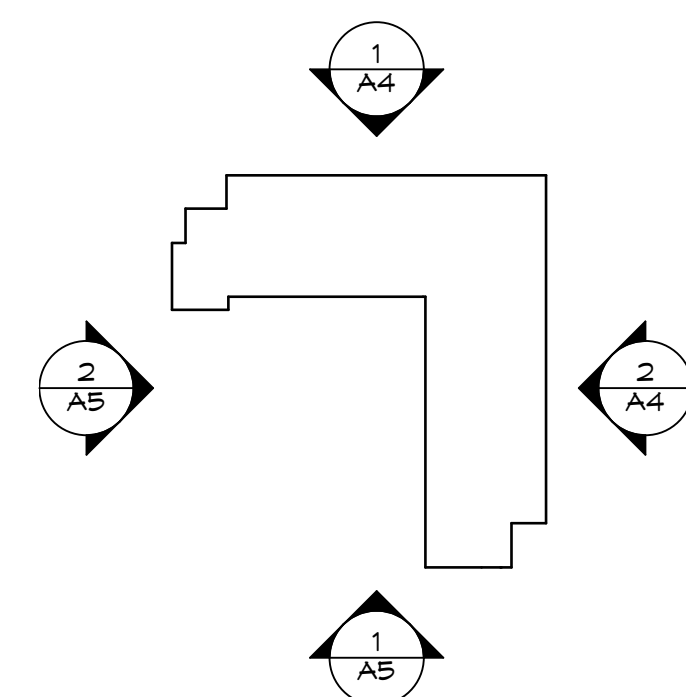


ROOF
+51'-7 3/4"
FIFTH FLOOR
+41'-6"
FOURTH FLOOR
+31'-4 1/4"
THIRD FLOOR
+21'-2 1/2"
SECOND FLOOR
+11'-0 3/4"
FIRST FLOOR
+0'

EXTERIOR WALL
LIGHT, TYP.
EXTERIOR WALL
PACK LIGHT, TYP.



1 WEST ELEVATION (MITCHELL STREET)
SCALE: 1/8" = 1'-0"

ROOF
+51'-7 3/4"
FIFTH FLOOR
+41'-6"
FOURTH FLOOR
+31'-4 1/4"
THIRD FLOOR
+21'-2 1/2"
SECOND FLOOR
+11'-0 3/4"
COMMERCIAL FIRST FLOOR
AT CENTRAL AVENUE
-5'-7"

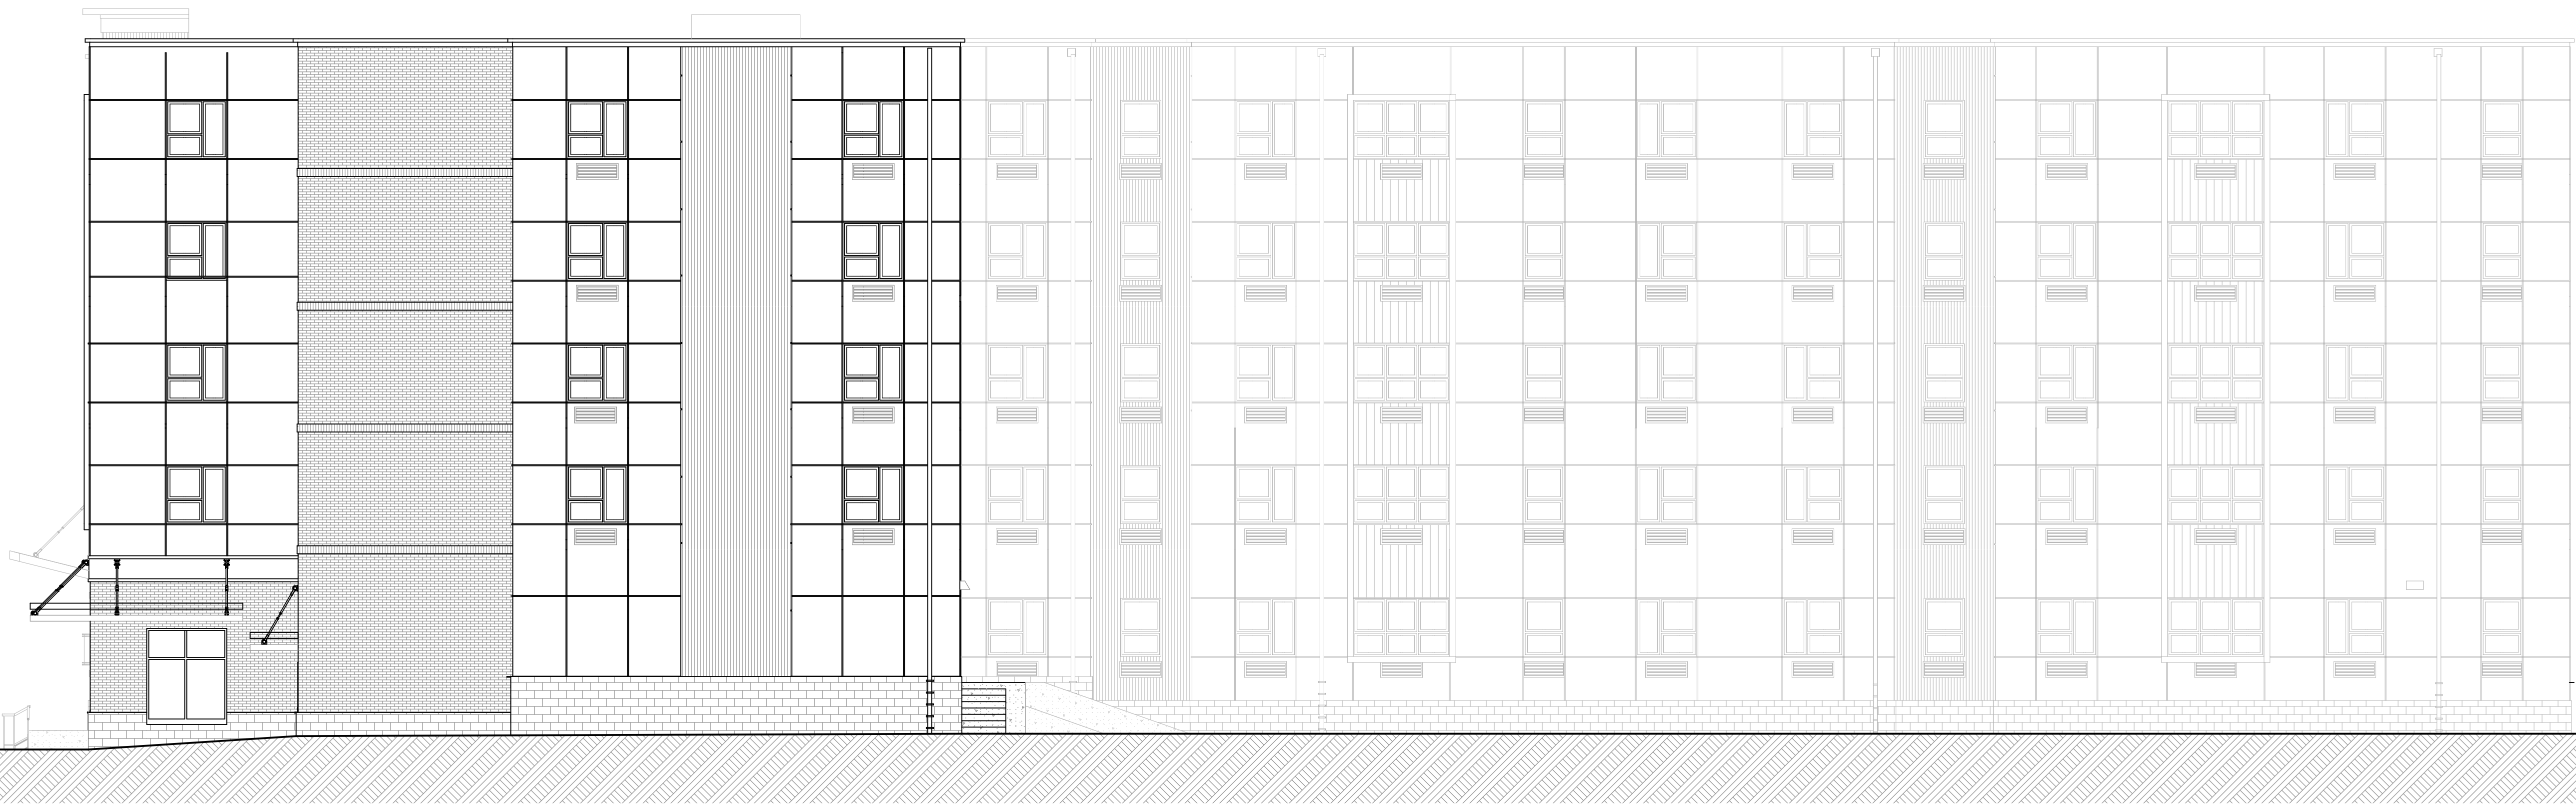

2 NORTH ELEVATION
SCALE: 1/8" = 1'-0"

RESIDENTIAL FIRST FLOOR
AT MITCHELL STREET
0'-0"

KEY PLAN

