


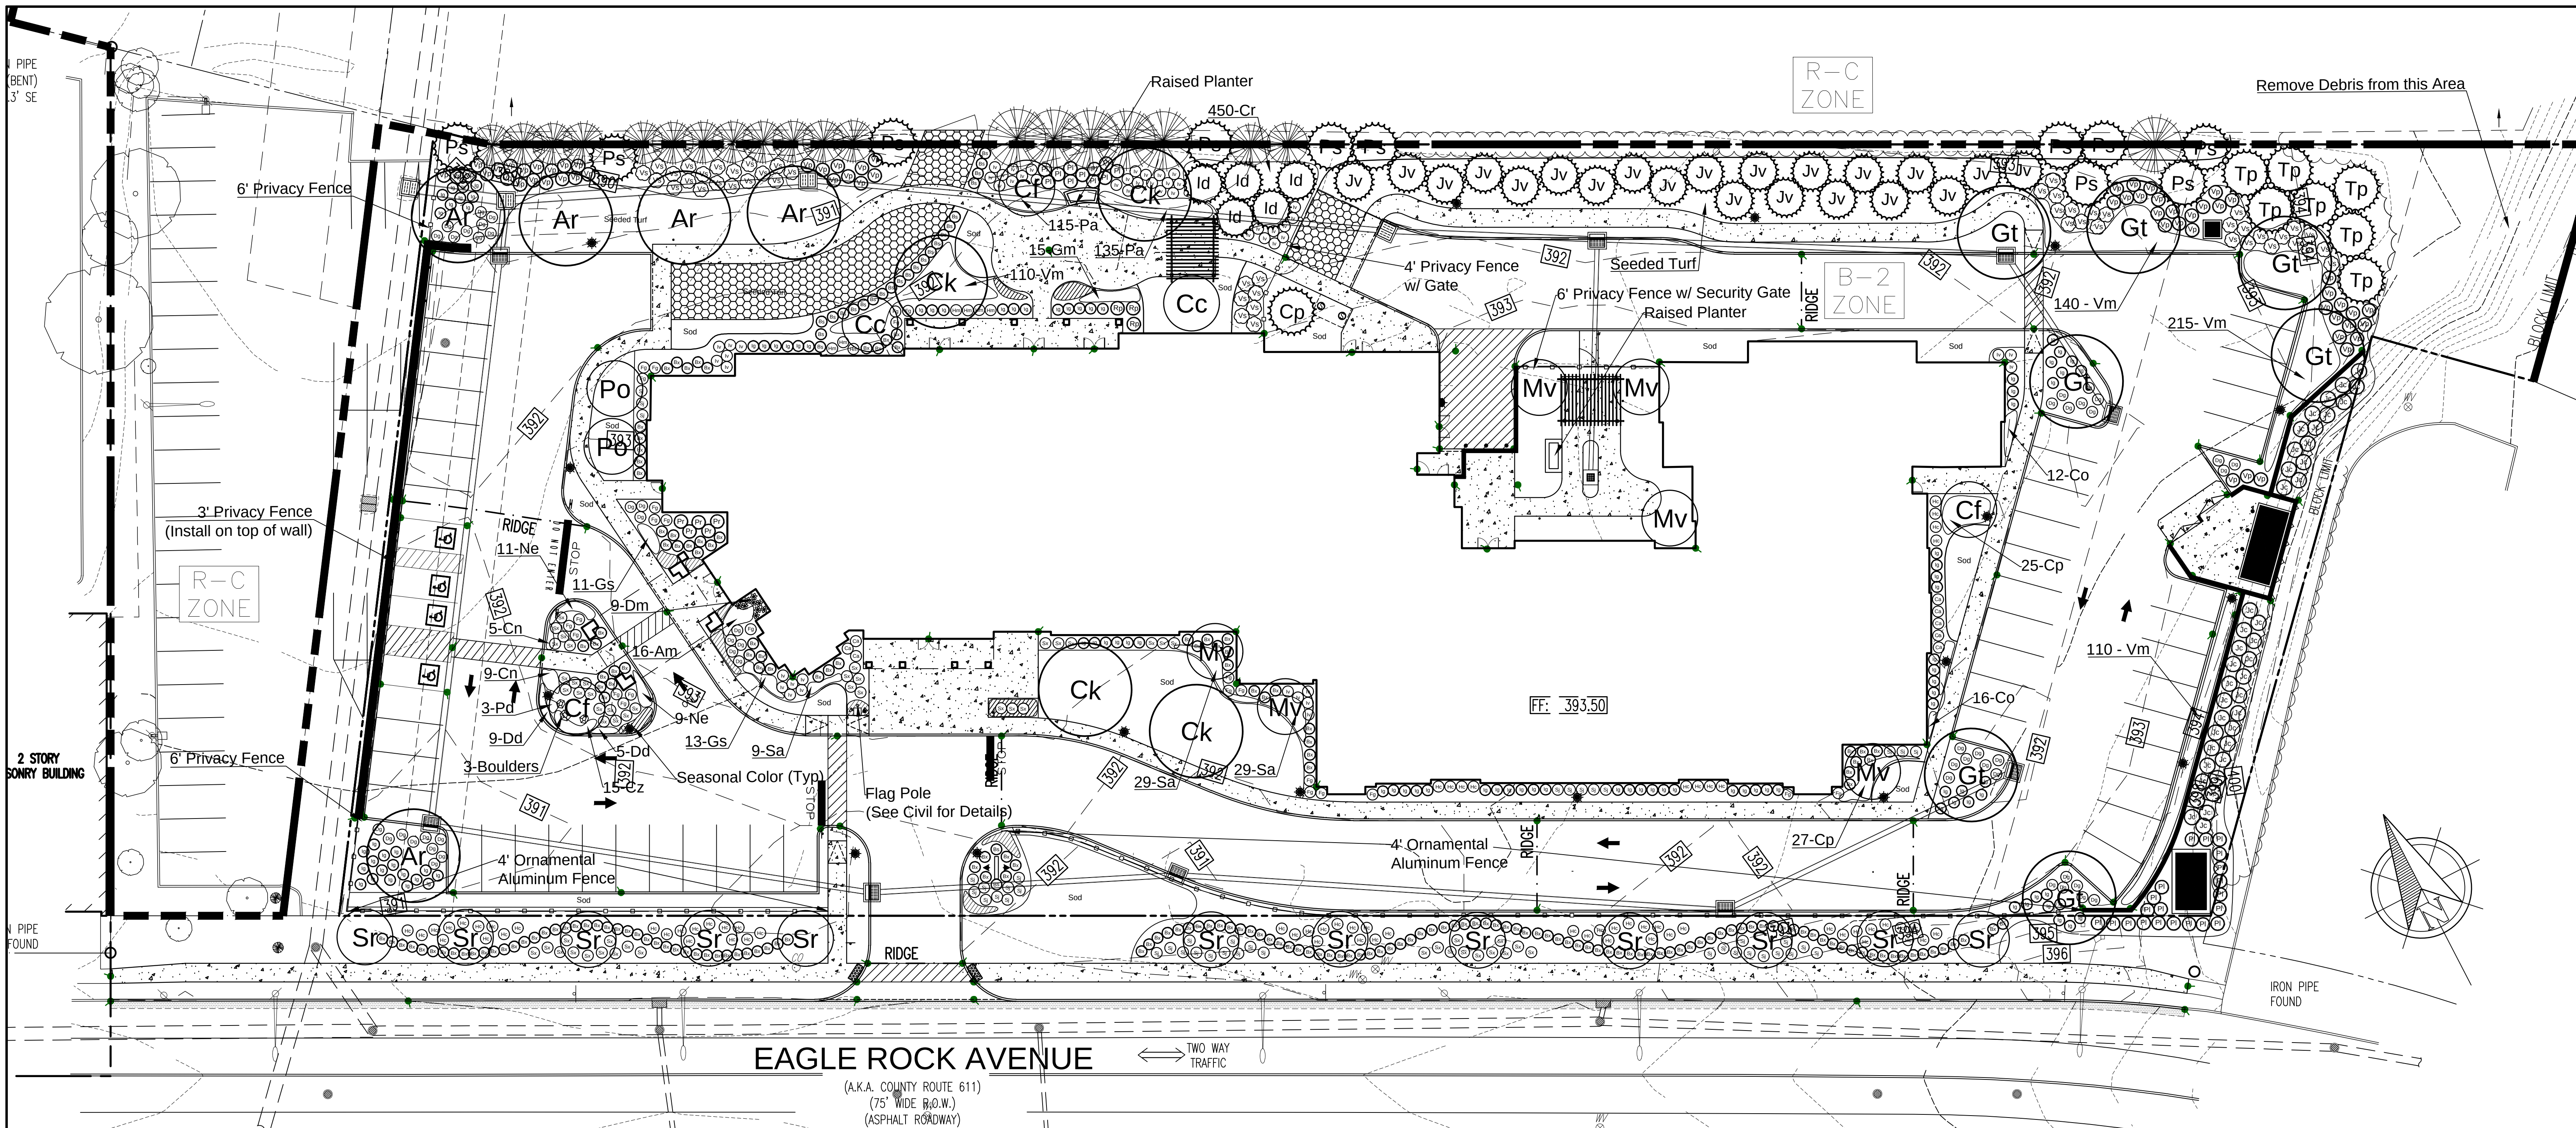

Plant Schedule										
Sym	Botanic Name	Common Name	Qty	Cal	Ht	Spread	Root Condition	Spacing	Mature Size (H x W)	Comments
Trees										
Ar	Acer r. 'October Glory'	October Glory Red Maple	5	2.5/3"	12/14'	3/4'	B&B	25' Min	45'x30'	Single stem
Cc	Cercis canadensis	Eastern Redbud	2	7/8'	3/4'	B&B	12' Min	25'x25'	Multi-stem (3 stems min)	
Cf	Cornus x 'Constellation'	Flowering Dogwood	3	7/8'	3/4'	B&B	12' Min	25'x25'	Multi-stem (3 stems min)	
Ck	Cladstrus kentuckea	Yellowwood	4	2.5/3"	12/14'	3/4'	B&B	25' Min	40'x40'	Single stem
Gt	Gleditsia t. i. 'Skyline'	Honey Locust	7	2.5/3"	12/14"	3/4'	B&B	25' Min	45'x30'	Single stem
Mv	Magnolia virginiana	Sweetbay Magnolia	6	7/8'	3/4'	B&B	12' Min	30'x20'	Multi-stem (3 stems min)	
Po	Prunus s. 'Okame'	Okame Cherry	2	1.75"	7/8'	3/4'	B&B	12' Min	25'x20'	Single stem
Sr	Syringa r. 'Ivory Silk'	Japanese Tree Lilac	12	1.75"	7/8'	3/4'	B&B	12' Min	20'x20'	Single stem
Evergreen Trees										
Cp	Chamaecyparis n. 'Pendula'	Weeping Alaskan Cypress	1	7/8'	3/4'	B&B	12'	35'x15'	Semi-sheared	
Id	Ilex m. 'Dragon Lady'	Dragon Lady Holly	5	7/8'	3/4'	B&B	10'	20'x6'	Semi-sheared	
Jv	Junipers v. 'Brodie'	Brodie Eastern Red Cedar	21	7/8'	30/36"	B&B	10'	25'x12'	Semi-sheared	
Ps	Pinus strobus	Eastern White Pine	11	7/8'	3/4'	B&B	12'	60'x20'	Semi-sheared	
Tp	Thuja p. 'Green Giant'	Green Giant Arborvitae	7	7/8'	3/4'	B&B	12'	45'x20'	Semi-sheared	
Flowering Shrubs										
Ca	Clethra a. 'Hummingbird'	Dwarf Sweet Pepper Bush	8	18/24"	18/24"	Container	3' min			
Dg	Deutzia g. 'Nikko'	Dwarf Deutzia	50	18/24"	18/24"	Container	3' min			
Fg	Fothergilla gardenii	Dwarf Fothergilla	25	24/30"	18/24"	Container	3' min			
Hc	Hypericum f. 'Sunburst'	St John's Wort	67	18/24"	18/24"	Container	3' min			
Hm	Hydrangea s. 'Tuff Stuff'	Tuff Stuff Hydrangea	7	18/24"	18/24"	Container	3' min			
Iv	Itea v. 'Little Henry'	Little Henry Virginia Sweetspire	50	24/30"	18/24"	Container	3' min			
Sj	Spiraea j. 'Gold Flame'	Gold Flame Spiraea	42	18/24"	18/24"	Container	3' min			
Sx	Spiraea x 'Double Play Doozie'	Double Play Spiraea	53	18/24"	18/24"	Container	3' min			
Vs	Viburnum p.t. 'Shasta'	Shasta Double File Viburnum	50	48/54"	30/36"	B&B	4' min			
Evergreen Shrubs										
Bs	Buxus s. 'Green Mountain'	Green Mountain Boxwood	25	42/48"	2/3'	B&B	3' min			
Bx	Buxus x 'Green Velvet'	Green Velvet Boxwood	193	18/24"	18/24"	B&B	3' min			
Ig	Ilex g. 'Gem Box'	Inkberry	106	18/24"	18/24"	Container	3' min			
Jc	Juniperus c. 'Sargentii'	Sargents Juniper	41	18/24"	18/24"	Container	4' min			
Pl	Prunus l. 'Schipkiensis'	Skip Laurel	32	5/6'	30/36"	Container	4' min			
Pr	Prunus l. 'Otto Luykens'	Cherry Laurel	5	24/30"	24/30"	B&B/Container	4' min			
Rp	Rhododendron 'PJM'	PJM Rhododendron	3	30/36"	24/30"	Container	4' min			
Vp	Viburnum x praguense	Prague Viburnum	59	48/54"	30/36"	B&B	4' min			

Perennials/Groundcover/Vines										
Am	Alchemilla mollis	Lady's Mantle	16	#1	Container	18"				
Co	Carex o. 'Evergold'	Evergold Sedge	28	#1	Container	18"				
Cn	Calamintha n. 'Blue Cloud'	Blue Cloud Catmint	14	#1	Container	18"				
Cp	Ceratostigma plumbaginoides	Plumbago	25	#1	Container	18"				
Cr	Carex pennsylvatica	Pennsylvania Sedge	450	2" LP	Landscape Plug	12"				
Cz	Coreopsis v. 'Zagreb'	Tickseed	15	#1	Container	18"				
Dd	Dianthus d. 'Fire Witch'	Pinks	14	#1	Container	18"				
Dm	Dryopteris marginalis	Marginal Fern	9	#2	Container	2'				
Gm	Geranium m. 'Bevans Variety'	Cranesbill	15	#1	Container	18"				
Gs	Geranium s. 'Max Frei'	Cranesbill	24	#1	Container	18"				
Ne	Nepeta 'Junior Walker'	Catmint	20	#1	Container	2'				
Pa	Packera aurea	Golden Ragwort	250	2" LP	Landscape Plug	12"				
Pd	Penstemon d. 'Husker Red'	Beardtongue	3	#1	Container	18"				
Sa	Sedum r. 'Angelina'	Angelina Stonecrop	67	4" pot	Container	18"				
Vm	Vinca minor	Periwinkle	575	#1	Container	8"				

Parking Lot Tree Requirements			
# Parking Spaces	# Trees Req/10 Parking Spaces	# Trees Required	# Trees Proposed
51	1	6	6

Tree Replacement Calculations			
# of Major Trees Req.	# of Major Trees Proposed	# of Minor Trees Req.	# of Minor Trees Proposed
10	10	14	14

JAMES J. LANGENSTEIN, LLA

JAMES J. LANGENSTEIN
NJ LICENSED LANDSCAPE ARCHITECT NO. AS000980

LANDSCAPE PLAN

2.	Revised as per Township and Neighbor Comments	06/18/21
1.	Revised as per Township Review Comments.	05/12/21
NO.	COMMENTS	DATE

CAPITOL SENIORS HOUSING

PROPOSED SENIOR HOUSING DEVELOPMENT
BLOCK 152.22, LOTS 1412.01, 1413.01, 1424.20
609 EAGLE ROCK AVENUE
TOWNSHIP OF WEST ORANGE, ESSEX COUNTY, NJ



LONGSTONE GARDENS
1905 MILLERSVILLE PIKE
LANCASTER, PENNSYLVANIA 17603
PHONE: (267)664-6336 FAX: (717)584-6682

DATE	SCALE	BOOK	PAGE	DR BY	CHECKED	LA-1
01/22/21	1"=20'-0"			JJL	JJL	