


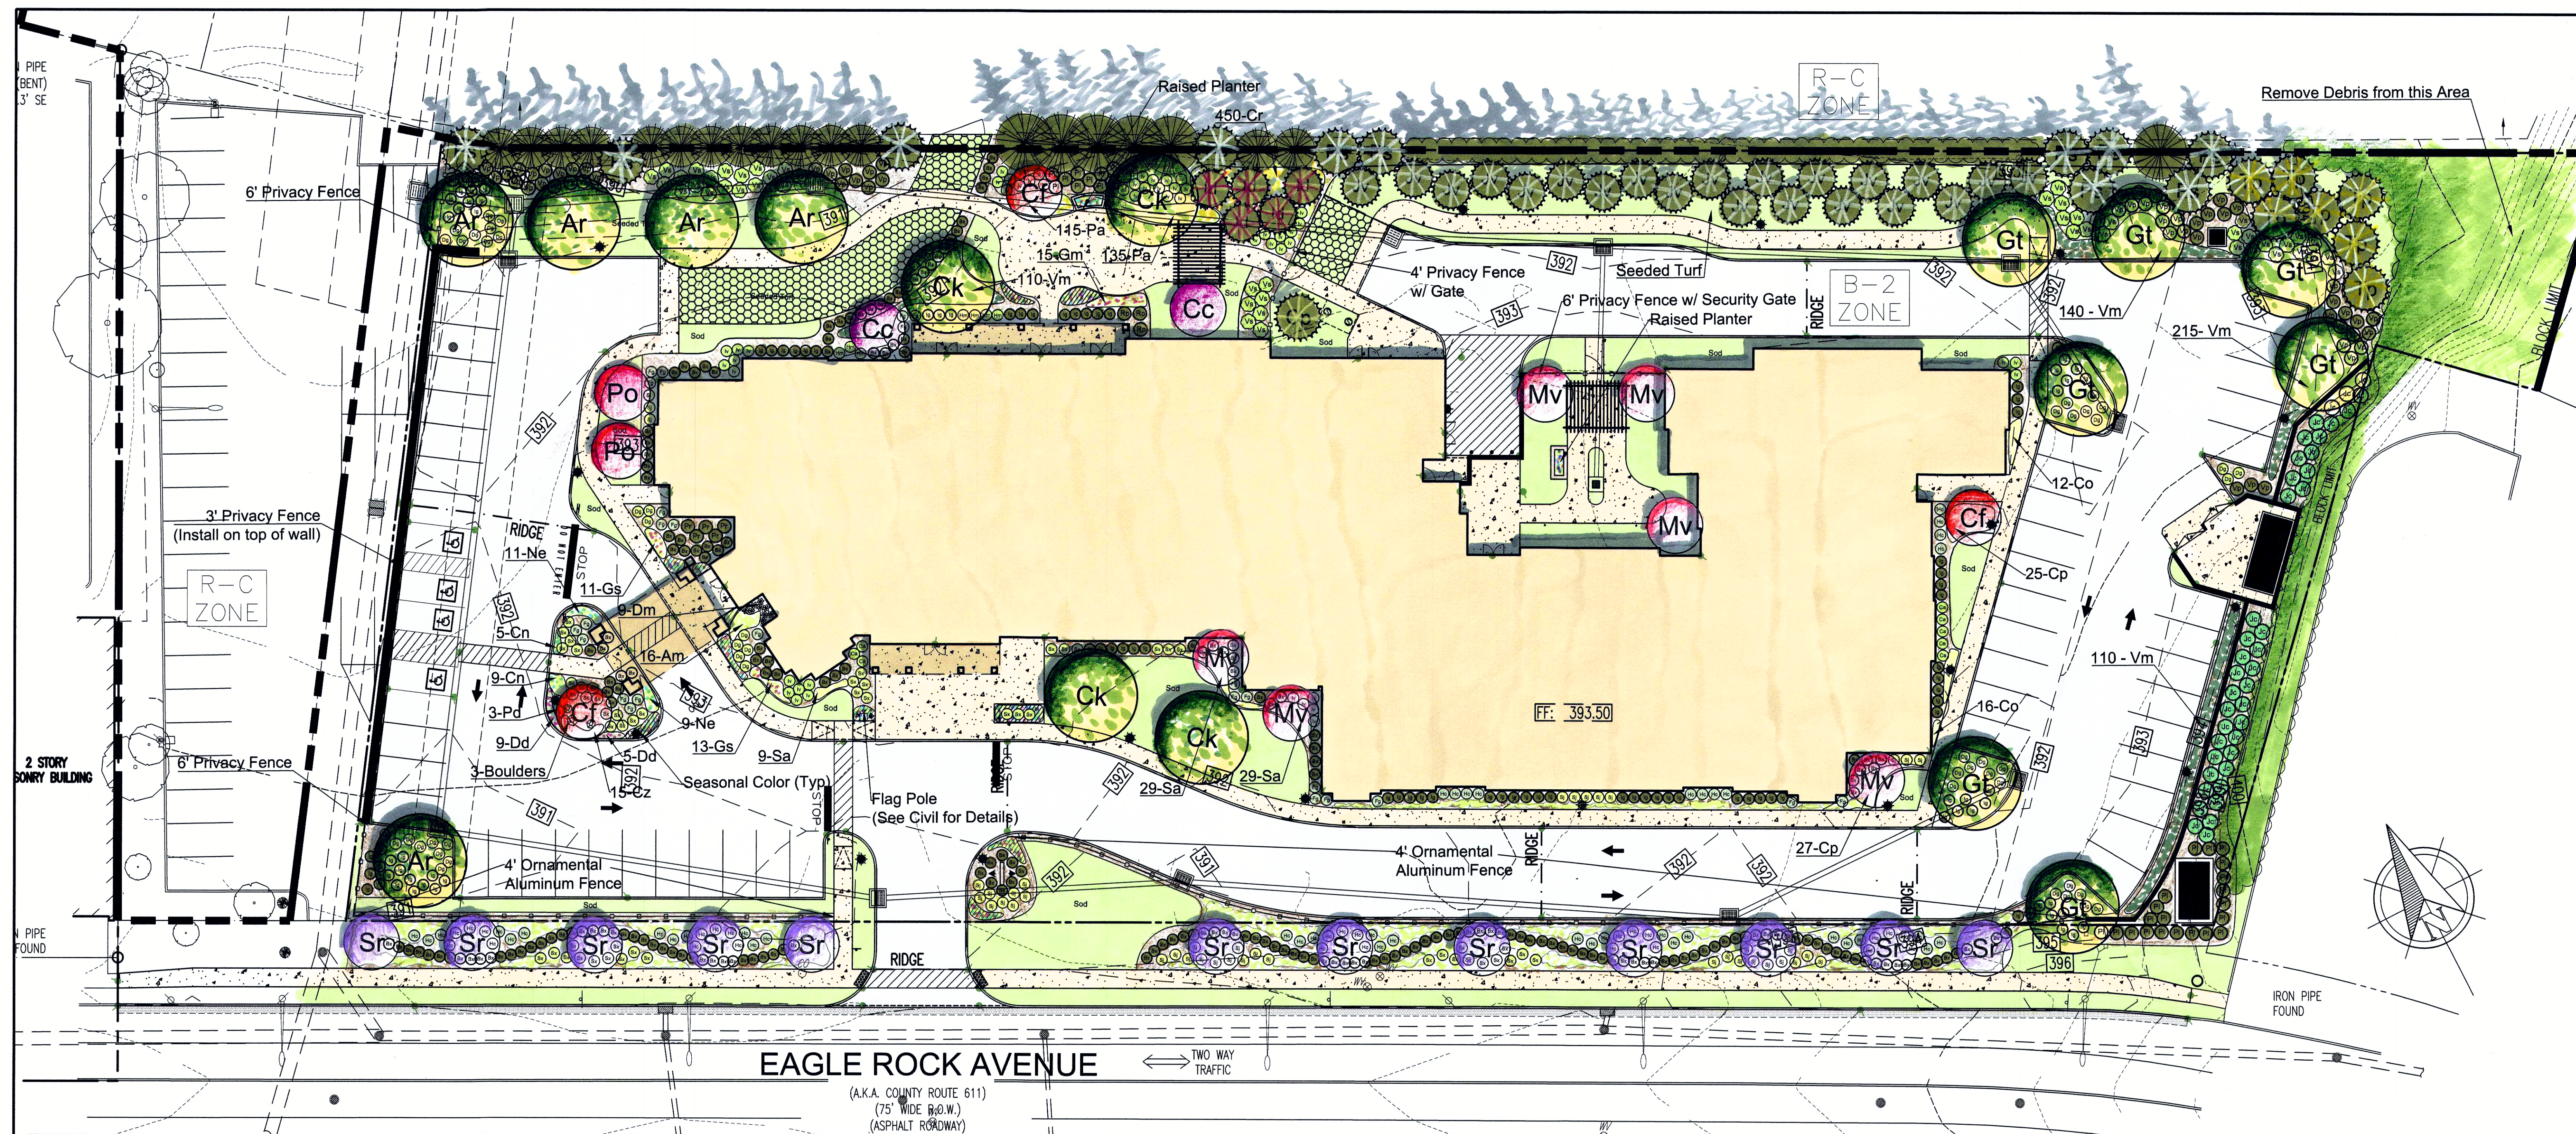

Plant Schedule										
Sym	Botanic Name	Common Name	Qty	Cal	Ht	Spread	Root Condition	Spacing	Mature Size (H x W)	Comments
Trees										
Ar	Acer r. 'October Glory'	October Glory Red Maple	5	2.5/3"	12/14'	3/4'	B&B	25' Min	45'x30'	Single stem
Cc	Cercis canadensis	Eastern Redbud	2		7/8'	3/4'	B&B	12' Min	25'x25'	Multi-stem (3 stems min)
Cf	Cornus x 'Constellation'	Flowering Dogwood	3		7/8'	3/4'	B&B	12' Min	25'x25'	Multi-stem (3 stems min)
Ck	Cladastera kentuckea	Yellowwood	4	2.5/3"	12/14'	3/4'	B&B	25' Min	40'x40'	Single stem
Gt	Gleditsia t. i. 'Skyline'	Honey Locust	7	2.5/3"	12/14'	3/4'	B&B	25' Min	45'x30'	Single stem
Mv	Magnolia virginiana	Sweetbay Magnolia	6		7/8'	3/4'	B&B	12' Min	30'x20'	Multi-stem (3 stems min)
Po	Prunus s. 'Okame'	Okame Cherry	2	1.75"	7/8'	3/4'	B&B	12' Min	25'x20'	Single stem
Sr	Syringa r. 'Ivory Silk'	Japanese Tree Lilac	12	1.75"	7/8'	3/4'	B&B	12' Min	20'x20'	Single stem
Evergreen Trees										
Cp	Chamaecyparis n. 'Pendula'	Weeping Alaskan Cypress	1		7/8'	3/4'	B&B	12'	35'x15'	Semi-sheared
Id	Ilex m. 'Dragon Lady'	Dragon Lady Holly	5		7/8'	3/4'	B&B	10'	20'x6'	Semi-sheared
Jv	Junipers v. 'Brodie'	Brodie Eastern Red Cedar	21		7/8'	30/36"	B&B	10'	25'x12'	Semi-sheared
Ps	Pinus strobus	Eastern White Pine	11		7/8'	3/4'	B&B	12'	60'x20'	Semi-sheared
Tp	Thuja p. 'Green Giant'	Green Giant Arborvitae	7		7/8'	3/4'	B&B	12'	45'x20'	Semi-sheared
Flowering Shrubs										
Ca	Clethra a. 'Hummingbird'	Dwarf Sweet Pepper Bush	8		18/24"		Container	3' min		
Dg	Deutzia g. 'Nikko'	Dwarf Deutzia	50		#3		Container	3' min		
Fg	Fothergilla gardenii	Dwarf Fothergilla	25		24/30"	18/24"	Container	3' min		
He	Hypericum f. 'Sunburst'	St John's Wort	67		18/24"	18/24"	Container	3' min		
Hm	Hydrangea s. 'Tuff Stuff'	Tuff Stuff Hydrangea	7		18/24"	18/24"	Container	3' min		
Iv	Itea v. 'Little Henry'	Little Henry Virginia Sweetspire	50		24/30"	18/24"	Container	3' min		
Sj	Spiraea j. 'Double Flame'	Gold Flame Spiraea	42		18/24"	18/24"	Container	3' min		
Sx	Spiraea x 'Doodle Play Doozie'	Double Play Spiraea	53		18/24"	18/24"	Container	3' min		
Vs	Viburnum p.t. 'Shasta'	Shasta Double File Viburnum	50		48/54"	30/36"	B&B	4' min		
Evergreen Shrubs										
Bs	Buxus s. 'Green Mountain'	Green Mountain Boxwood	25		42/48"	2/3'	B&B	3' min		
Bx	Buxus x 'Green Velvet'	Green Velvet Boxwood	193		18/24"	18/24"	B&B	3' min		
Ig	Ilex g. 'Gem Box'	Inkberry	106		18/24"	18/24"	Container	3' min		
Jc	Juniperus c. 'Sargentii'	Sargents Juniper	41		18/24"	18/24"	Container	4' min		
Pl	Prunus l. 'Schipkiensis'	Skip Laurel	32		5/6'	30/36"	Container	4' min		
Pr	Prunus l. 'Otto Luykens'	Cherry Laurel	5		24/30"	24/30"	B&B/Container	4' min		
Rp	Phododendron 'PJM'	PJM Rhododendron	3		30/36"	24/30"	Container	4' min		
Vp	Viburnum x pragnense	Prague Viburnum	59		48/54"	30/36"	B&B	4' min		

Perennials/Groundcover/Vines								
Am	Alchemilla mollis	Lady's Mantle	16		#1	Container	18"	
Co	Carex o. 'Evergold'	Evergold Sedge	28		#1	Container	18"	
Cn	Calamintha n. 'Blue Cloud'	Blue Cloud Catmint	14		#1	Container	18"	
Cp	Ceratostigma plumbaginoides	Plumbago	25		#1	Container	18"	
Cr	Carex pennsylvatica	Pennsylvania Sedge	450		2" LP	Landscape Plug	12"	
Cz	Coreopsis v. 'Zagreb'	Tickseed	15		#1	Container	18"	
Dd	Dianthus d. 'Fire Witch'	Pinks	14		#1	Container	18"	
Dm	Dryopteris marginalis	Marginal Fern	9		#2	Container	2'	
Gm	Geranium m. 'Bevans Variety'	Cranesbill	15		#1	Container	18"	
Gs	Geranium s. 'Max Frei'	Cranesbill	24		#1	Container	18"	
Ne	Nepeta 'Junior Walker'	Catmint	20		#1	Container	2'	
Pa	Packera aurea	Golden Ragwort	250		2" LP	Landscape Plug	12"	
Pd	Penstemon d. 'Husker Red'	Beardtongue	3		#1	Container	18"	
Sa	Sedum r. 'Angelina'	Angelina Stonecrop	67		4" pot	Container	18"	
Vm	Vinca minor	Periwinkle	575		#1	Container	8"	

Parking Lot Tree Requirements			
# Parking Spaces	# Trees Req/10 Parking Spaces	# Trees Required	# Trees Proposed
51	1	6	6

# of Major Trees Req.	# of Major Trees Proposed	# of Minor Trees Req.	# of Minor Trees Proposed
10	10	14	14

JAMES J.
LANGENSTEIN, LLA

JAMES J. LANGENSTEIN
NJ LICENSED LANDSCAPE
ARCHITECT NO. AS000980

LANDSCAPE PLAN

2.	<i>Revised as per Township and Neighbor Comments</i>	06/18/21
1.	<i>Revised as per Township Review Comments.</i>	05/12/21
NO.	COMMENTS	DATE

CAPITOL SENIORS HOUSING
PROPOSED SENIOR HOUSING DEVELOPMENT
BLOCK 152.22, LOTS 1412.01, 1413.01, 1424.20
609 EAGLE ROCK AVENUE
TOWNSHIP OF WEST ORANGE, ESSEX COUNTY, NJ



LONGSTONE GARDENS

1905 MILLERSVILLE PIKE

LANCASTER, PENNSYLVANIA 17603

PHONE: (267)664-6336 FAX: (717)584-6682

DATE	SCALE	BOOK	PAGE	DR BY	CHECKED	LA-1
01/22/21	1"=20'-0"			JJL	JJL	