


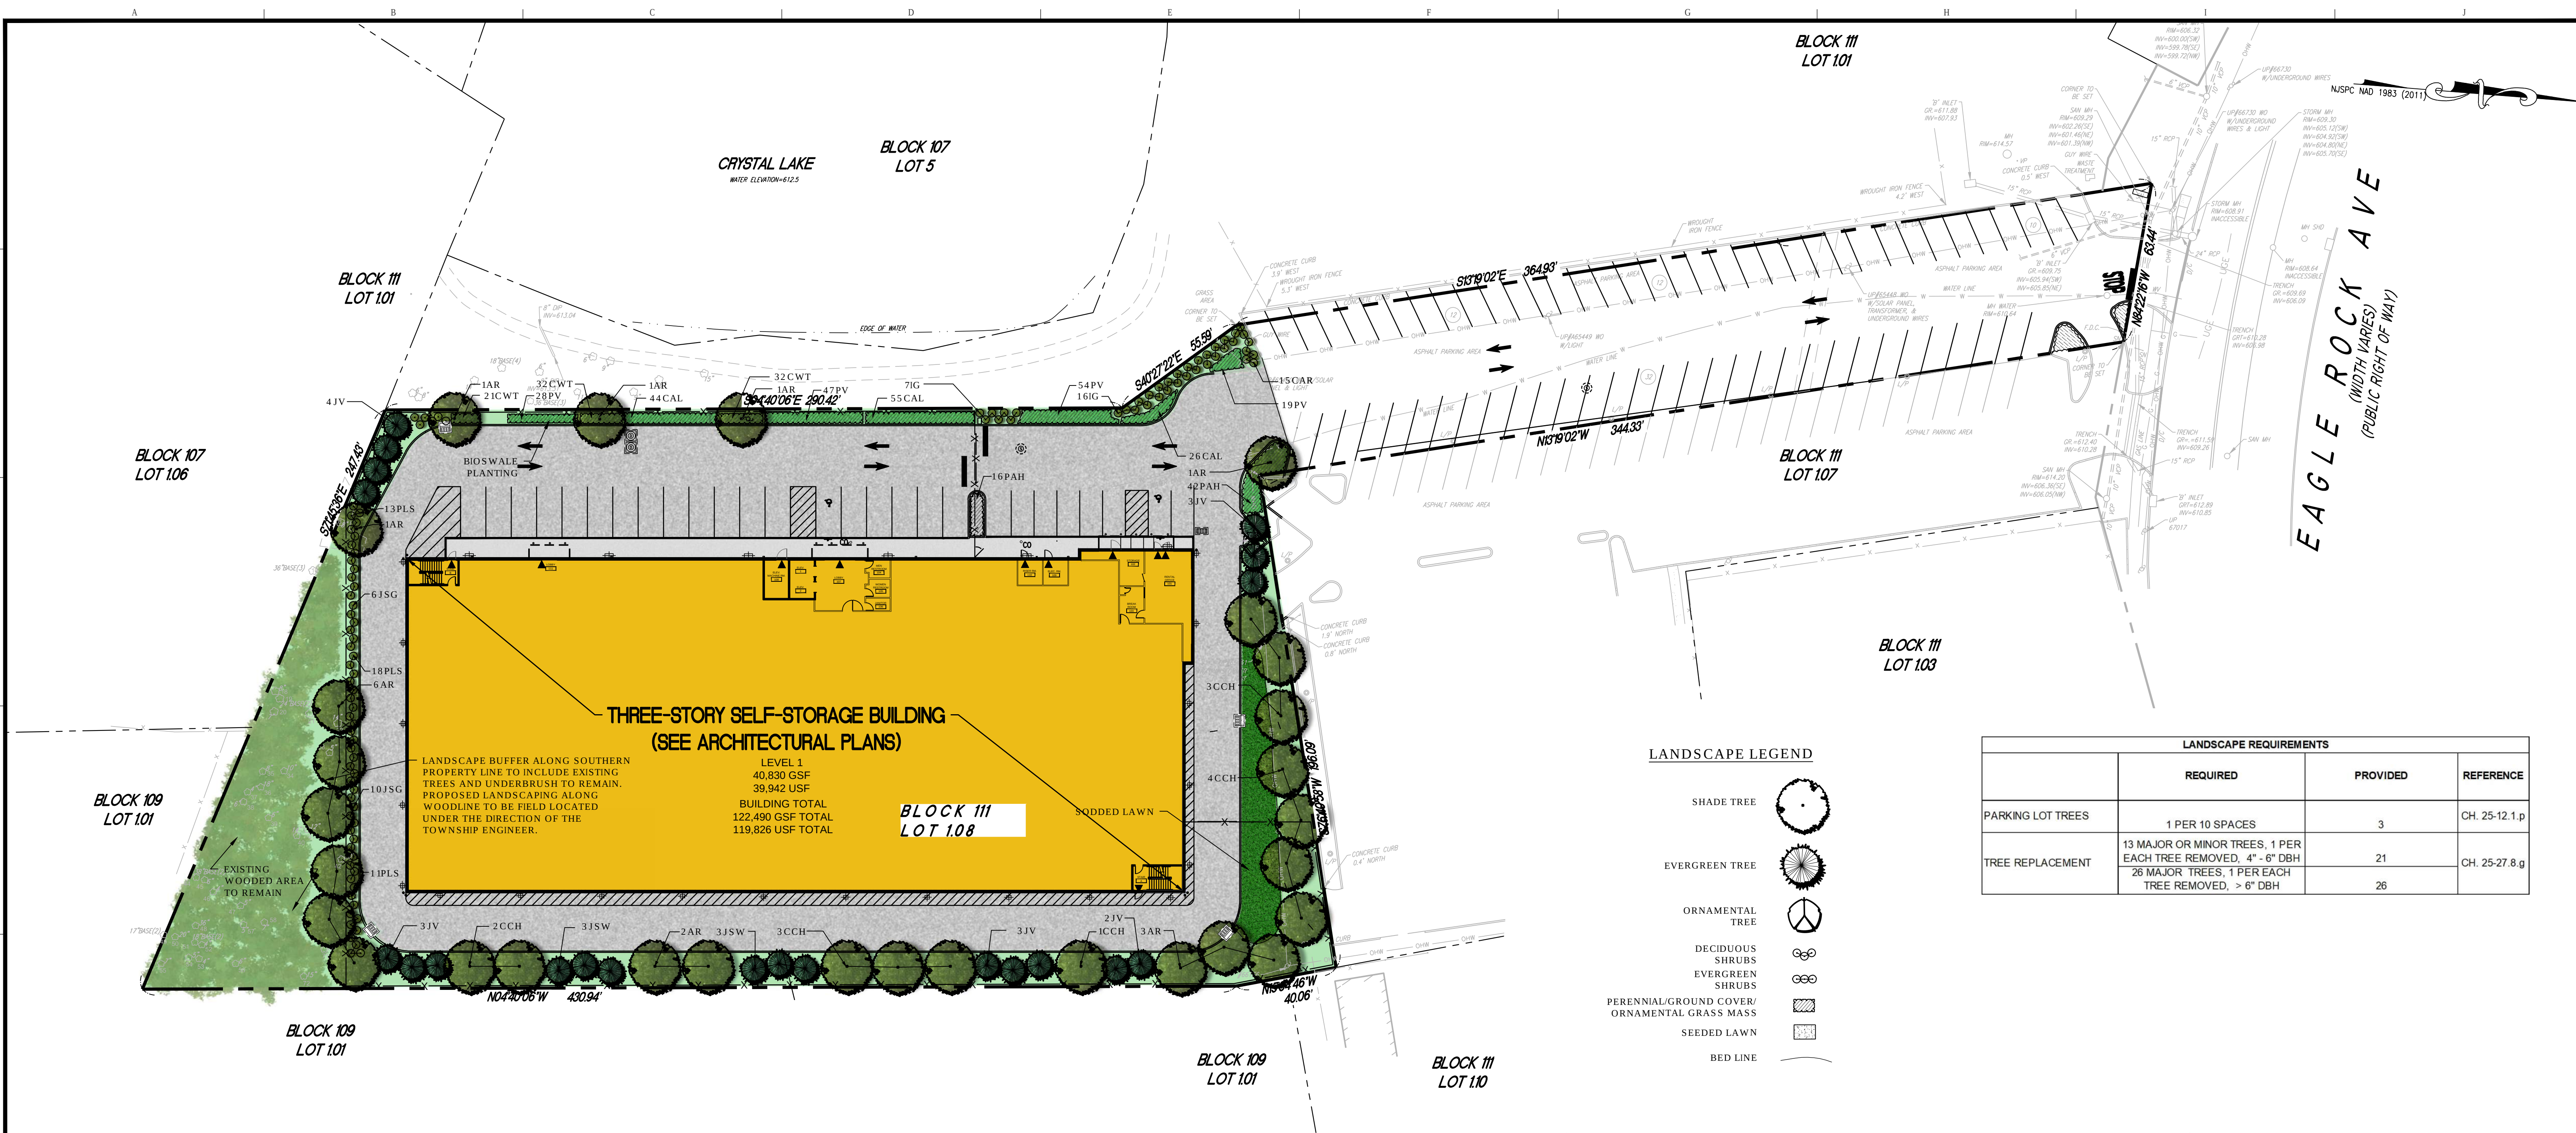

LANDSCAPE LEGEND

- SHADE TREE
- EVERGREEN TREE
- ORNAMENTAL TREE
- DECIDUOUS SHRUBS
- EVERGREEN SHRUBS
- PERENNIAL/GROUND COVER/ ORNAMENTAL GRASS MASS
- SEEDDED LAWN
- BED LINE

LANDSCAPE REQUIREMENTS			
	REQUIRED	PROVIDED	REFERENCE
PARKING LOT TREES	1 PER 10 SPACES	3	CH. 25-12.1.p
TREE REPLACEMENT	13 MAJOR OR MINOR TREES, 1 PER EACH TREE REMOVED, 4" - 6" DBH 26 MAJOR TREES, 1 PER EACH TREE REMOVED, > 6" DBH	21 26	CH. 25-27.8.g

PLANT LIST

TREES								
KEY	QTY	BOTANICAL NAME	COMMON NAME	ROOT	CALIPER	SIZE	SPACING	COMMENTS
AR	16	Acer rubrum 'Franks Red'	Red Sunset Maple	B&B	2 1/2"-3" CAL		PER PLAN	Symmetrical Leader intact Full
CCH	13	Carpinus caroliniana 'Native Flame'	American Hornbeam	B&B	2 1/2"-3" CAL		PER PLAN	Symmetrical, Leader intact
EVERGREEN TREES								
KEY	QTY	BOTANICAL NAME	COMMON NAME	ROOT	SIZE	SPACING	COMMENTS	
JSW	6	Juniperus scopulorum 'Witchita Blue'	Wichita Blue Juniper	B&B	6" - 8"		PER PLAN	Full to Ground Leader intact
JV	15	Juniperus virginiana	EASTERN RED CEDAR	B&B	6" - 8"		PER PLAN	Full to Ground Leader intact
SHRUBS								
KEY	QTY	BOTANICAL NAME	COMMON NAME	ROOT	SIZE	SPACING	COMMENTS	
CAR	15	Clothea alnifolia rosea	Pink Flowering Summersweet	3 GAL	24" - 36"		PER PLAN	Dense and Well established
IG	23	Ilex glabra 'Shamrock'	Shamrock Inkberry Holly	3 GAL	24" - 36"		PER PLAN	Dense and Well established
JSG	16	Juniperus x plitziifolia 'Sea Green'	Sea Green Juniper	3 GAL	18" - 24"		PER PLAN	Dense and Well established
PLS	42	Prunus laurocerasus 'Schipkaensis'	Schipka Cherry Laurel	3 GAL	24" - 36"		PER PLAN	Dense and Well established
PERENNIALS								
KEY	QTY	BOTANICAL NAME	COMMON NAME	ROOT	SIZE	SPACING	COMMENTS	
ANA	21	ASTER NOVAE-ANGLIAE	NEW ENGLAND ASTER	1 GAL	12" - 18"		18" O.C.	WELL ESTABLISHED
CR	46	COREOPSIS ROSEA	PINK COREOPSIS	1 GAL	12" - 18"		18" O.C.	WELL ESTABLISHED
ORNAMENTAL GRASSES								
KEY	QTY	BOTANICAL NAME	COMMON NAME	ROOT	SIZE	SPACING	COMMENTS	
CAL	125	Calamagrostis canadensis	Bluejoint Reed Grass	1 GAL	12" - 18"		24" O.C.	Well established in container
CWT	85	Carex albicans	White Tinge Sedge	1 GAL	12" - 18"		18" O.C.	Well established in container
PV	148	Panicum virgatum 'Shenandoah'	Shenandoah Switch Grass	1 GAL	12" - 18"		24" O.C.	Well established in container
PAH	58	Pennisetum alopecuroides 'Hameln'	Hameln Fountain Grass	2 GAL	12" - 18"		30" O.C.	Well established in container

DRESDNER
ROBIN

DRESDNER ROBIN ENVIRONMENTAL MANAGEMENT, INC.
1 EVERTRUST PLAZA, SUITE 901, JERSEY CITY, NJ 07302
TEL: 201.217.9200 FAX: 201.217.9607
NJ CERTIFICATE OF AUTHORIZATION: 246A27925000

JERSEY CITY • FAIRFIELD • ASBURY PARK • CHERRY HILL

MARK A. VIZZINI

LICENSED LANDSCAPE ARCHITECT
NJ LICENSE NUMBER 21A0008652

01 03/26/2021 REVISED PER TOWNSHIP REVIEW COMMENTS GRC

BY

REVISIONS:

OWNER / APPLICANT:

PUBLIC STORAGE
ALANTIC COAST,LLC
701 WESTERN AVENUE
GLENDALE, CA 91201

DRAWING TITLE:

LANDSCAPE PLAN

PROJECT:

PUBLIC STORAGE NO. NJ20016
424 EAGLE ROCK AVENUE
LOT 1.08, BLOCK 111
TOWNSHIP OF WEST ORANGE
ESSEX COUNTY, NEW JERSEY

SCALE:

SCALE: 1"=30'

DRAWN BY: JCQ

CHECKED BY: MV

DRAWING NUMBER: L-601

SCALE: 1"=30'

DATE: 11-19-2020

JOB No: 10461-003

SHEET 09 OF 16