

DRESDNER
ROBIN

DRESDNER ROBIN ENVIRONMENTAL MANAGEMENT, INC.
55 LANE ROAD, SUITE 220, FAIRFIELD, NJ 07004
TEL: 973.696.2600 FAX: 973.696.1362
NJ CERTIFICATE OF AUTHORIZATION : 24GA27926000

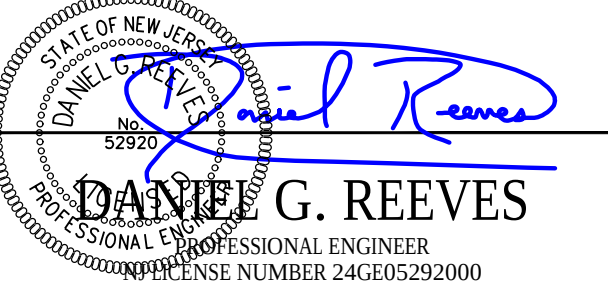
JERSEY CITY ■ FAIRFIELD ■ ASBURY PARK ■ CHERRY HILL

OWNER/APPLICANT:
E & J MASONRY SUPPLY, LLC
ERNESTO TAMAY
15 AND 19 MEEKER STREET
WEST ORANGE, NJ 07052

DRAWING TITLE:
**DUMP TRUCK
CIRCULATION EXHIBIT II**

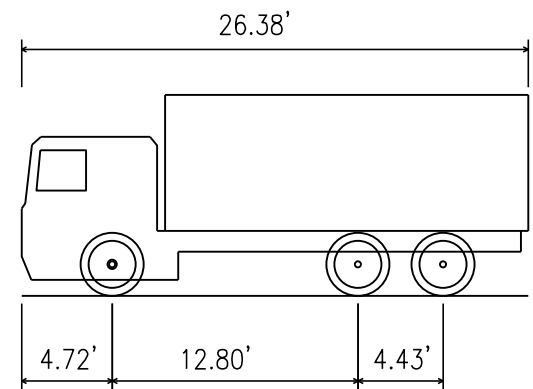
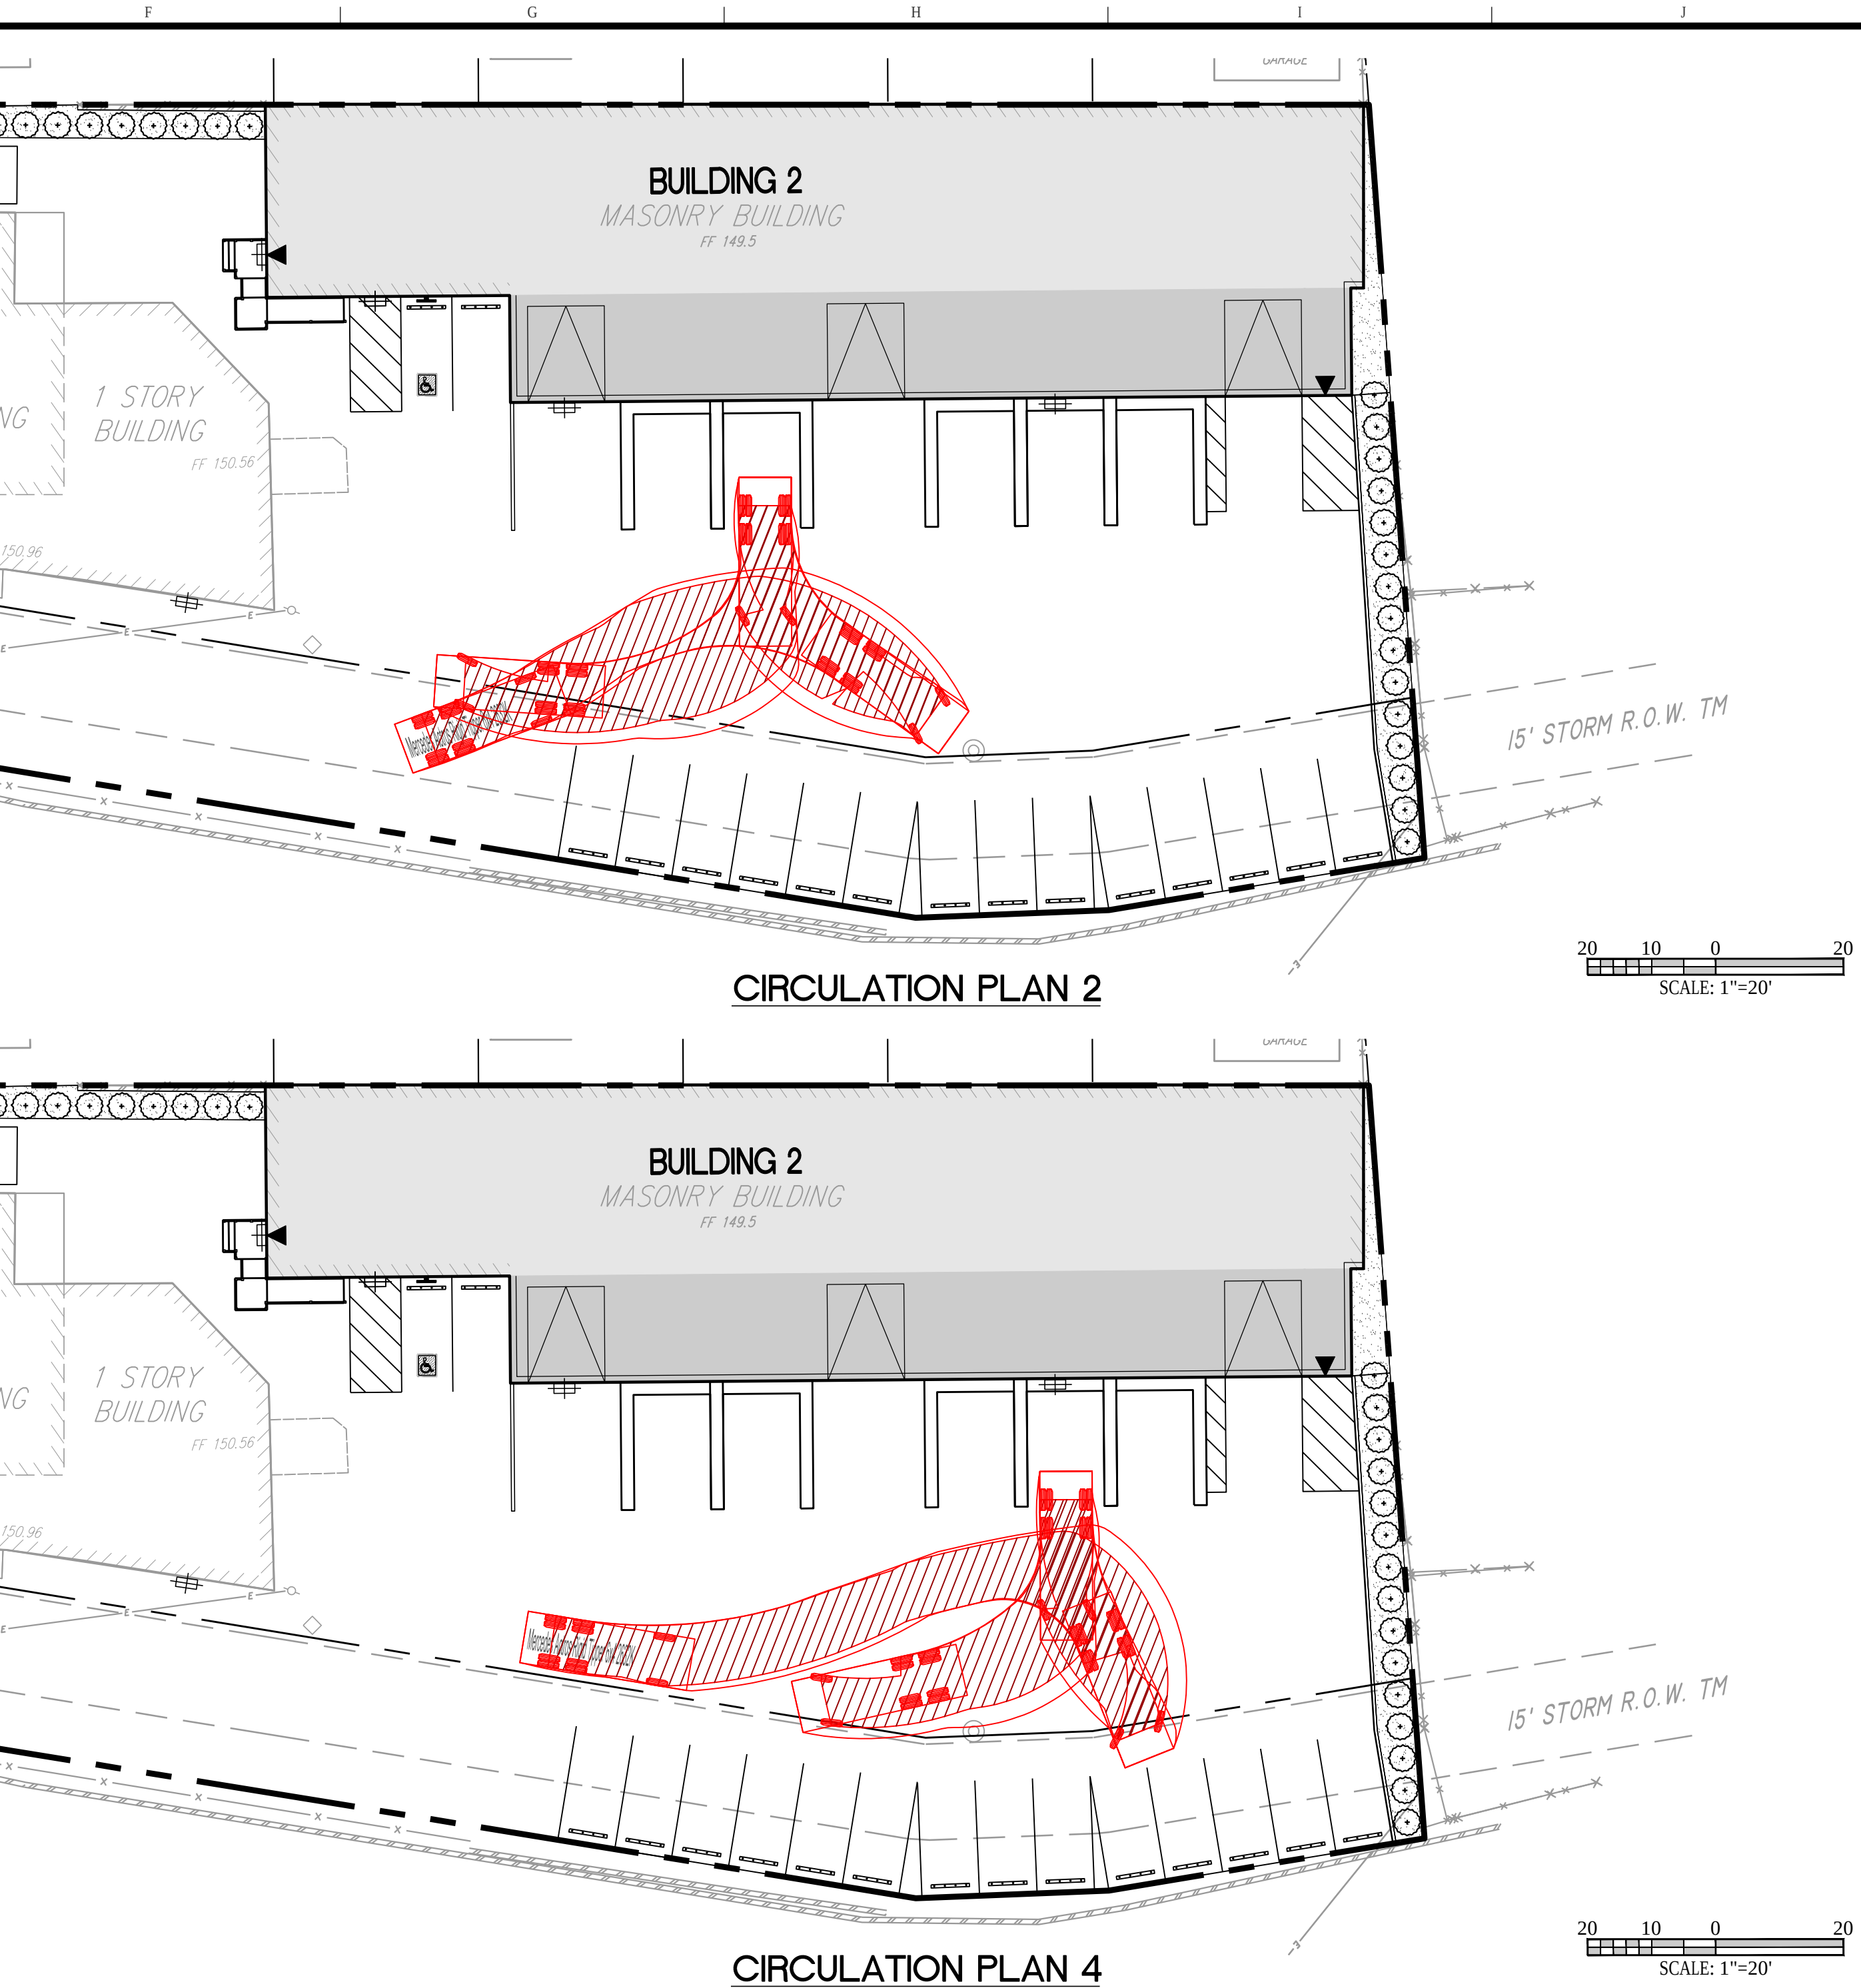
PROJECT:
**15 AND 19 MEEKER STREET
ADDITION**

LOCATION:
**15 AND 19 MEEKER STREET
LOTS 50 AND 43.01, BLOCK 2
TOWNSHIP OF WEST ORANGE
ESSEX COUNTY,
NEW JERSEY, 07052**

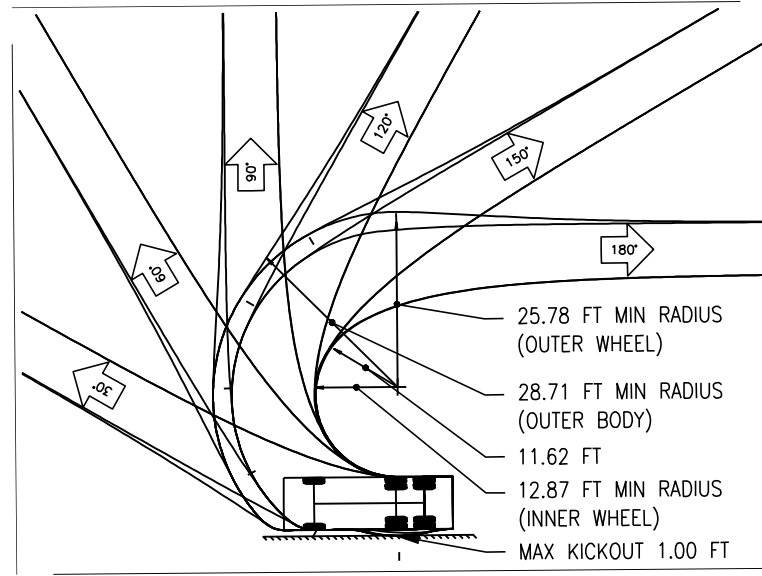
Digitally signed by Daniel Reeves
Date: 2021.07.26 15:16:32 -04'00'

DANIEL G. REEVES
PROFESSIONAL ENGINEER
LICENSE NUMBER 24GE05292000

AS NOTED

DRAWN BY: LMF MSB	CHECKED BY: DGR	DRAWING NUMBER:
SCALE: AS NOTED	DATE: 06-15-2021	
JOB No: 11401-001	SHEET 01 OF 01	



DUMP TRUCK
OVERALL LENGTH 26.38FT
OVERALL WIDTH 8.17FT
OVERALL BODY HEIGHT 10.47FT
MIN BODY GROUND CLEARANCE 0.84FT
TRACK WIDTH 8.17FT
LOCK-TO-LOCK TIME 5.00S
WALL TO WALL TURNING RADIUS 28.71FT



DUMP TRUCK TURNING TEMPLATE
NTS

EXISTING	SITE LEGEND	PROPOSED
---	PROPERTY LINE	---
---	LOT LINE	---
---	BUILDING	---
---	CURB	---
---	EDGE OF PAVEMENT	---
---	FENCE	---
---	WALL	---
---	GARAGE ADDITION	---
---	MILL AND PAVE AREA	---
---	FLOOD HAZARD AREA LINE	FHA

NOTES:

- THE STATE OF NEW JERSEY HAS DETERMINED THAT ALL OR A PORTION OF THIS LOT LIES IN A FLOOD HAZARD AREA AND/OR RIPARIAN ZONE. CERTAIN ACTIVITIES OF FLOOD HAZARD AREAS AND RIPARIAN ZONES ARE REGULATED BY THE NEW JERSEY DEPARTMENT OF ENVIRONMENTAL PROTECTION AND SOME ACTIVITIES MAY BE PROHIBITED ON THIS SITE OR MAY FIRST REQUIRE A FLOOD HAZARD AREA PERMIT. CONSULT WWW.NJ.GOV/DEP/LANDUSE OR CONTACT THE DIVISION OF LAND USE REGULATION AT (609) 777-0454 FOR MORE INFORMATION PRIOR TO ANY CONSTRUCTION ONSITE.
- FLOOD HAZARD AREA AND FLOODWAY FOR THE EAST BRANCH OF THE RAHWAY RIVER WAS DETERMINED BY USING METHOD 1 AS DESCRIBED IN N.J.A.C. 7:13-3.

REFERENCES:

- EXISTING CONDITIONS SHOWN BASED ON DRAWING ENTITLED "BOUNDARY & TOPOGRAPHIC SURVEY; BLOCK 2 LOTS 43.01 & 50; WEST ORANGE TOWNSHIP, ESSEX COUNTY, NJ", PREPARED BY JOHN S. SIMMONS PLS DATED 03/22/20 LAST REVISED 03-26-2021.
- CONCEPTUAL LAYOUT SHOWN BASED ON ARCHITECTURAL DRAWING ENTITLED "MEEKER ADDITION; 15 MEEKER STREET; WEST ORANGE, ESSEX COUNTY; NEW JERSEY 07952" PREPARED BY CIRANGLE ARCHITECTS DATED 12/16/19, LAST REVISED JANUARY 26, 2021.
- VEHICLE TURNING SHOWN BASED ON VEHICLE TRACKING SOFTWARE v18.03.859(20191003) (C) AUTODESK, INC. WWW.AUTODESK.COM.