


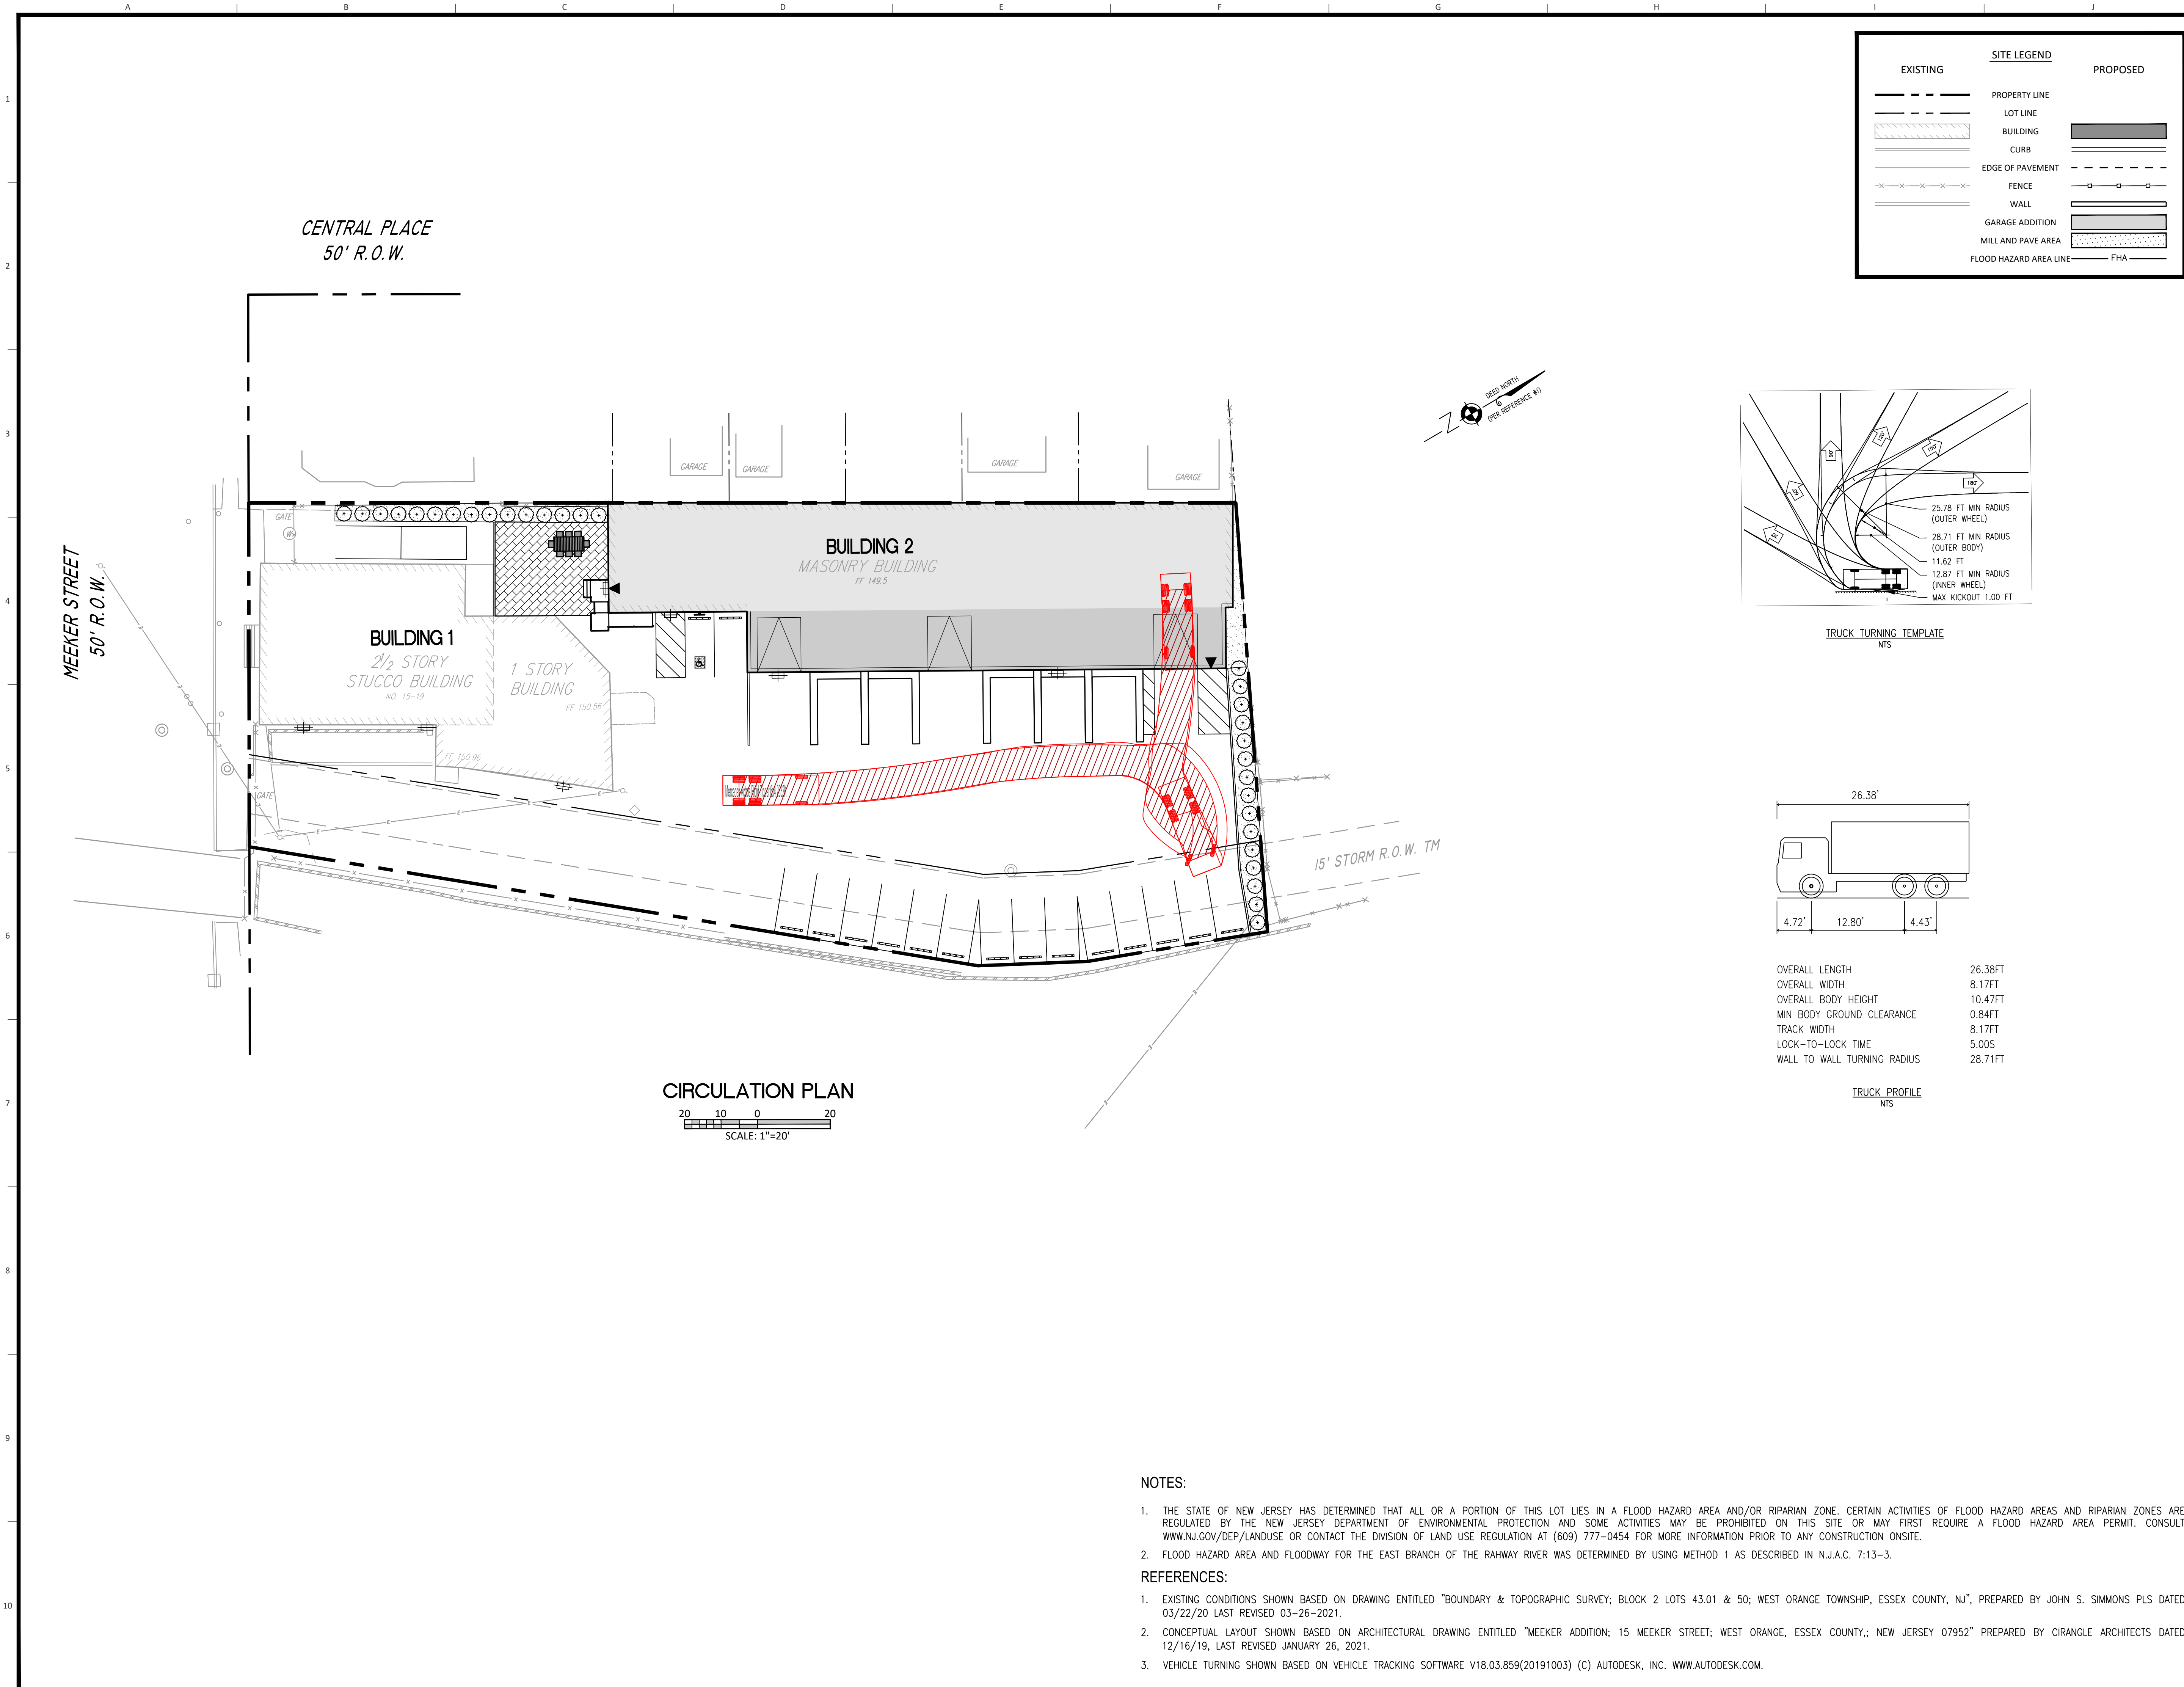

DRESDNER ROBIN

DRESDNER ROBIN ENVIRONMENTAL MANAGEMENT, INC.
55 LANE ROAD, SUITE 220, FAIRFIELD, NJ 07004
TEL: 973.696.2600 FAX: 973.696.1362
NJ CERTIFICATE OF AUTHORIZATION : 24GA27926000

JERSEY CITY ■ FAIRFIELD ■ ASBURY PARK ■ CHERRY HILL

NO	DATE	DESCRIPTION	BY
REVISIONS:			
OWNER/APPLICANT:			
E & J MASONRY SUPPLY, LLC			
ERNESTO TAMAY			
15 AND 19 MEEKER STREET			
WEST ORANGE, NJ 07052			
DRAWING TITLE:			
DUMPSTER ROLL-OFF			
EXHIBIT III			
PROJECT:			
15 AND 19 MEEKER STREET			
ADDITION			
LOCATION:			
15 AND 19 MEEKER STREET			
LOTS 50 AND 43.01, BLOCK 2			
TOWNSHIP OF WEST ORANGE			
ESSEX COUNTY,			
NEW JERSEY, 07052			
Digitally signed by Daniel Reeves Date: 2021.07.26 15:16:54-04'00'			
SCALE:			
AS NOTED			
DRAWN BY:	CHECKED BY:	DRAWING NUMBER:	
MSB	DGR		
SCALE:	DATE:		
AS NOTED	07-26-2021		
JOB NO:	SHEET 01 OF 01		
11401-001			