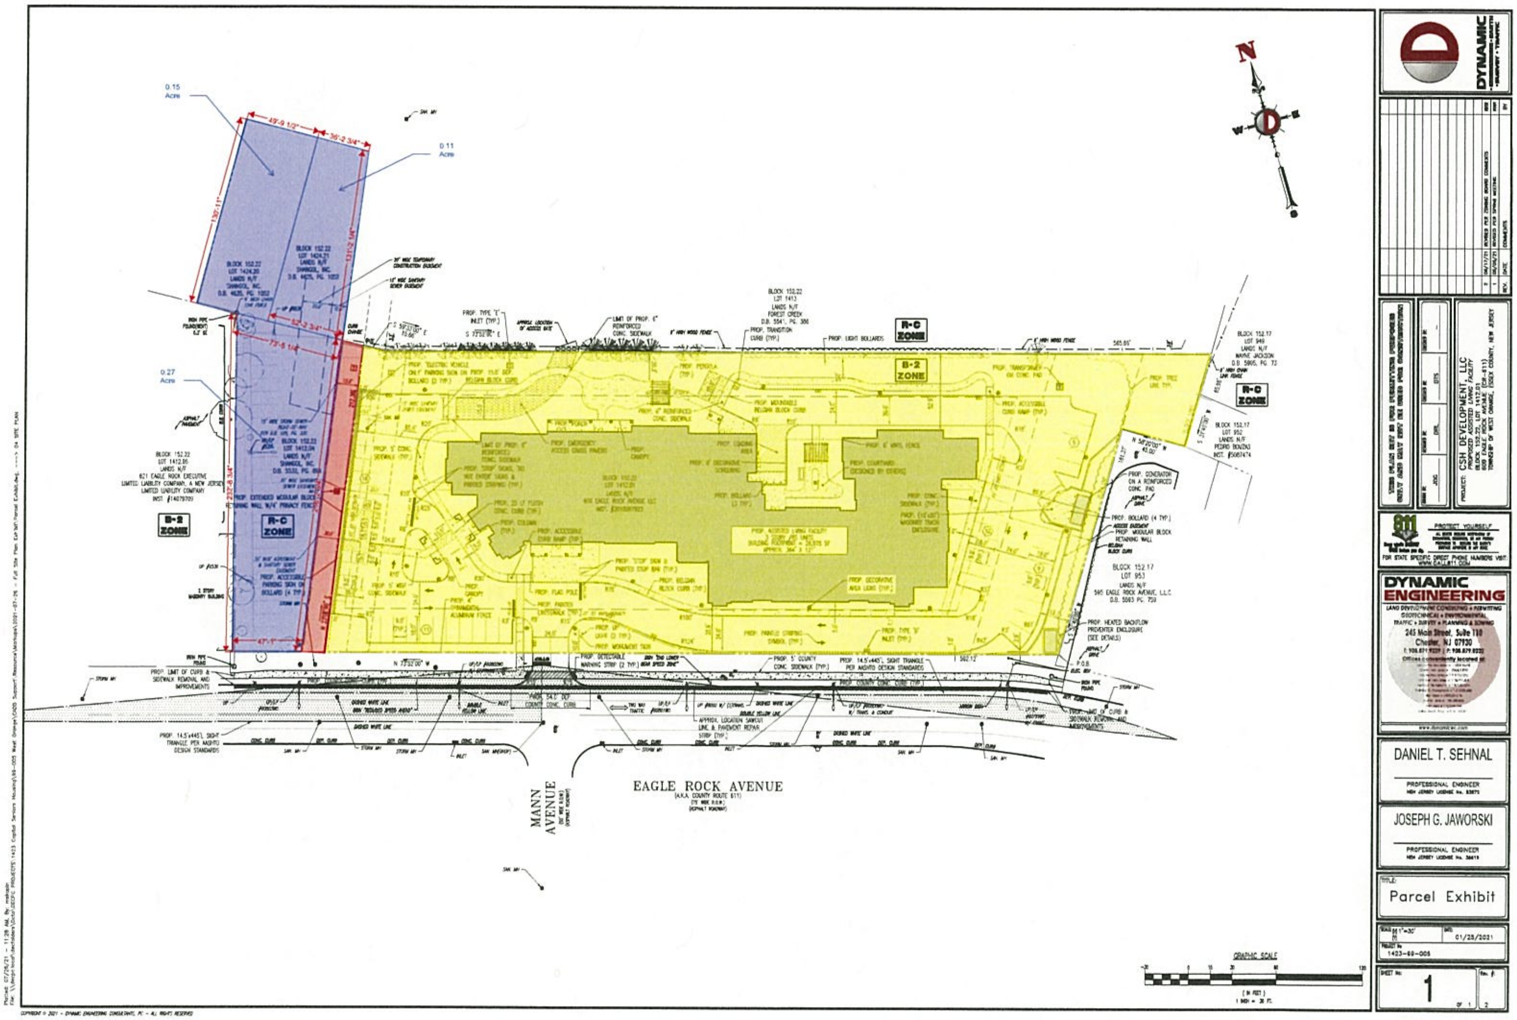

0.15 Acre
0.11 Acre
0.27 Acre
B-2 ZONE
R-C ZONE
N
EAGLE ROCK AVENUE
(A.K.A. COUNTY ROUTE 611)
MANN AVENUE
GRAPHIC SCALE
(IN FEET)
1 inch = 30 ft.
CSH DEVELOPMENT, LLC
PROPOSED ASSISTED LIVING FACILITY
BLOCK 152.22, LOT 1412.01
609 EAGLE ROCK AVENUE (CR-611)
TOWNSHIP OF WEST ORANGE, ESSEX COUNTY, NEW JERSEY
PROTECT YOURSELF
FOR STATE SPECIFIC DIRECT PHONE NUMBERS VISIT: WWW.CALL811.COM
DYNAMIC ENGINEERING
LAND DEVELOPMENT CONSULTING • PERMITTING
GEOTECHNICAL • ENVIRONMENTAL
TRAFFIC • SURVEY • PLANNING & ZONING
245 Main Street, Suite 110
Chester, NJ 07930
DANIEL T. SEHNAL
PROFESSIONAL ENGINEER
JOSEPH G. JAWORSKI
PROFESSIONAL ENGINEER
TITLE: Parcel Exhibit
SCALE: 1"=30'
DATE: 01/25/2021
PROJECT No: 1423-69-005
SHEET No: 1 OF 1
Rev. #: 2