


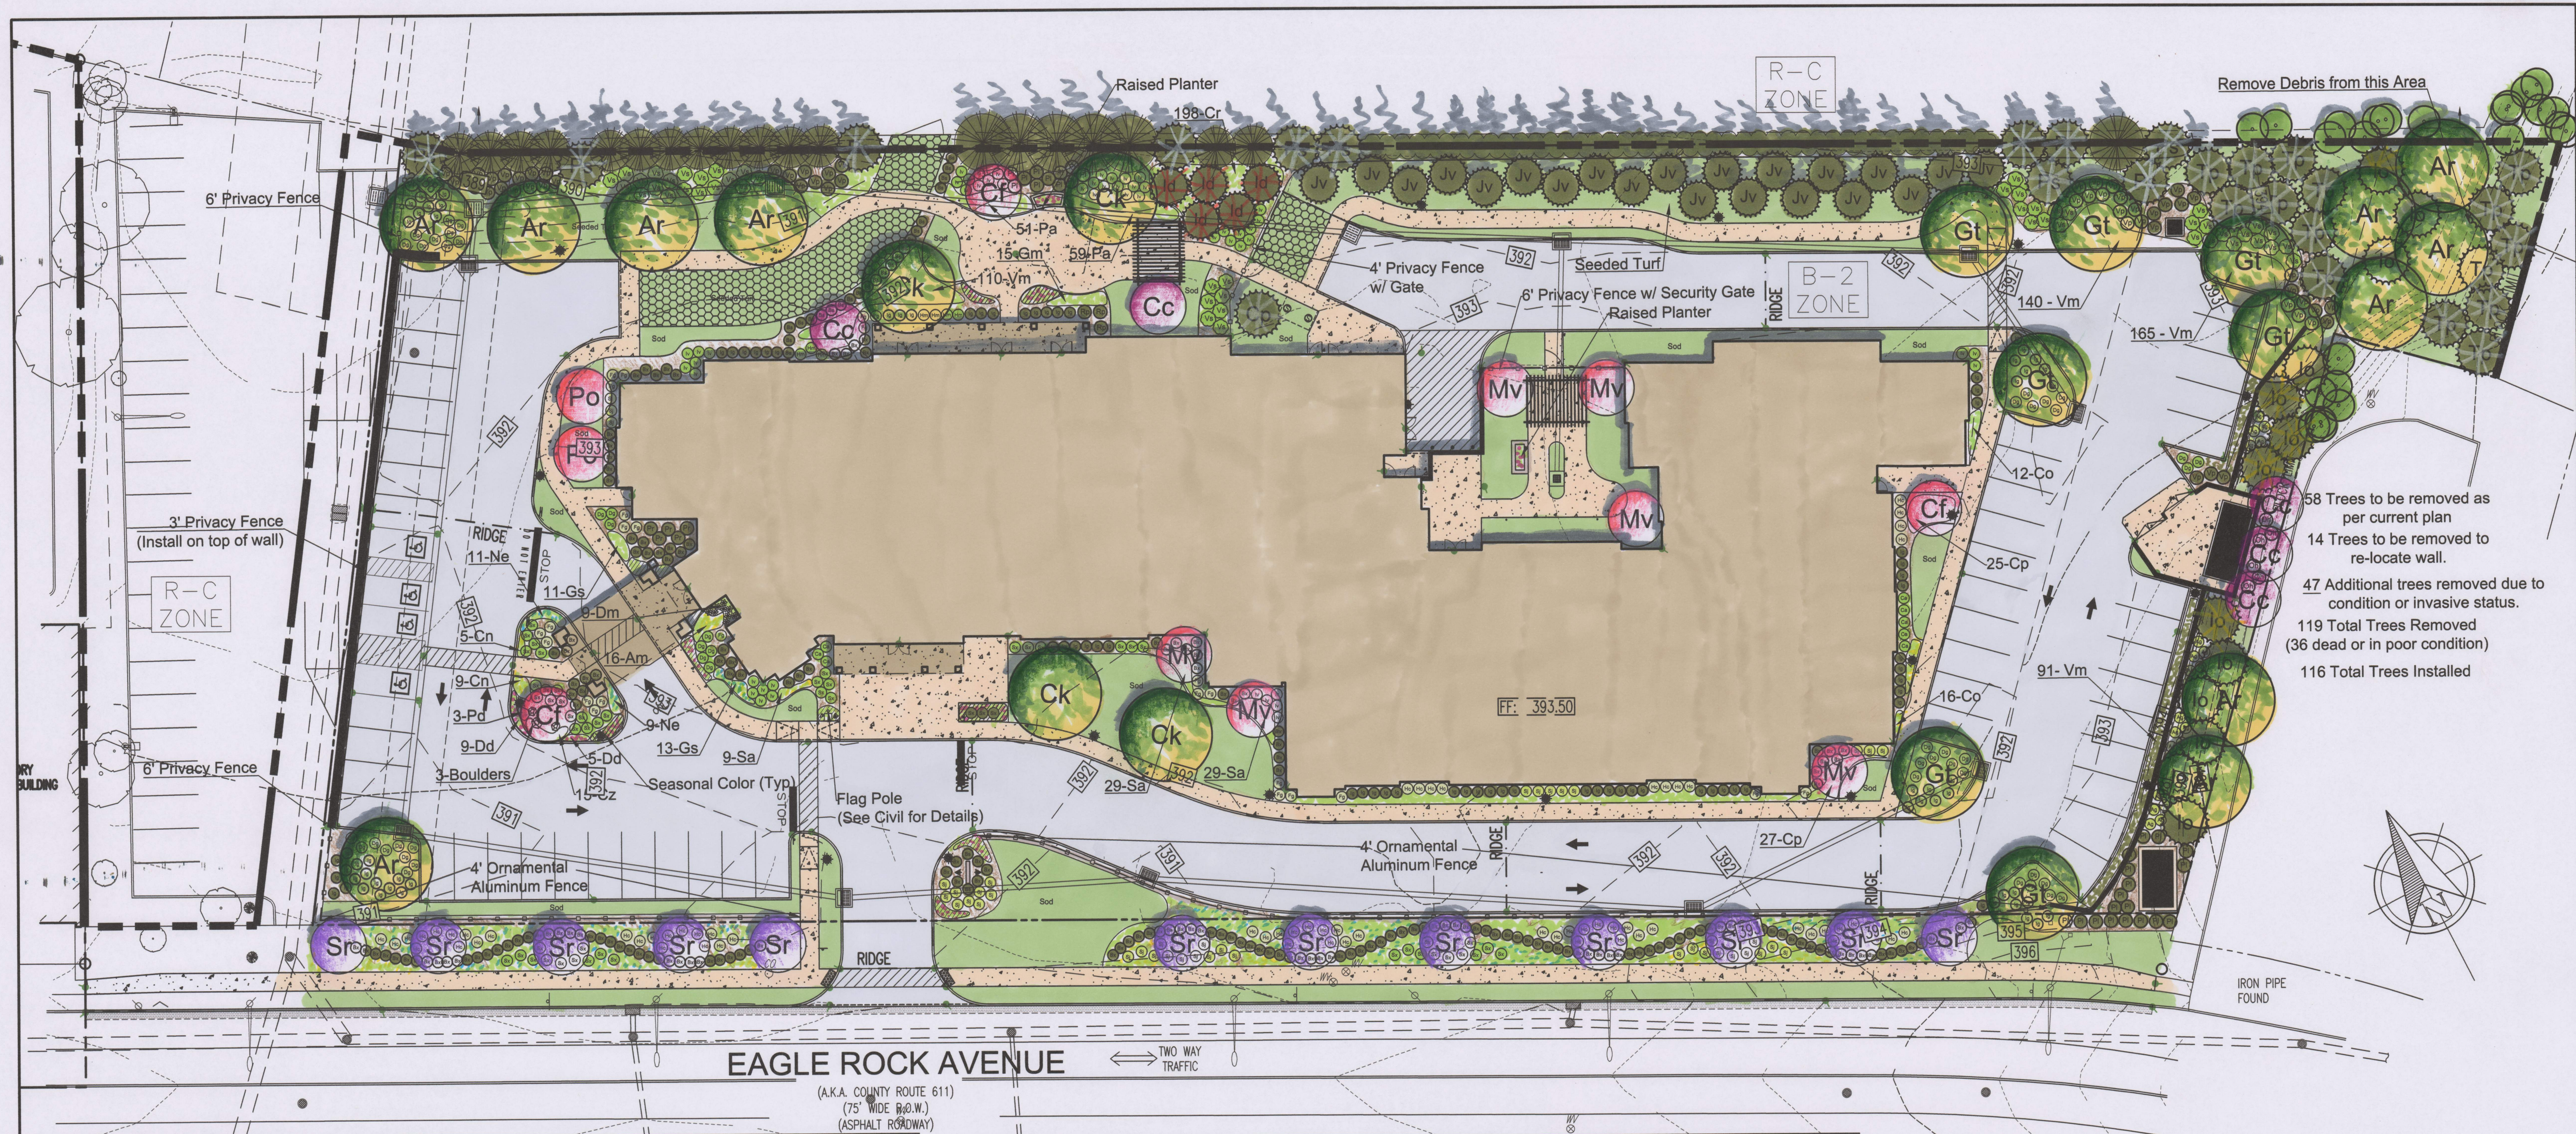

58 Trees to be removed as per current plan
14 Trees to be removed to re-locate wall.
47 Additional trees removed due to condition or invasive status.
119 Total Trees Removed (36 dead or in poor condition)
116 Total Trees Installed

Plant Schedule										
Sym	Botanic Name	Common Name	Qty	Cal	Ht	Spread	Root Condition	Spacing	Mature Size (H x W)	Comments
Trees										
Ar	Acer r. 'October Glory'	October Glory Red Maple	11	2.5/3"	12/14'	3/4'	B&B	25' Min	45'x30'	Single stem
Cc	Cercis canadensis	Eastern Redbud	5	7/8"	7/8'	3/4'	B&B	12' Min	25'x25'	Multi-stem (3 stems min)
Cf	Cornus x 'Constellation'	Flowering Dogwood	3	7/8"	7/8'	3/4'	B&B	12' Min	25'x25'	Multi-stem (3 stems min)
Ck	Cladostema kentuckia	Yellowwood	4	2.5/3"	12/14'	3/4'	B&B	25' Min	40'x40'	Single stem
Gt	Gleditsia t. i. 'Skyline'	Honey Locust	7	2.5/3"	12/14'	3/4'	B&B	25' Min	45'x30'	Single stem
Mv	Magnolia virginiana	Sweetbay Magnolia	6	7/8"	7/8'	3/4'	B&B	12' Min	30'x20'	Multi-stem (3 stems min)
Po	Prunus s. 'Okame'	Okame Cherry	2	1.75"	7/8'	3/4'	B&B	12' Min	25'x20'	Single stem
Sr	Syringa r. 'Ivory Silk'	Japanese Tree Lilac	12	1.75"	7/8'	3/4'	B&B	12' Min	20'x20'	Single stem
Evergreen Trees										
Cp	Chamaecyparis n. 'Pendula'	Weeping Alaskan Cypress	1	7/8"	7/8'	3/4'	B&B	12'	35'x15'	Semi-sheared
Id	Ilex m. 'Dragon Lady'	Dragon Lady Holly	5	7/8"	7/8'	3/4'	B&B	10'	20'x6'	Semi-sheared
Io	Ilex opaca	American Holly	13							
Jv	Junipers v. 'Brodie'	Brodie Eastern Red Cedar	21	7/8"	30/36"		B&B	10'	25'x12'	Semi-sheared
Pi	Pinus strobus	Eastern White Pine	11	7/8"	7/8'	3/4'	B&B	12'	60'x20'	Semi-sheared
Tp	Thuja p. 'Green Giant'	Green Giant Arborvitae	15	7/8"	7/8'	3/4'	B&B	12'	45'x20'	Semi-sheared
Flowering Shrubs										
Ca	Clethra s. 'Hummingbird'	Dwarf Sweet Pepper Bush	8		18/24"	18/24"	Container	3' min		
Dd	Deutzia g. 'Nikko'	Dwarf Deutzia	50							
Fg	Fothergilla gardenii	Dwarf Fothergilla	25	24/30"	18/24"		Container	3' min		
Ho	Hypericum f. 'Sunburst'	St John's Wort	67	18/24"	18/24"		Container	3' min		
Hm	Hydrangea s. 'Tuff Stuff'	Tuff Stuff Hydrangea	7	18/24"	18/24"		Container	3' min		
Jv	Itea v. 'Little Henry'	Little Henry Virginia Sweetpire	50	24/30"	18/24"		Container	3' min		
Sj	Spiraea j. 'Gold Flame'	Gold Flame Spirea	42	18/24"	18/24"		Container	3' min		
Sx	Spiraea x 'Double Play Doozie'	Double Play Spirea	53	18/24"	18/24"		Container	3' min		
Vs	Viburnum p.t. 'Shasta'	Shasta Double File Viburnum	50	48/54"	30/36"		B&B	4' min		
Evergreen Shrubs										
Ag	Abelia g. 'Kaleidoscope'	Kaleidoscope Abelia	15	18/24"	18/24"		Container	3' min		
Bs	Buxus s. 'Green Mountain'	Green Mountain Boxwood	25	42/48"	2/3'		B&B	3' min		
Bx	Buxus x 'Green Velvet'	Green Velvet Boxwood	193	18/24"	18/24"		B&B/Container	3' min		
Ik	Ilex x 'Gem Box'	Inkberry	106	18/24"	18/24"		Container	3' min		
Os	Osmunda h. 'Goshiki'	Goshiki False Holly	10	18/24"	18/24"		Container	4' min		
Pl	Prunus l. 'Schipkensis'	Skip Laurel	31	5/6"	30/36"		Container	4' min		
Pr	Prunus l. 'Otto Luykens'	Cherry Laurel	5	24/30"	24/30"		B&B/Container	4' min		
Rp	Rhododendron 'PJM'	PJM Rhododendron	3	30/36"	24/30"		Container	4' min		
Vp	Viburnum x pragnense	Prague Viburnum	59	48/54"	30/36"		B&B	4' min		

Perennials/Groundcover/Vines										
Am	Alchemilla mollis	Lady's Mantle	16		#1	Container	18"			
Co	Carex o. 'Evergold'	Evergold Sedge	28		#1	Container	18"			
Cn	Calamintha n. 'Blue Cloud'	Blue Cloud Catmint	14		#1	Container	18"			
Cp	Ceratostigma plumbaginoides	Plumbago	25		#1	Container	18"			
Cr	Carex pennsylvanica	Pennsylvania Sedge	198		#1	Container	18"			
Cz	Coreopsis v. 'Zagreb'	Tickseed	15		#1	Container	18"			
Dd	Dianthus d. 'Fire Witch'	Pinks	14		#1	Container	18"			
Dm	Dryopteris marginalis	Marginal Fern	9		#2	Container	2'			
Gm	Geranium m. 'Bevans Variety'	Cranesbill	15		#1	Container	18"			
Gs	Geranium s. 'Max Frei'	Cranesbill	24		#1	Container	18"			
Ne	Nepeta 'Junior Walker'	Catmint	20		#1	Container	2'			
Pa	Packera aurea	Golden Ragwort	110		#1	Container	18"			
Pd	Penstemon d. 'Husker Red'	Beardtongue	3		#1	Container	18"			
Sa	Sedum r. 'Angelina'	Angelina Stonecrop	67		4" pot	Container	18"			
Vm	Vinca minor	Periwinkle	506		#1	Container	18"			

Parking Lot Tree Requirements			
# Parking Spaces	# Trees Req/10 Parking Spaces	# Trees Required	# Trees Proposed
51	1	6	6

JAMES J. LANGENSTEIN, LLA

JAMES J. LANGENSTEIN
NJ LICENSED LANDSCAPE ARCHITECT NO. AS000980

CONCEPTUAL LANDSCAPE PLAN

NO. COMMENTS DATE

CAPITOL SENIORS HOUSING
PROPOSED SENIOR HOUSING DEVELOPMENT
BLOCK 152.22, LOTS 1412.01, 1413.01, 1424.20
609 EAGLE ROCK AVENUE
TOWNSHIP OF WEST ORANGE, ESSEX COUNTY, NJ

LONGSTONE GARDENS
1905 MILLERSVILLE PIKE
LANCASTER, PENNSYLVANIA 17603
PHONE: (267)664-6336 FAX: (717)584-6682

DATE 08/14/21 SCALE 1"=20'-0" BOOK PAGE DR BY JUL CHECKED JUL EX-2