

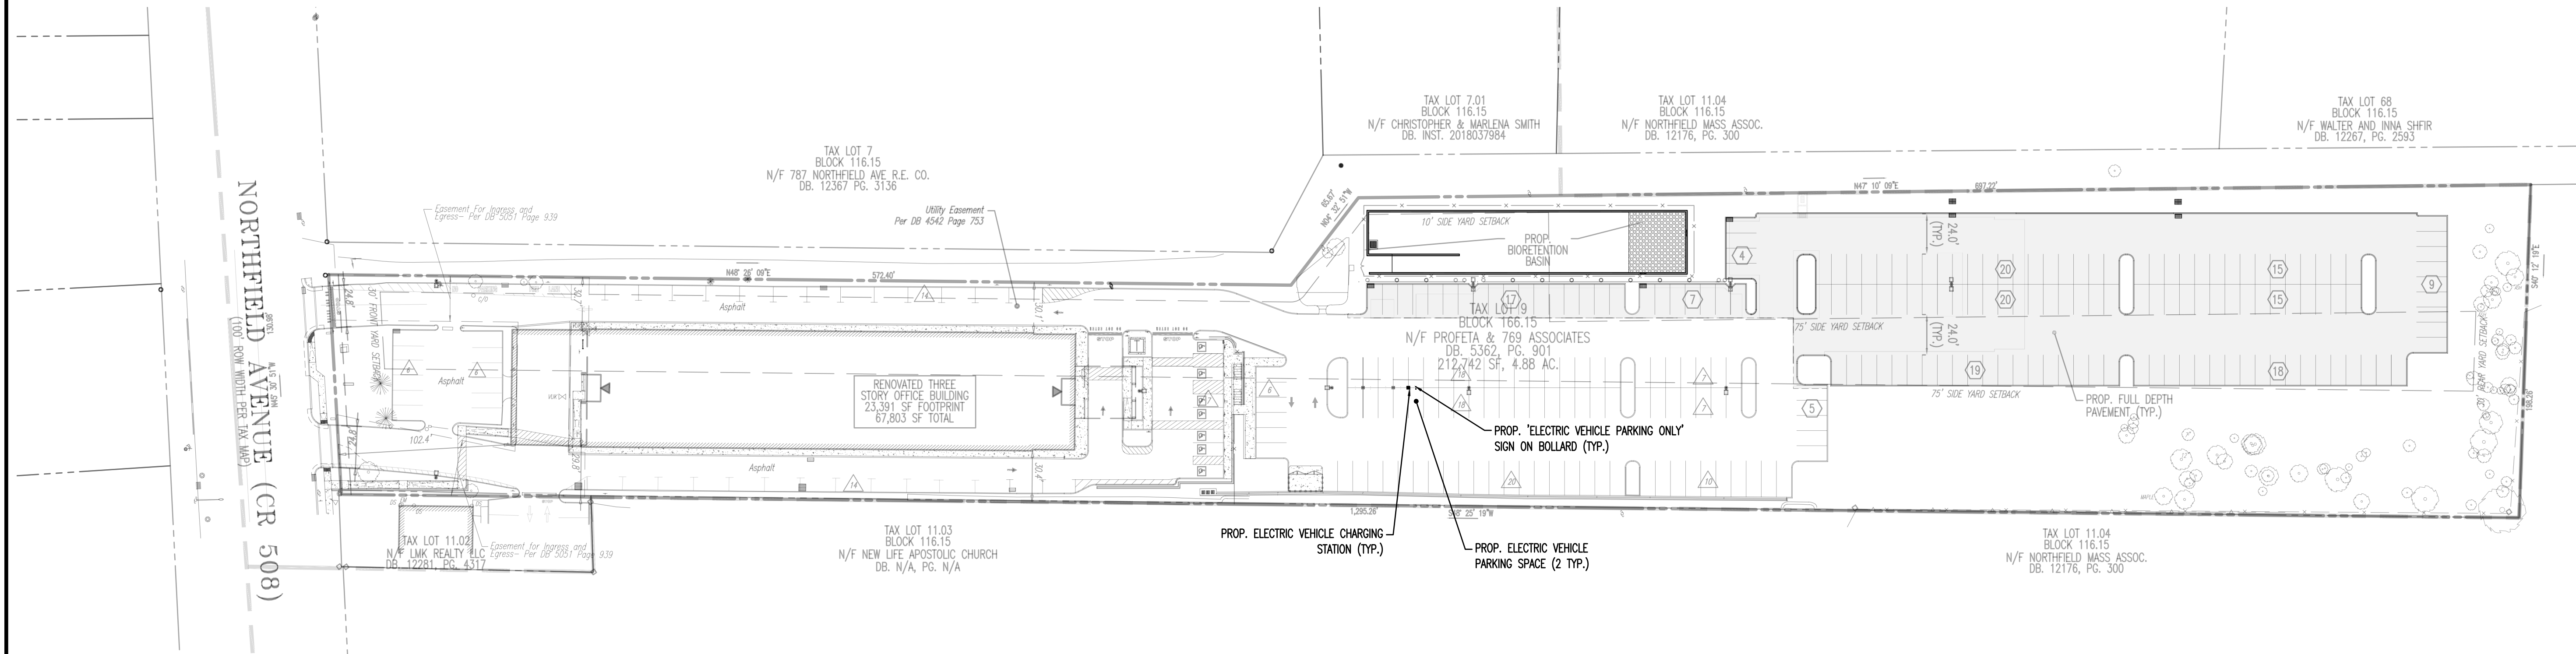


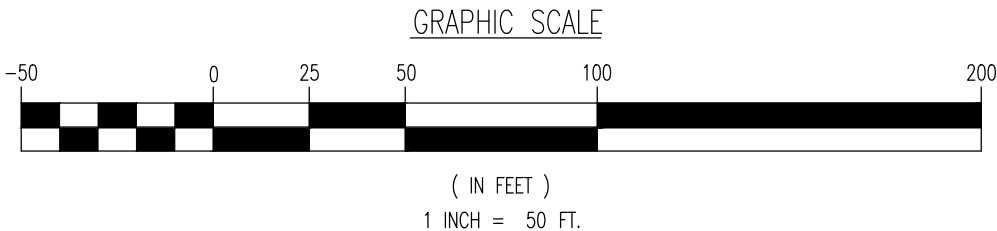

PHASE II PLAN
SCALE: 1" = 50'

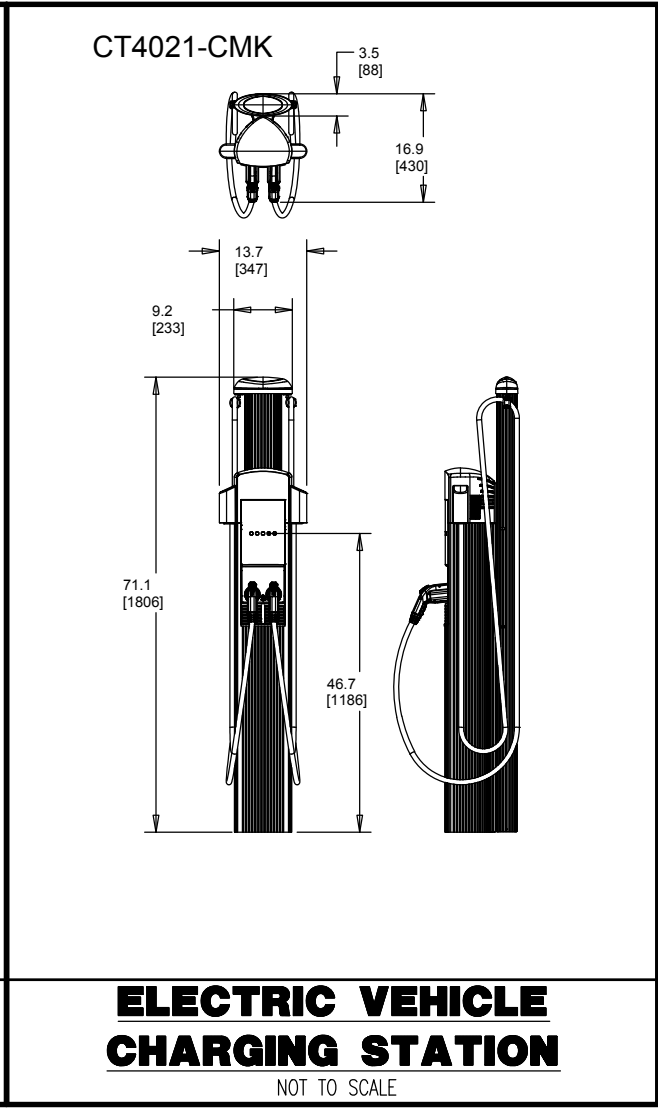

COPYRIGHT © 2022 - DYNAMIC ENGINEERING CONSULTANTS, PC - ALL RIGHTS RESERVED