

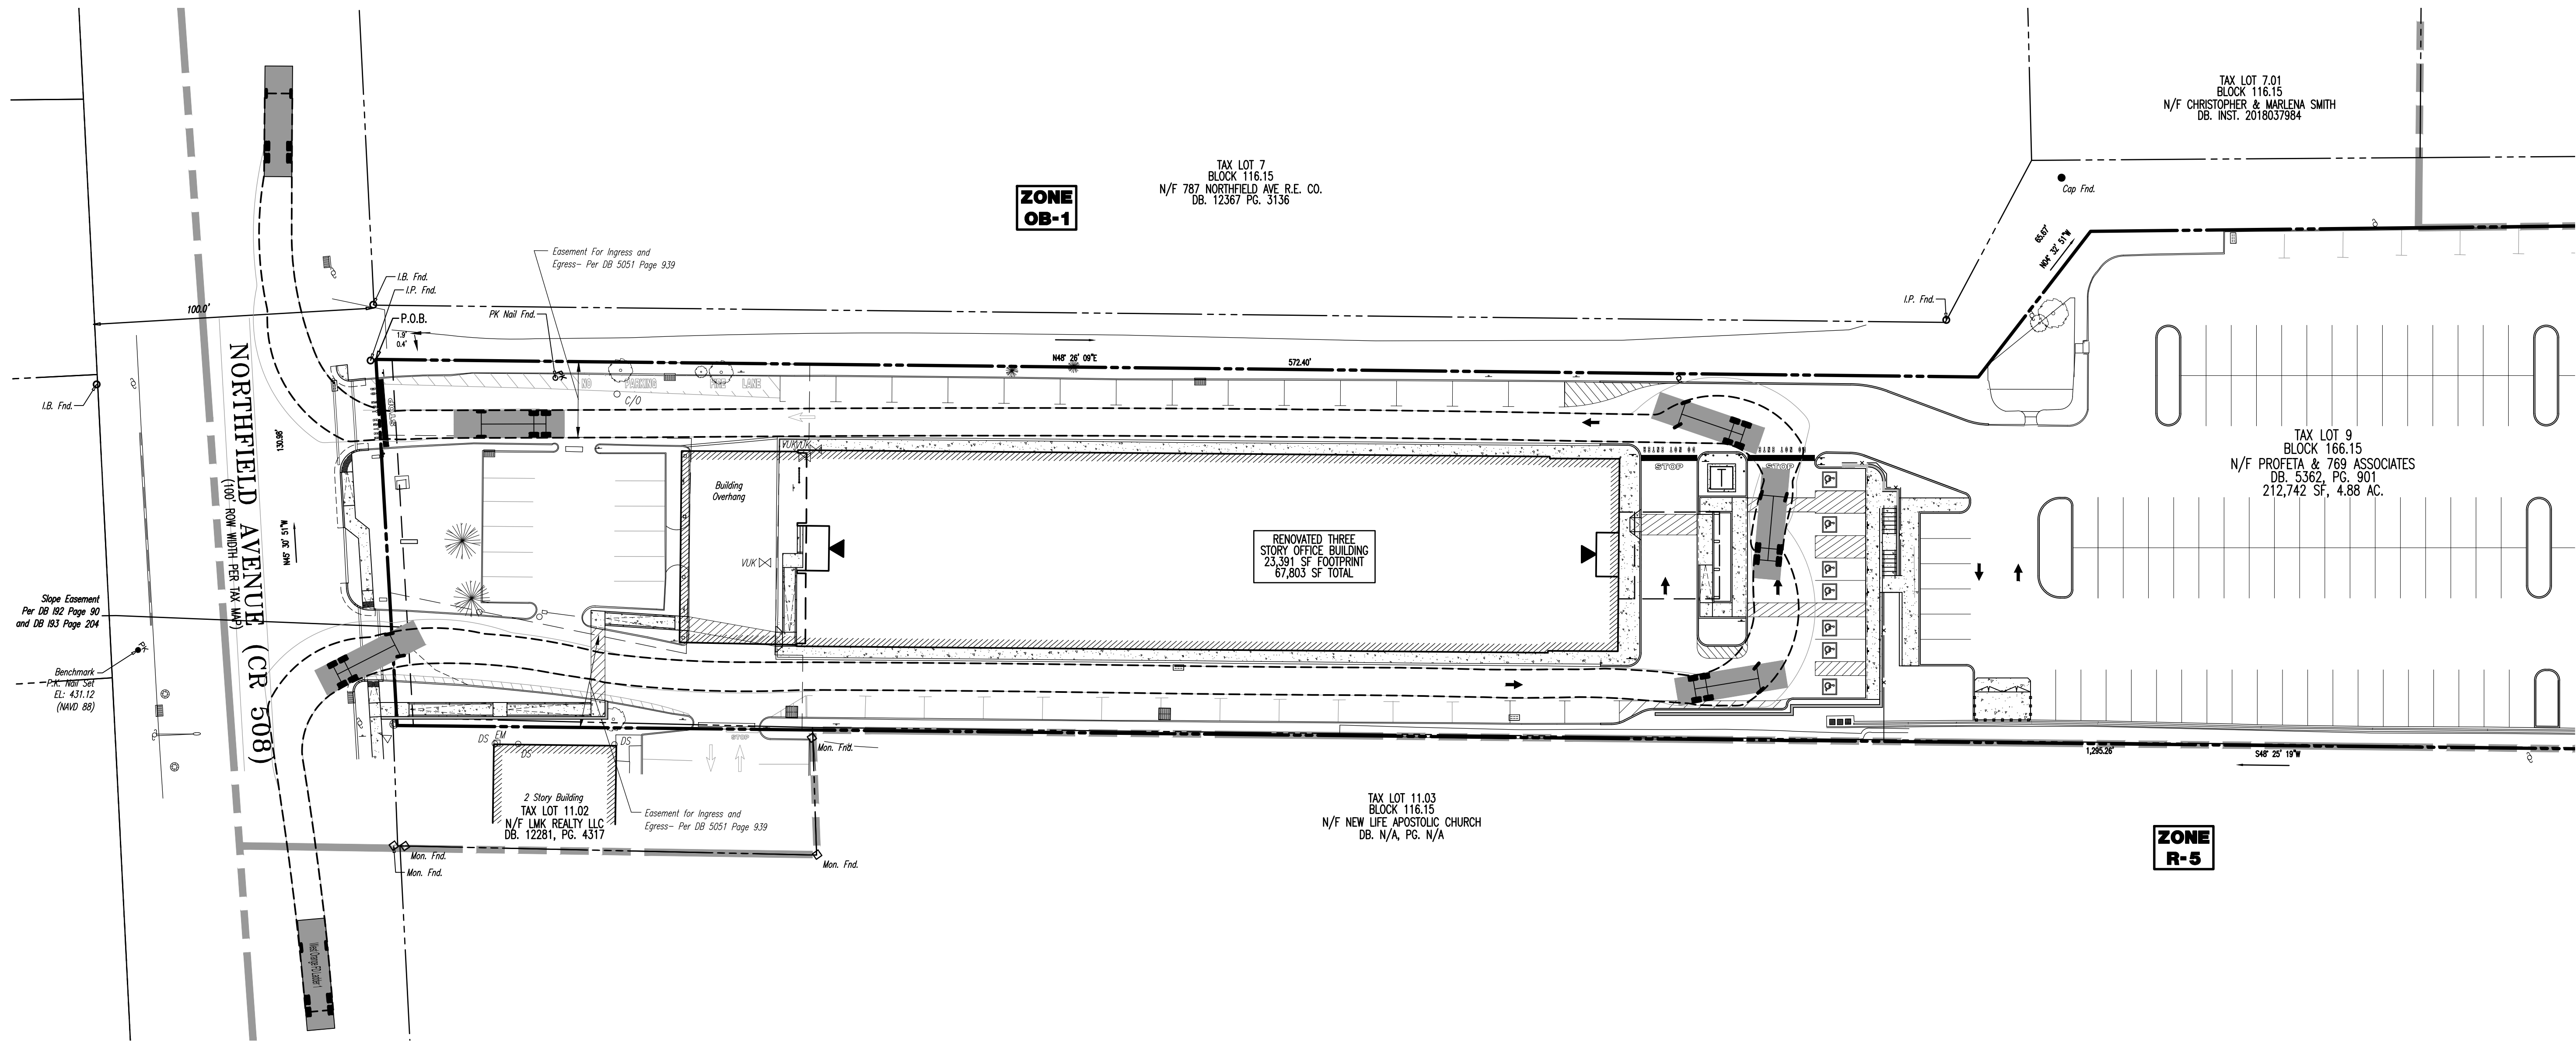


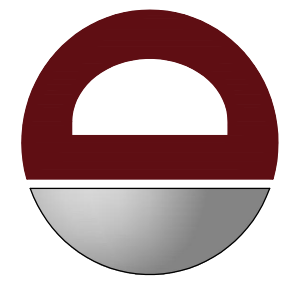

THIS PLAN TO BE UTILIZED FOR VEHICLE CIRCULATION PURPOSES ONLY

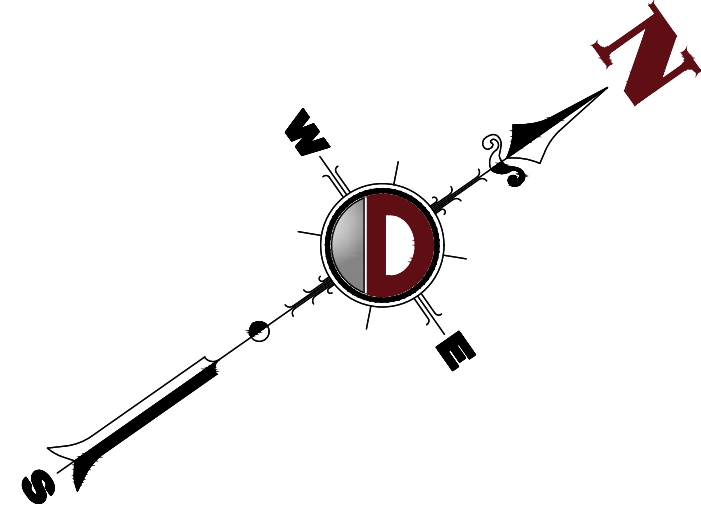

DYNAMIC
• ENGINEERING • EARTH
• SURVEY • TRAFFIC

[illegible]

THIS PLAN SET IS FOR PERMITTING PURPOSES
ONLY AND MAY NOT BE USED FOR CONSTRUCTION

DESIGNED BY:	CHECKED BY:	CHECKED BY:
RRR	RJC	JCS
		-

PROJECT: **ALTERA 769, LLC**
PROPOSED SITE IMPROVEMENTS
 BLOCK 166.15, LOT 9
 769 NORTHFIELD AVENUE (CR 508)
 TOWNSHIP OF WEST ORANGE, ESSEX COUNTY, NJ



PROTECT YOURSELF

ALL STATES REQUIRE NOTIFICATION OF
EXCAVATORS, DESIGNERS, OR ANY PERSON
PREPARING TO DISTURB THE EARTH'S
SURFACE ANYWHERE IN ANY STATE

FOR STATE SPECIFIC DIRECT PHONE NUMBERS VISIT:
WWW.CALL811.COM

DYNAMIC ENGINEERING

**LAND DEVELOPMENT CONSULTING • PERMITTING
GEOTECHNICAL • ENVIRONMENTAL
TRAFFIC • SURVEY • PLANNING & ZONING**

**245 Main Street, Suite 110
Chester, NJ 07930**

T: 908.879.9229 | F: 908.879.0222

Offices conveniently located at:

Lake Como, New Jersey • t: 732.974.0198
 Chester, New Jersey • t: 308.599.5229
 Newark, New Jersey • t: 973.355.2000
 Torrance, New Jersey • t: 973.974.1810
 Newsworld, Pennsylvania • t: 247.885.0075
 Philadelphia, Pennsylvania • t: 215.353.4866
 Bethlehem, Pennsylvania • t: 610.588.4400
 Allen, Texas • t: 972.534.2100
 Houston, Texas • t: 281.769.6400
 Austin, Texas • t: 512.646.0646
 Delray Beach, Florida • t: 561.921.8570

www.dynamicec.com

ROBERT J. COLUCCO III

PROFESSIONAL ENGINEER
NEW JERSEY LICENSE No. 55851

JOSEPH C. SPARONE

PROFESSIONAL ENGINEER
NEW JERSEY LICENSE No. 47204

TITLE:
VEHICLE CIRCULATION
EXHIBIT - FIRE

SCALE: (H) 1" = 30' (V)	DATE: 02/17/2022
PROJECT No: 2530-99-006	

SHEET No: 1	Rev. #: 0
OF 3	

