




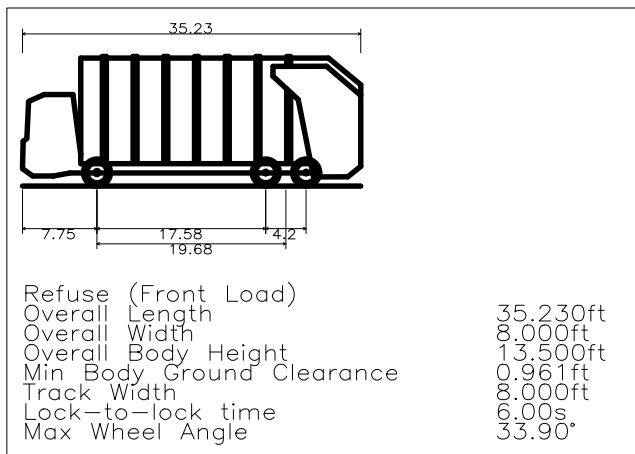

SCALE: 1" = 30'

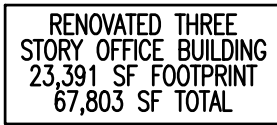

SCALE: 1" = 30'

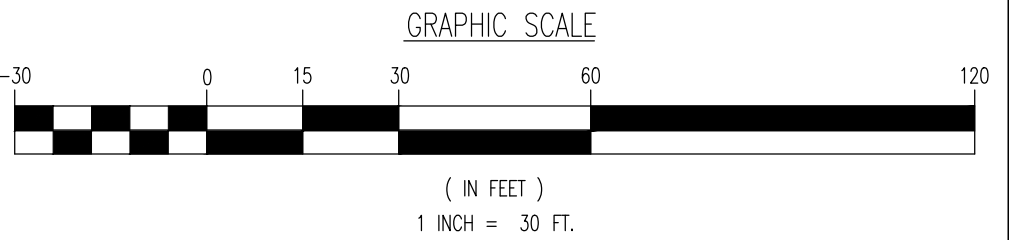

THIS PLAN SET IS FOR PERMITTING PURPOSES ONLY AND MAY NOT BE USED FOR CONSTRUCTION			
DRAIN BY: _____ RRR _____	DECREE BY: _____ RJC _____	CHECKED BY: _____ - _____	

**DYNAMIC
ENGINEERING**

LAND DEVELOPMENT CONSULTING • PERMITTING
GEOCHEMICAL & ENVIRONMENTAL
TRAFFIC • SURVEY • PLANNING & TONING

245 Main Street, Suite 110
Chester, NJ 07930

T: 908.879.9229 F: 908.879.0222

Offices conveniently located at:

- New York City • 212-693-2200
- Cleveland-New Jersey • 908-879-9229
- Philadelphia-Pennsylvania • 215-381-7290
- Toronto-New Jersey • 732-741-0175
- Baltimore-Maryland • 410-546-0175
- Philadelphia-Pennsylvania • 215-381-7290
- Birmingham-Pennsylvania • 541-392-0460
- Little Rock • 501-742-0474
- Indianapolis • 317-438-7894
- Little Rock • 501-742-0474

Dallas Office, Houston • 714-511-8570

PROFESSIONAL ENGINEER
NEW JERSEY LICENSE No. 55851

PROFESSIONAL ENGINEER
NEW JERSEY LICENSE No. 47204

SCALE: (H) 1"=30' (V).	DATE: 02/17/2022
PROJECT No: 2530-99-006	

SHEET No: **3** OF 3