


LORELEI ROAD
(50' R.O.W. PER TAX MAP)

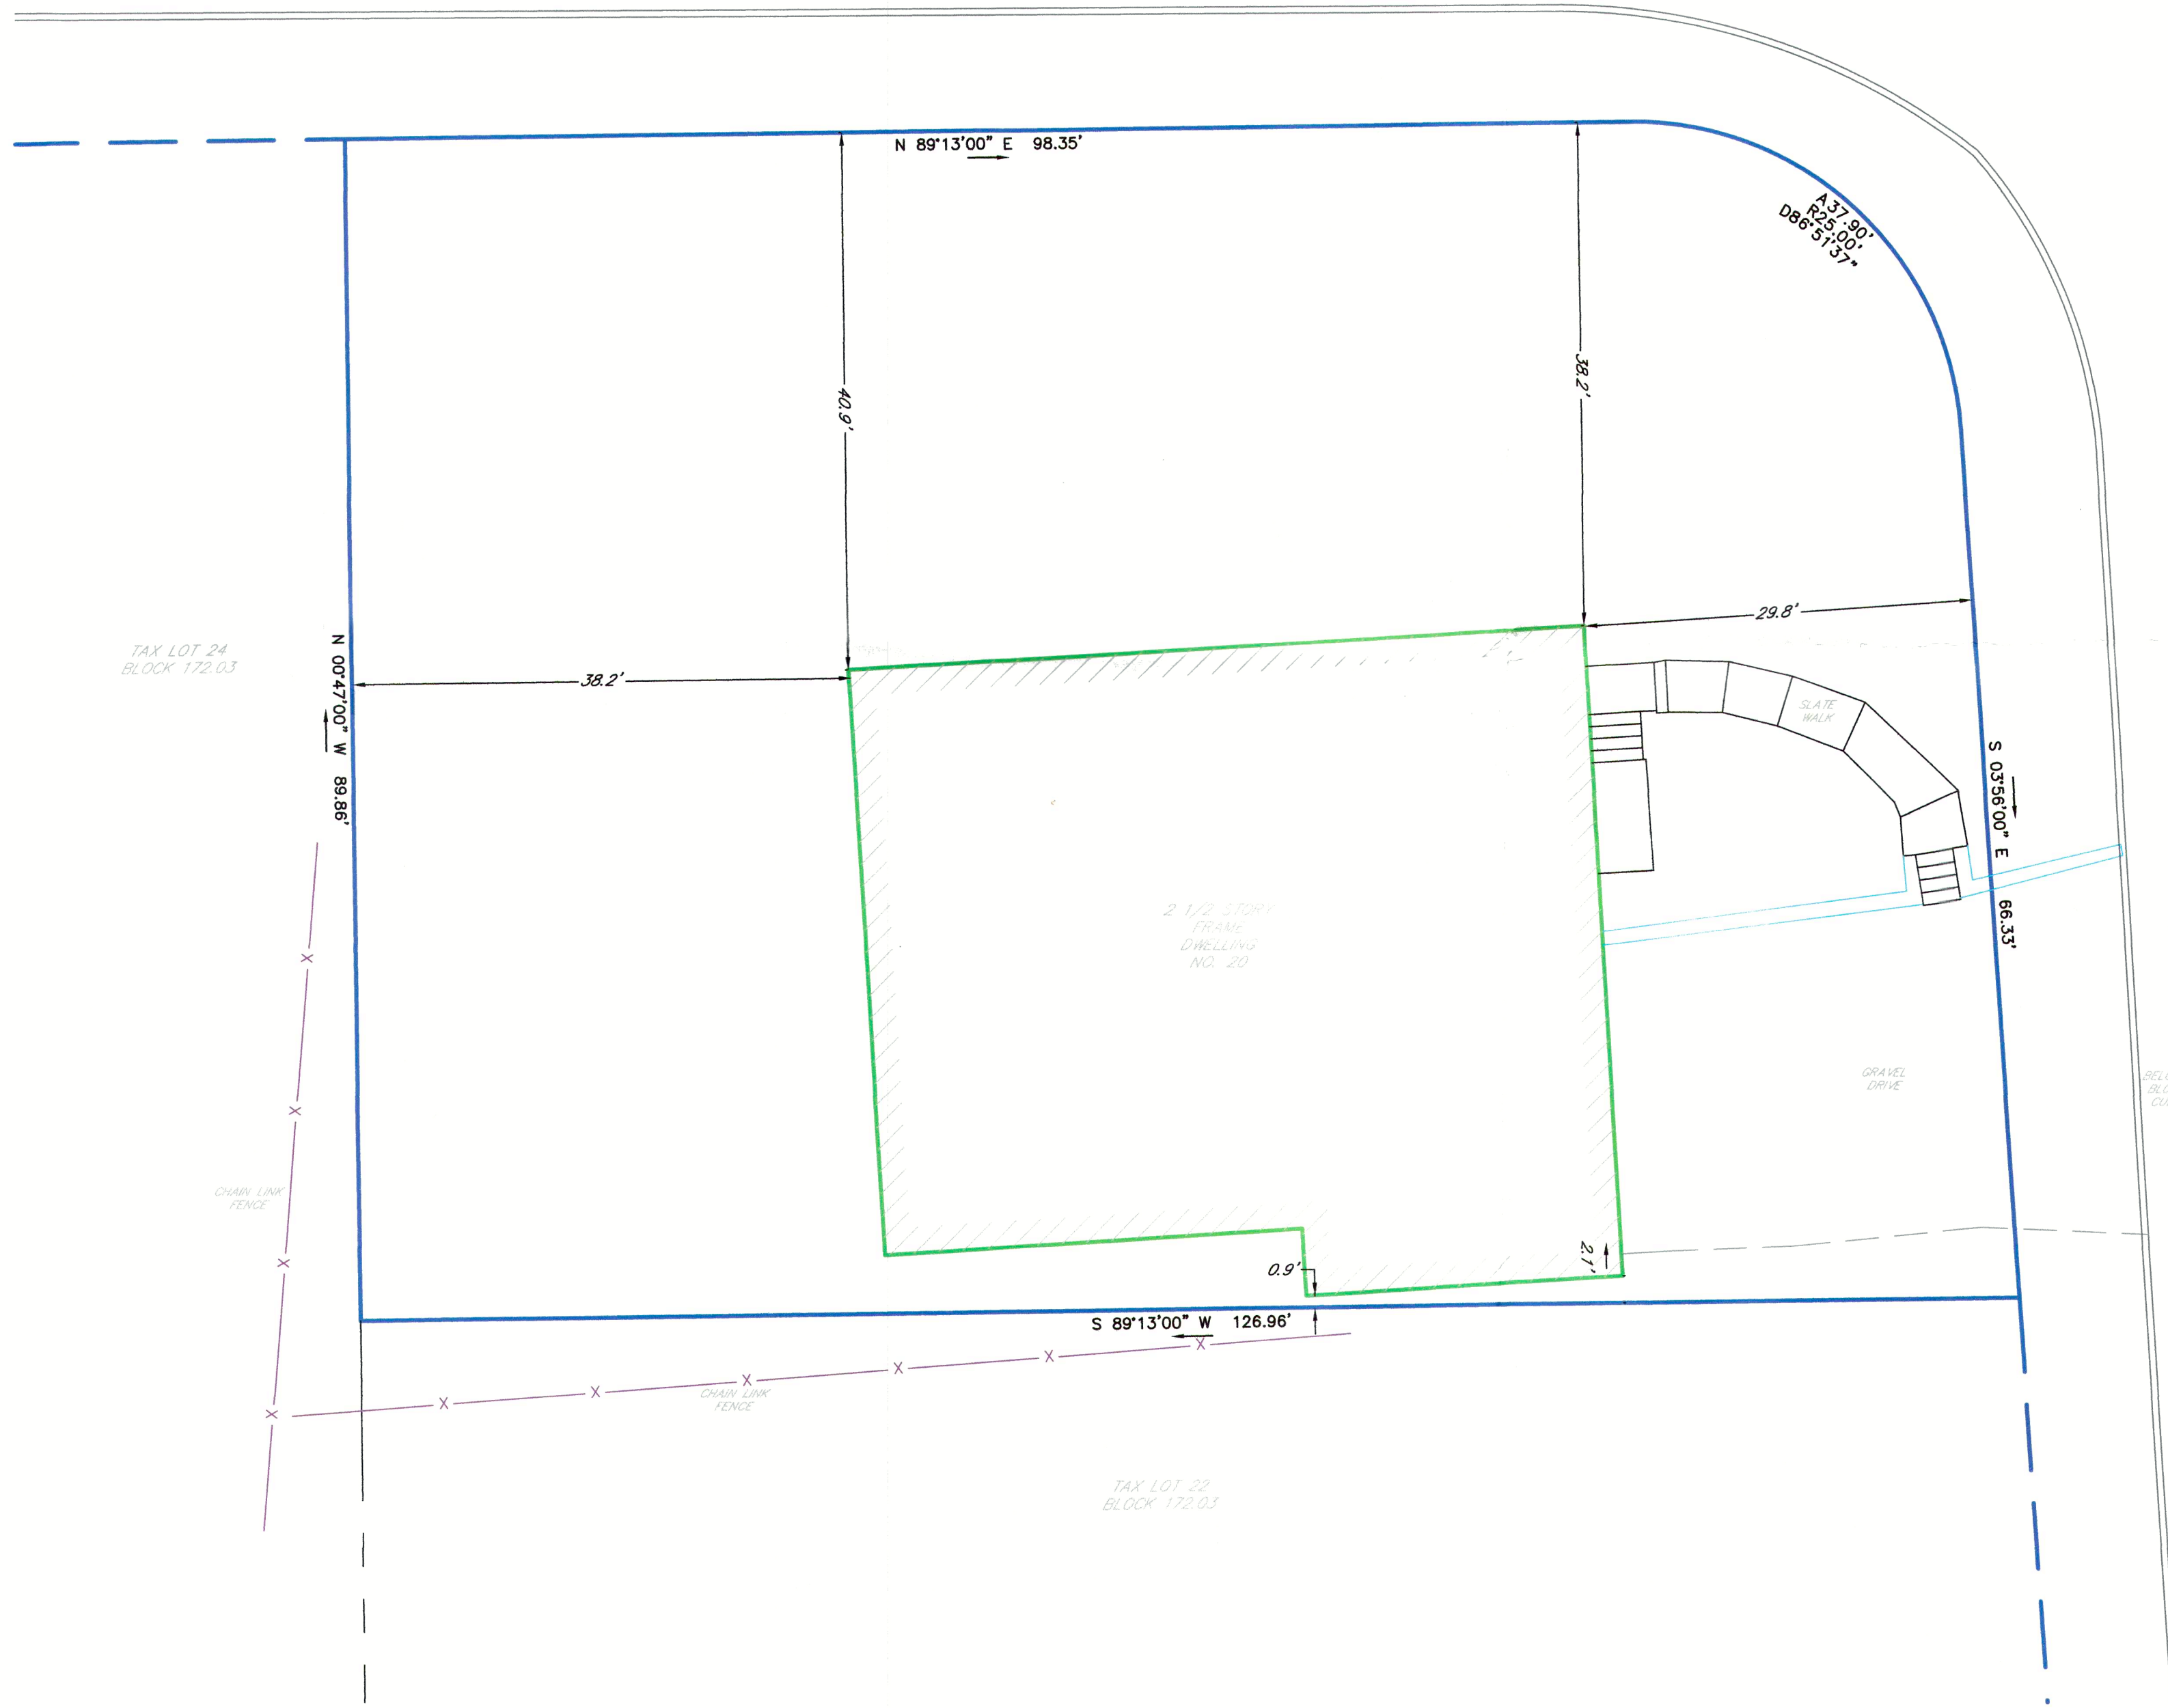

- NOTES:
1. AREA: 11,068 SQ.FT.
 2. SUBSURFACE CONDITIONS NOT SHOWN OR CERTIFIED.
 3. SURVEY IS CERTIFIED TO THE LATEST REVISION DATE OR DATE IN THE TITLE BLOCK, AND MAY OR MAY NOT REFLECT CURRENT SITE CONDITIONS.
 4. A WRITTEN WAIVER AND DIRECTION NOT TO SET CORNER MARKERS HAS BEEN OBTAINED FROM THE ULTIMATE USER PURSUANT TO P.L. 2003, C.14(N.J.S.A. 45:8-36.3) AND N.J.A.C. 13:40-5.1(d)

- REFERENCES:
1. DEED BOOK 12414; PAGE 3451



DATE	DESCRIPTION	DWN
REVISIONS		
GRAPHIC SCALE		
HORIZONTAL: DEED	VERTICAL: N/A	UNITS: U.S. SURVEY FEET
BOUNDARY SURVEY		
20 LORELEI ROAD BLOCK 172.03, LOT 23 TOWNSHIP OF WEST ORANGE		
ESSEX COUNTY		NEW JERSEY
		BREVARD SURVEYING & MAPPING, LLC 337 HEYWOOD AVENUE, ORANGE, NJ 07050 PHONE: (973) 865-2624 CERTIFICATE OF AUTHORIZATION 24GA28115400
Subject to municipal restrictions, easements of record and other facts of which a title search might disclose. Certified to be in accordance with pertinent New Jersey laws and regulations and with current accuracy standards only to: JOSEPH SIJU		
BELTON BREVARD IV #43099 N.J. PROFESSIONAL LAND SURVEYOR		
DWN. RPB	CHK. BB	SCALE 1" = 10'
DATE 11/16/2021	SHEET 1 of 1	PROJ. NO. 211108