



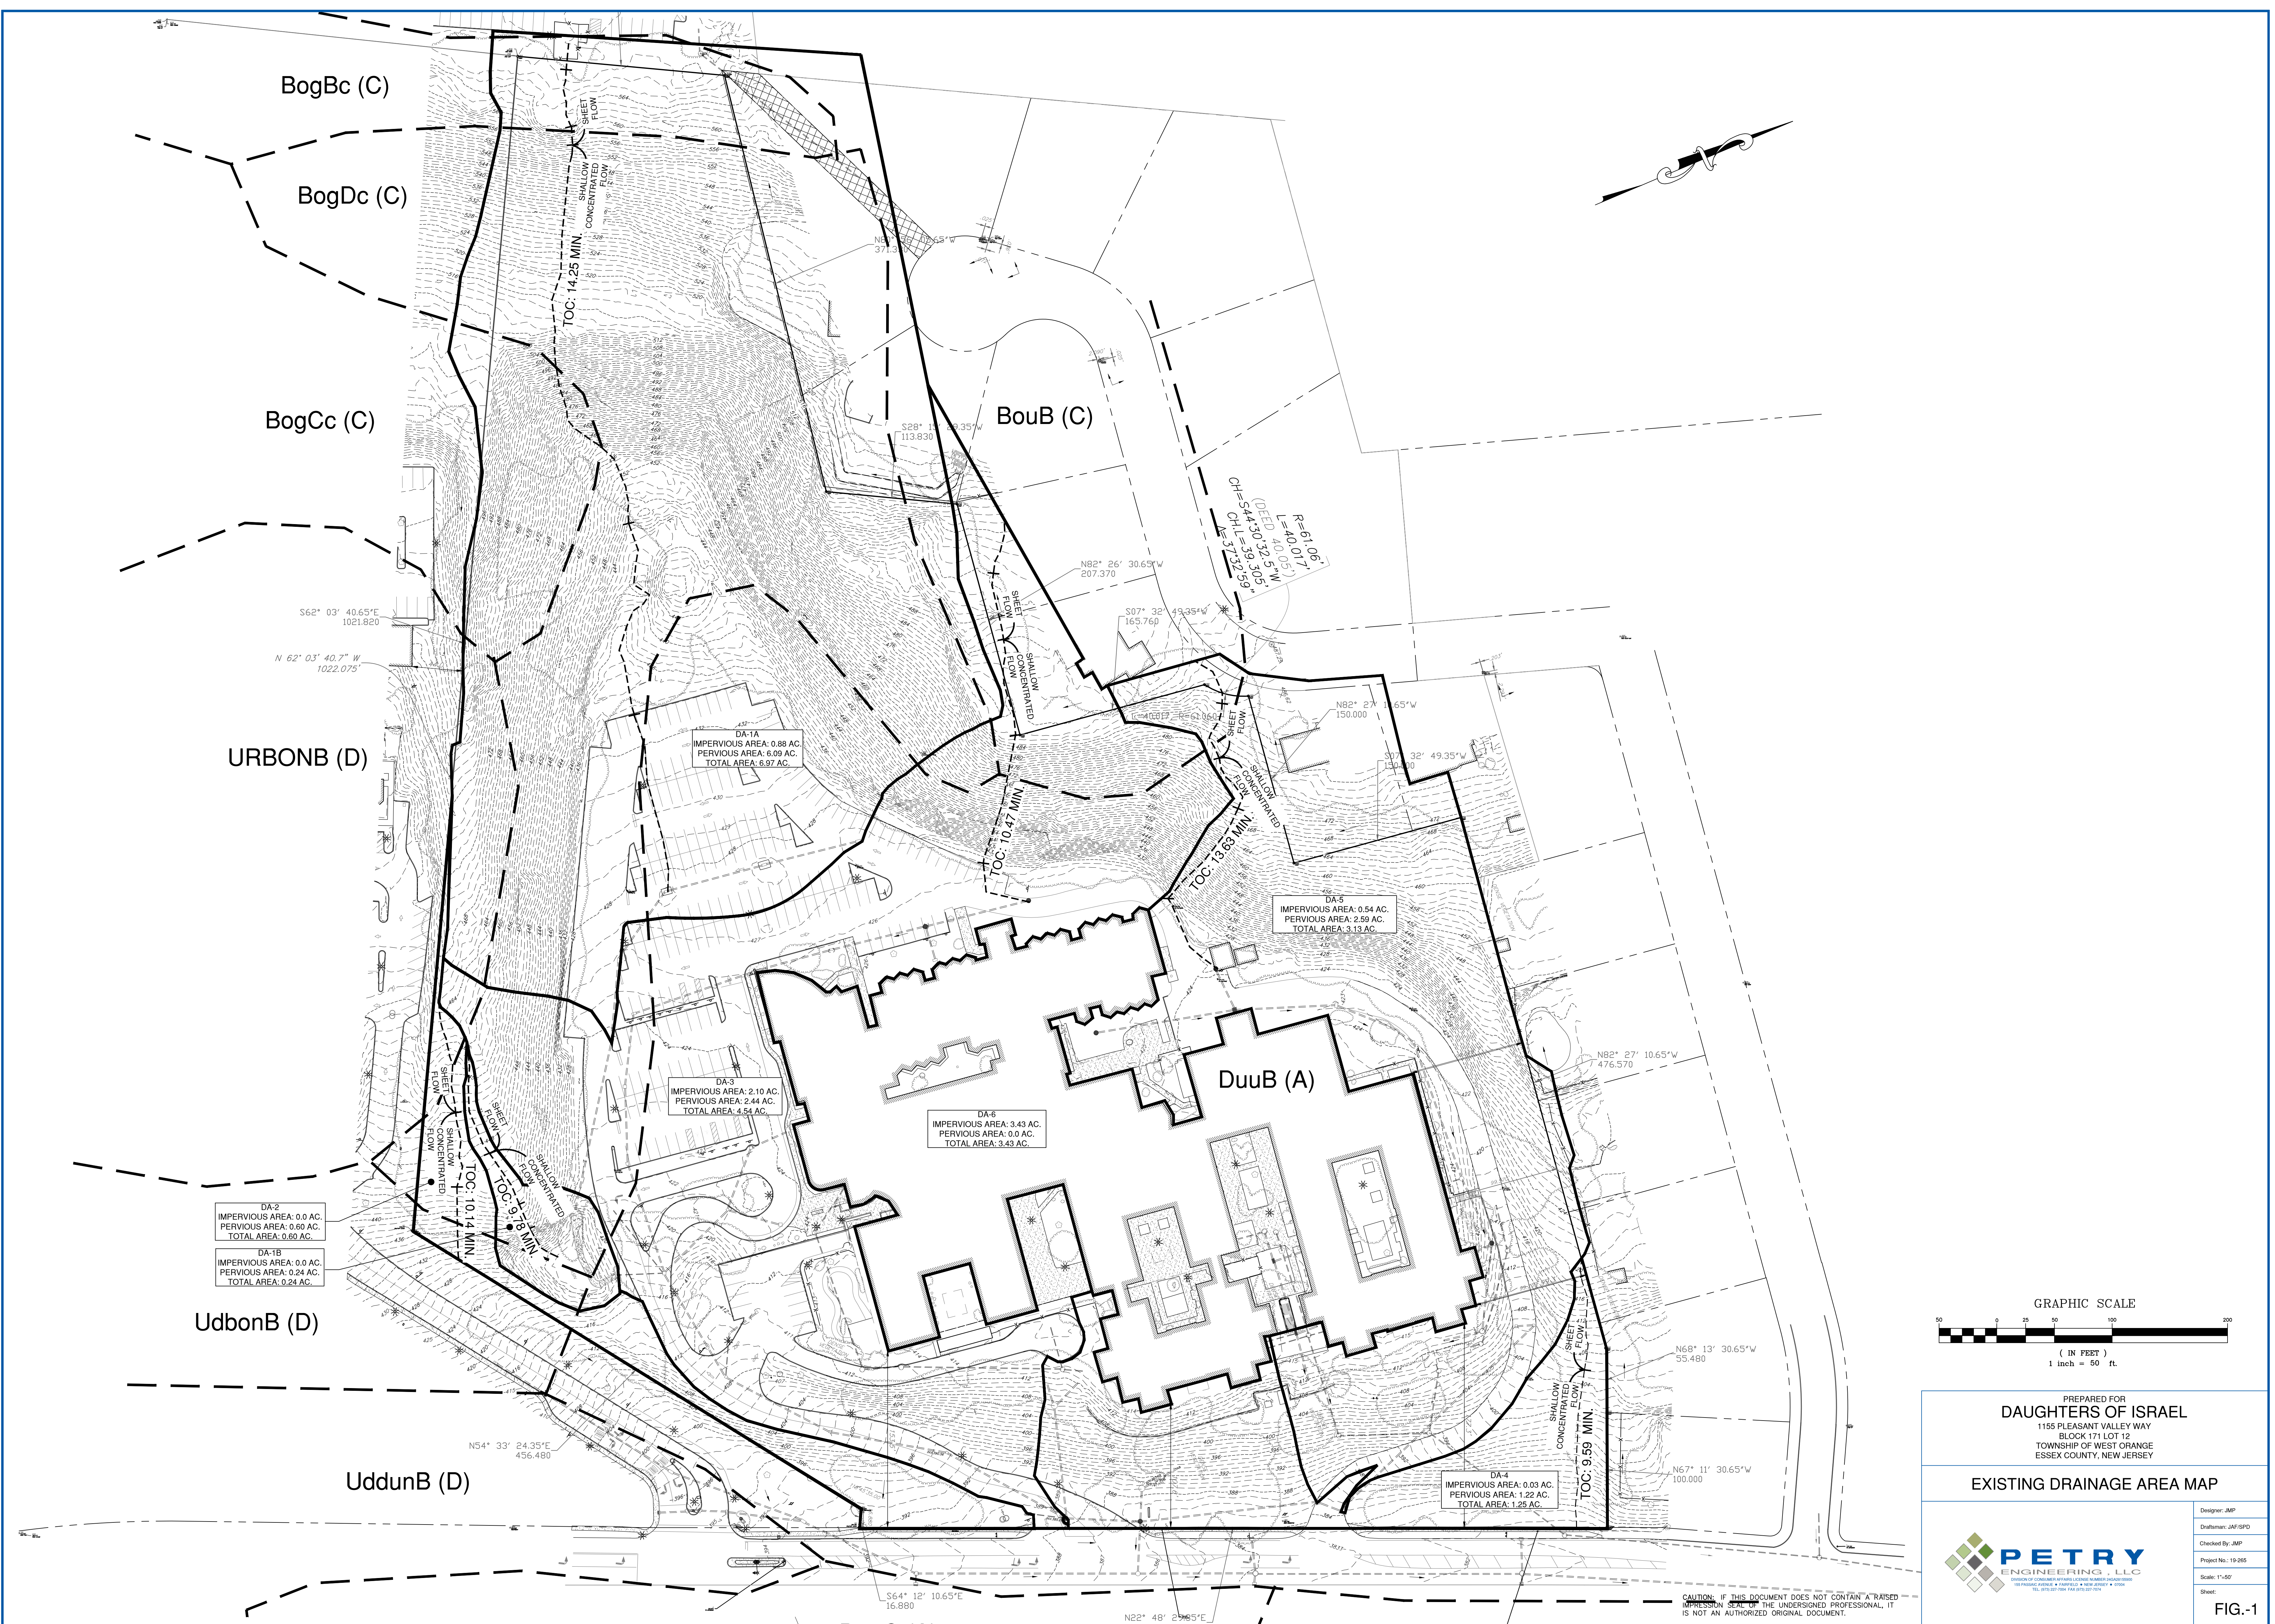

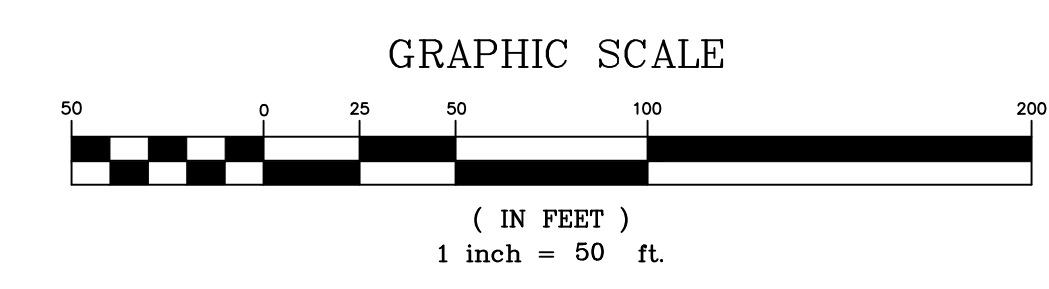

PREPARED FOR
DAUGHTERS OF ISRAEL
1155 PLEASANT VALLEY WAY
BLOCK 171 LOT 12
TOWNSHIP OF WEST ORANGE
ESSEX COUNTY, NEW JERSEY


PROPOSED DRAINAGE AREA MAP



Designer: JMP
Draftsman: JMF/SPD
Checked By: JMP
Project No.: 19-265
Scale: 1"=50'
Sheet:

FIG.2

CAUTION: IF THIS DOCUMENT DOES NOT CONTAIN A RAISED IMPRESSION SEAL OF THE UNDERSIGNED PROFESSIONAL, IT IS NOT AN AUTHORIZED ORIGINAL DOCUMENT.

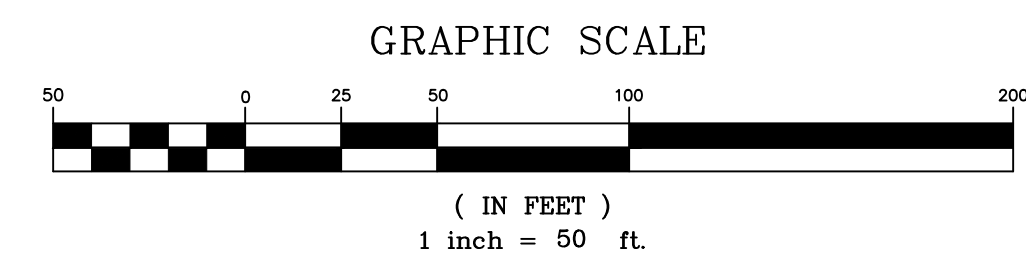

PREPARED FOR
DAUGHTERS OF ISRAEL
1155 PLEASANT VALLEY WAY
BLOCK 171 LOT 12
TOWNSHIP OF WEST ORANGE
ESSEX COUNTY, NEW JERSEY

INLET DRAINAGE AREA MAP



Designer: JMP
Draftsman: JMF/SPD
Checked By: JMP
Project No.: 19-265
Scale: 1"=50'
Sheet:

FIG.-3

CAUTION: IF THIS DOCUMENT DOES NOT CONTAIN A RAISED IMPRESSION SEAL OF THE UNDERSIGNED PROFESSIONAL, IT IS NOT AN AUTHORIZED ORIGINAL DOCUMENT.