


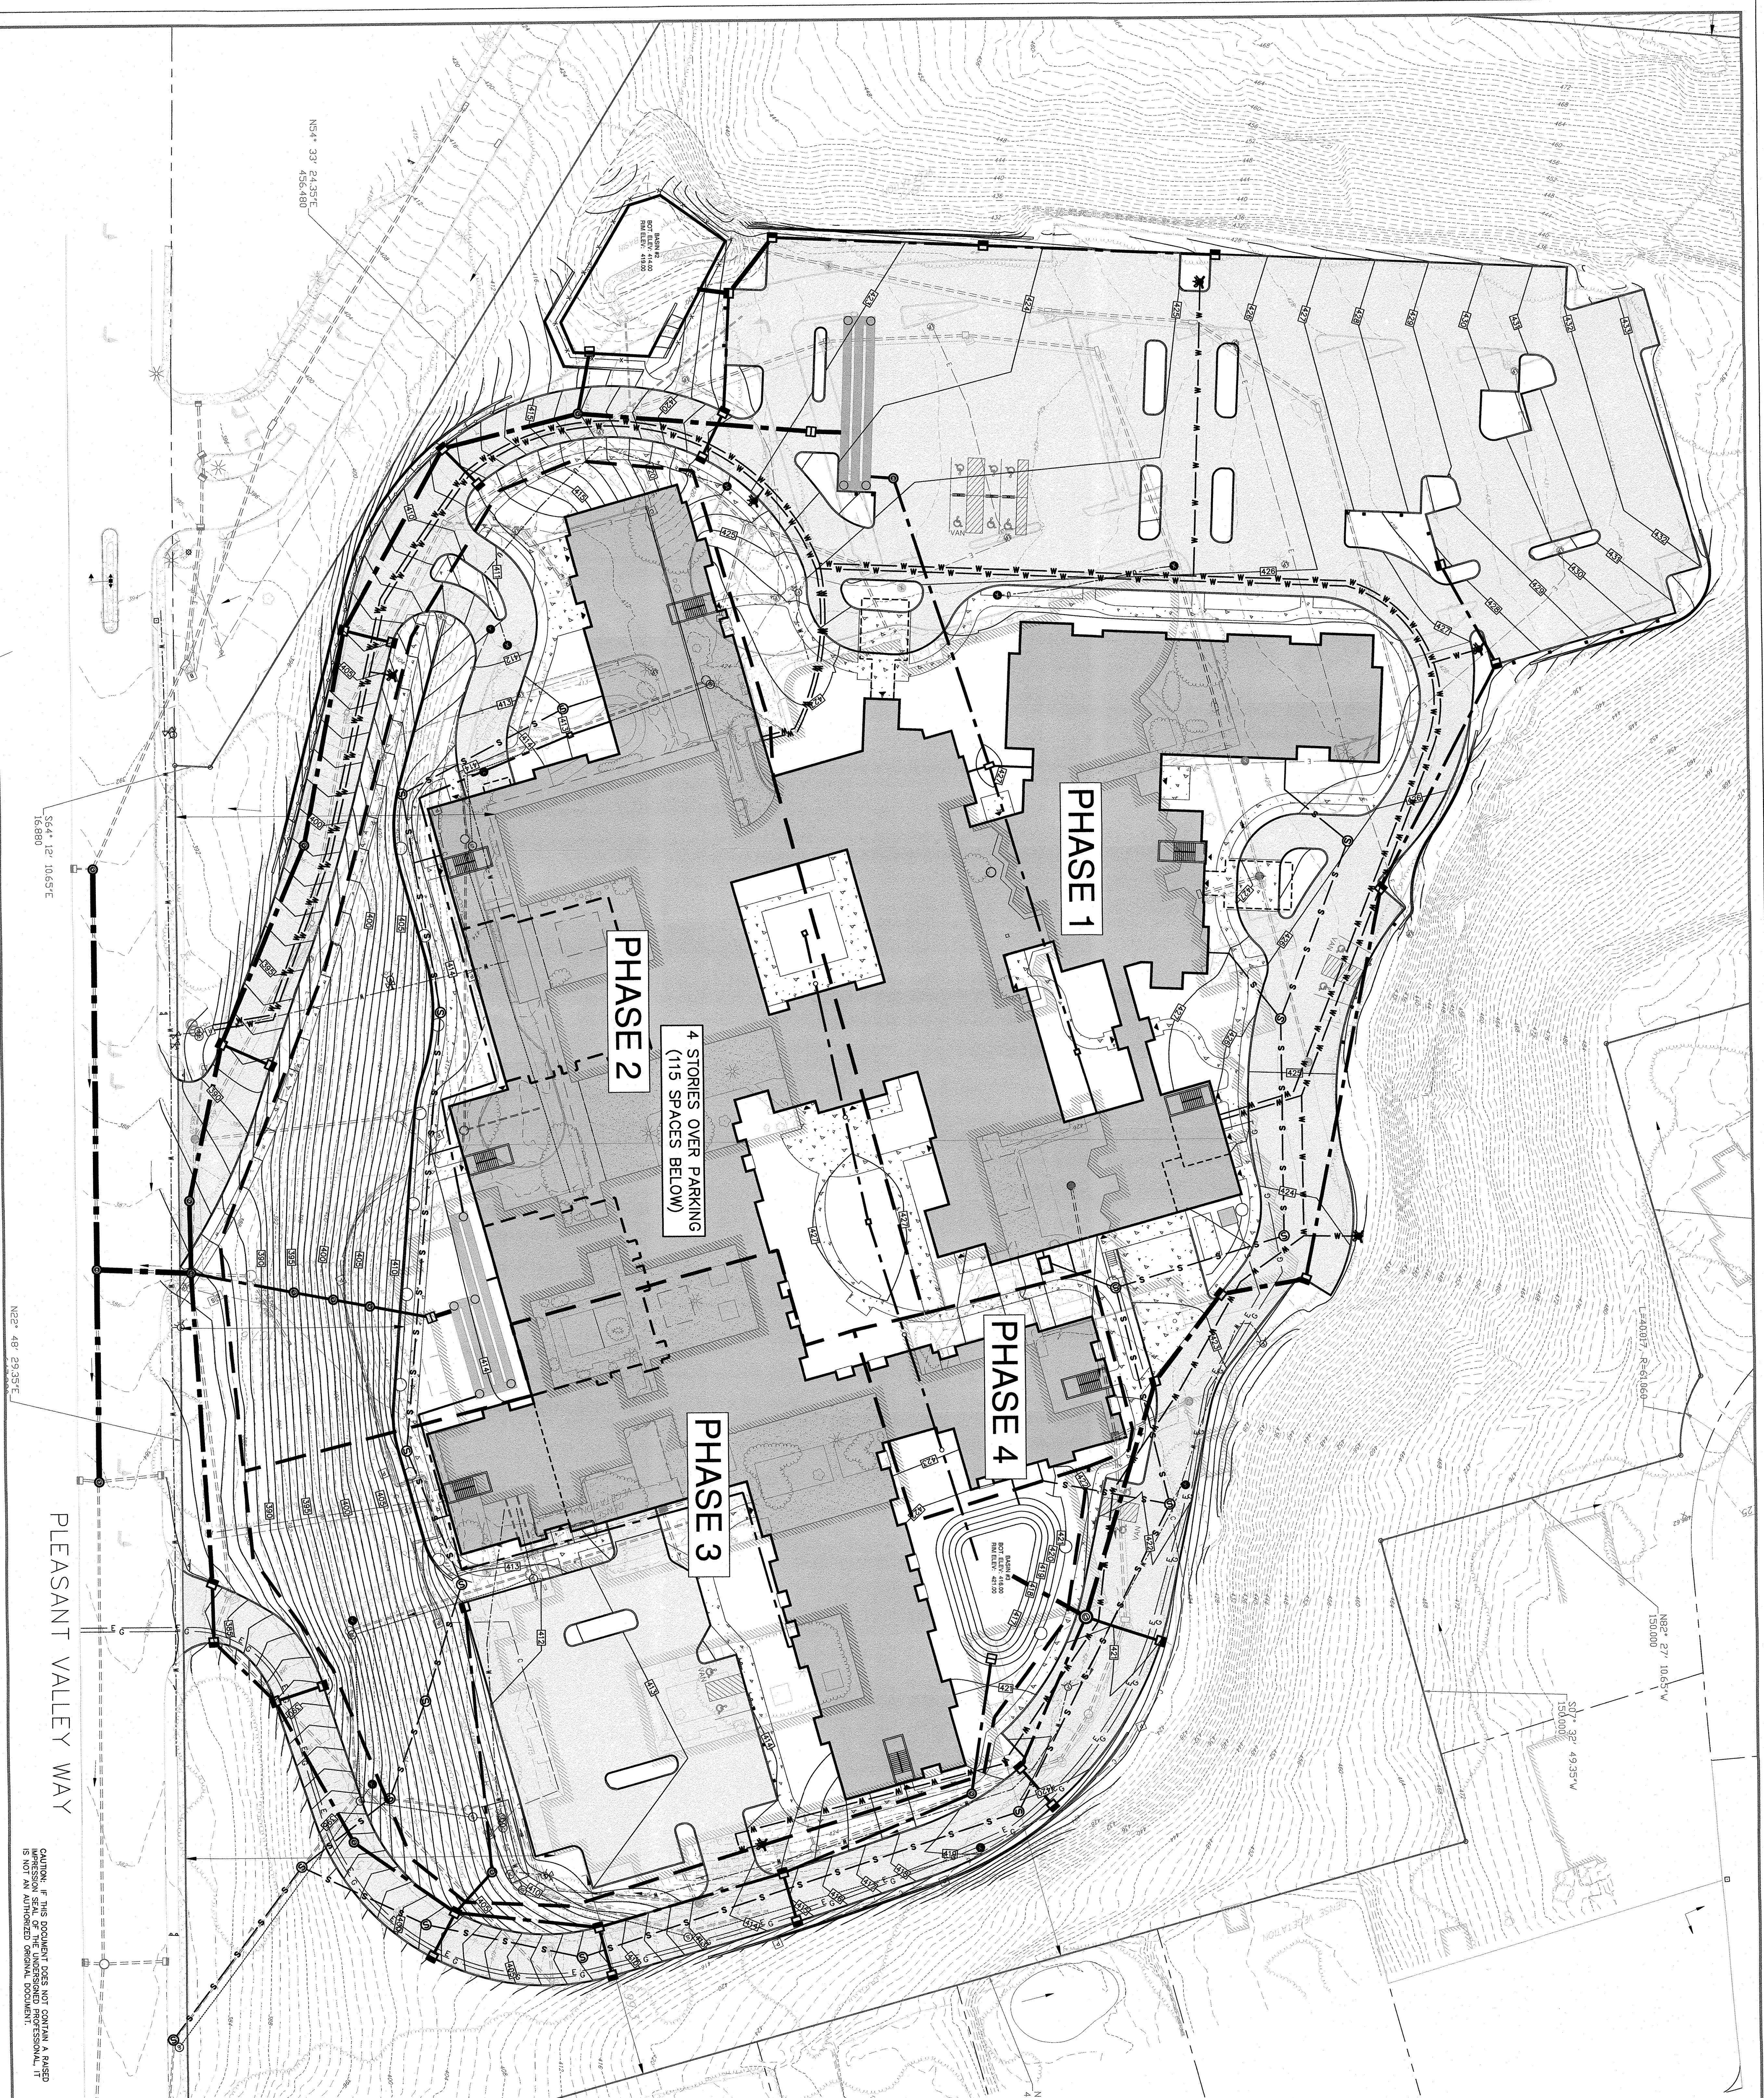

GRAPHIC SCALE
(IN FEET)
1 inch = 50 ft

REFERENCES:
1. BOUNDARY AND TOPOGRAPHIC INFORMATION TAKEN FROM A CERTAIN MAP DATED 10/09/2021, PREPARED BY MICHAEL PETRY, P.E., AND MICHAEL PETRY, P.E., ENGINEERS, L.L.C., NEW JERSEY, FOR THE TOWNSHIP OF WEST ORANGE, ESSEX COUNTY, NEW JERSEY.
2. GRS FININGS MAP OF DAUGHTERS OF ISRAEL CAMPUS 1155 PLEASANT VALLEY ROAD, WEST ORANGE, NJ, PREPARED BY SCOTT WARD AND DATED 10/09/2021.

REVISION	DESCRIPTION	DATE	BY

PREPARED FOR
DAUGHTERS OF ISRAEL
1155 PLEASANT VALLEY WAY
BLOCK 171 LOT 12
TOWNSHIP OF WEST ORANGE
ESSEX COUNTY, NEW JERSEY

OVERALL PHASING PLAN

PETRY
ENGINEERING, L.L.C.
1155 PLEASANT VALLEY WAY
WEST ORANGE, NEW JERSEY 07062
TEL: 973.261.1155 FAX: 973.261.1156

J. MICHAEL PETRY, P.E., P.P., R.A.
REGISTERED PROFESSIONAL ENGINEER, NO. 36062
DATED: 06/06/2022

Scale: 1"=50'
Sheet: P-1

PLAN: IF THE PROPERTY DOES NOT CONTAIN A BASED
IMPRESSION, SCALE OF THE UNDERSIGNED PROFESSIONAL, IT
IS NOT AN AUTHORIZED ORIGINAL DOCUMENT.

PLEASANT VALLEY WAY

S64° 12' 10.65"E
16.880

N22° 48' 29.35"E