


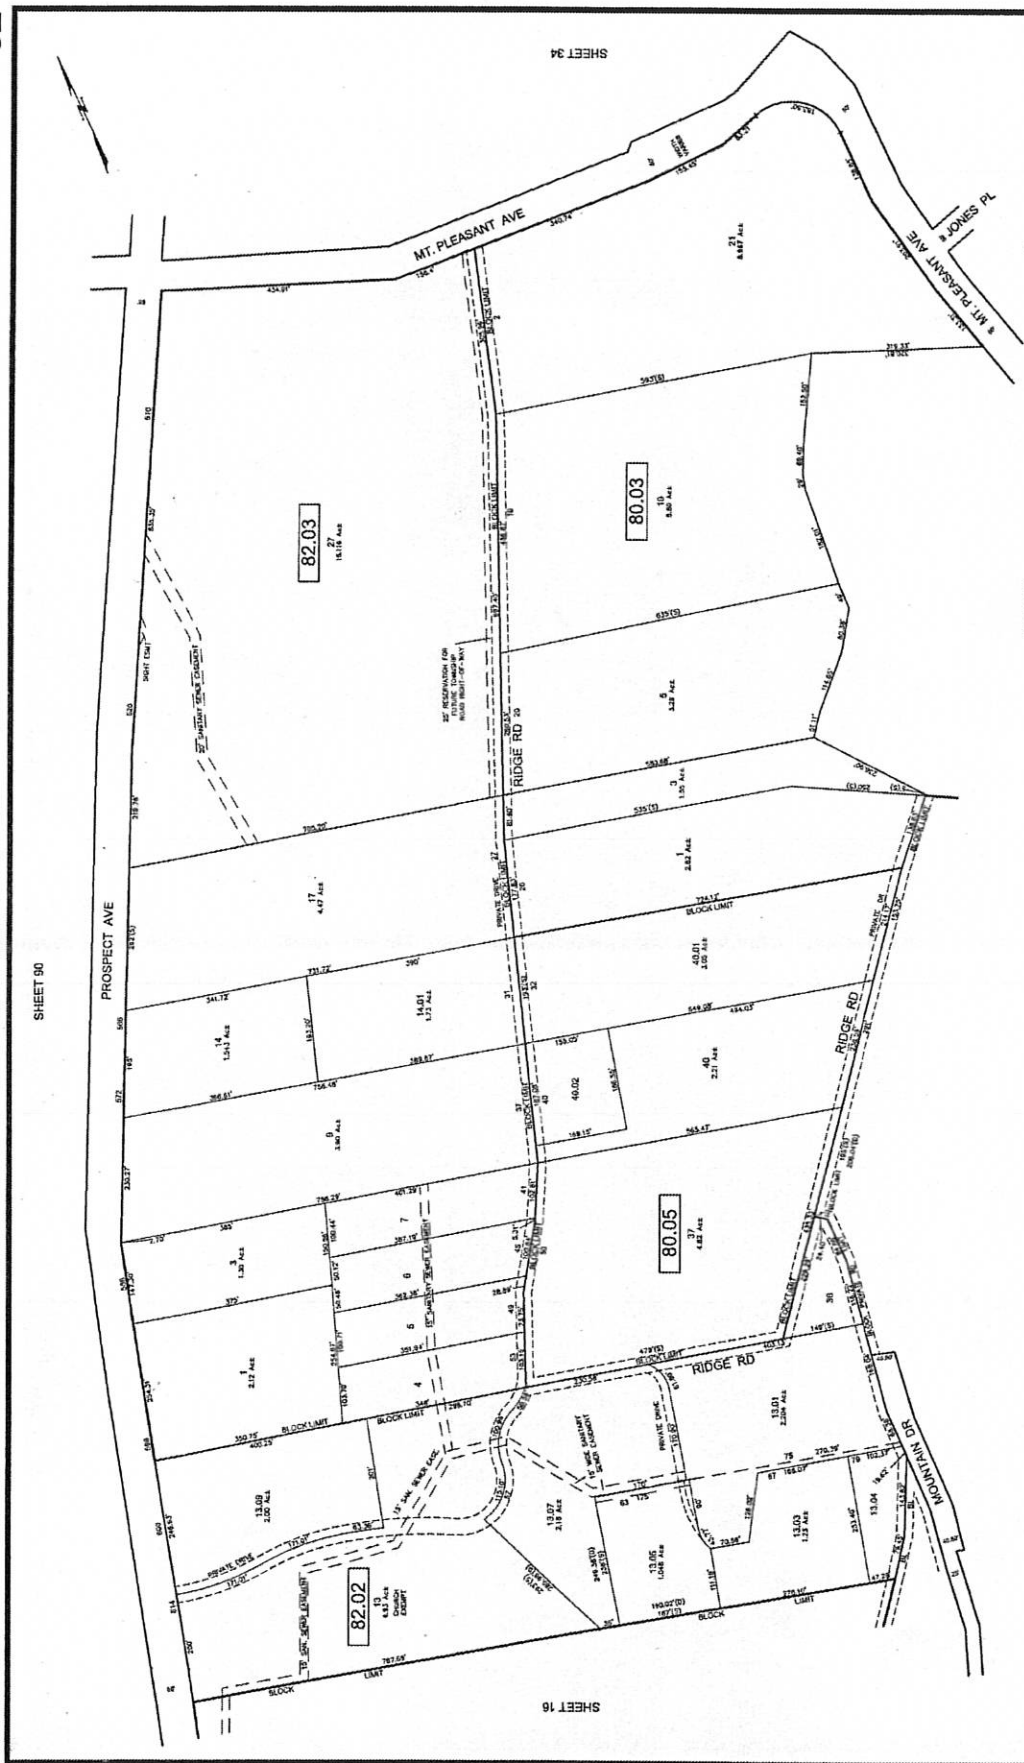

SHEET 33

SHEET 31

TAX MAP
TOWNSHIP OF WEST ORANGE

THIS MAP WAS FORMALLY
CERTIFIED BY THE
DIVISION OF TAXATION ON
NOVEMBER 14, 2014 SIGNED
BY SUE DAVISON, CTA AND
ASSIGNED SERIAL NUMBER 1049

CHARLES A. ATKINSON

LICENSED LAND SURVEYOR
NEW JERSEY LICENSE NO. 33994
285 SO. WHITE HORSE PIKE
HAMMINGTON, NEW JERSEY 08037

THIS SHEET HAS BEEN DRAWN USING COMPUTER AIDED DRAFTING/DESIGN (CAD/D) AND COORDINATE GEOMETRY (COGO).

[illegible]