

Ben Shaffer Recreation Inc

PO Box 844
Lake Hopatcong, NJ, 07849
973-663-2021 Fax 973-663-4615
1-800-953-2021
www.benshaffer.com



BEN
SHAFFER
RECREATION

Park, Playground & Streetscape Solutions
Serving NJ Since 1921



West Orange Recreation
William Kehoe
60 1/2 Cherry Street
West Orange NJ 07052

PROPOSAL

As requested, we are pleased to quote the following:
using Bid #: ESCNJ 20/21-02; Co-op #65MCESCCPS:

Date	Proposal #	Terms	Associate
9/16/2020	SFB2Q5927-02	Net 30	Scott2

Qty	Part #	Manufacturer	Description	List Price	Coop Price	Ext. Price
1	130-126848-3	Burke	Custom 2-5 & 5-12 Playground including slides, climbers, swings, rockers, spinners...	\$131,178.00	\$120,683.76	\$120,683.76
1	CBPG_7168	CORBY	Standard installation of the above Playground items to manufacturer specification	\$60,341.88	\$60,341.88	\$60,341.88
6	CBRD_7168	CORBY	Receive/Unload Delivery. Cost per man-hour.	\$125.00	\$125.00	\$750.00
NOTE - ALL CONSTRUCTION AND PACKING DEBRIS TO BE PLACED IN A DUMPSTER PROVIDED BY CUSTOMER -					Freight*	\$4,750.00
Project: Degnan Park					Total	\$186,525.64

*The above items are priced in accordance with Bid #: ESCNJ 20/21-02; Co-op #65MCESCCPS. Freight quotes are honored for 30 days & may need to be updated before order placement.

Approximate delivery time is 4-6 weeks after receipt of order.

IMPORTANT PAYMENT INFORMATION:

Please make your Purchase Order payable to "Ben Shaffer Recreation Inc."

When placing your order, kindly advise whom the trucker should notify to schedule delivery. The trucker will make one contact and that person must inform any other parties to coordinate delivery.

Please contact me if I can be of further assistance.



SBE Certified

Yours truly, _____



**Whirl
Construction**
ESTABLISHED 1982

**PROPOSAL /
AGREEMENT**

194 Main Street, P.O. Box 110, Port Monmouth, NJ 07758

Phone (732) 495-3715

Email: info@whirlconstruction.net

www.whirlconstruction.net

Page 1 of 2

Township of West
Orange

Ph: 973-325-4150
Recreation@westorange.org

09-15-20

PROPOSAL SUBMITTED TO

PHONE

DATE

66 Main Street

West Orange, NJ 07052

023920A

STREET

CITY STATE ZIP

QUOTE#

William Kehoe

Degnan Park

West Orange

ATTN

JOB NAME

LOCATION

We hereby submit specifications and estimates for:

*Supply & install: 6,650 sq. ft. of stone base @ 4" depth.....\$ 8,835.00
*Supply & install: 330 linear ft. of 6 "x 6" concrete curbs.....\$ 9,570.00
*Supply & install: 6,650 sq. ft. of Poured-in-Place surfacing –
50/50 mix of Black / One standard color @ 3.5" depth
for an 8ft. Critical Fall Height\$93,432.50

*(PLEASE NOTE: Above pricing is based on ESCNJ Contract 20 / 21-02.
If additional stone is required it will be priced @ \$95. /ton per ESCNJ contract.)

THIS FORM MUST BE SIGNED AND RETURNED TO SCHEDULE INSTALLATION

Notes: Unless otherwise stated, Whirl is not responsible for accepting delivery or storage of equipment, or site preparation. Permit(s) and permit fees, if required, are the responsibility of the customer. Site security for rubber safety surface installation by others. Sharp objects (i.e., sports spikes, heeled shoes, etc.) will damage rubber surface and void surface warranties. Unforeseen subsurface obstructions may incur additional charges. The owner or general contractor shall hold Whirl harmless in the event of injury due to lack of, or insufficient, resilient surface. Customer is responsible for disposal of packing material. All excavated material is to remain on site. Unless otherwise stated, it is assumed that we are working on a flat, dirt surface. Owner is responsible for direct access to site for large trucks. All work is to be done in one move. Customer is responsible for locating any privately owned utilities. Any unmarked utilities damaged during contracted work will be the responsibility of the owner or his representative. ALL Equipment Installed Per Manufacturers' Specifications. Finance charge of 1.5% will be added where applicable on payments rec'd after net 30 days. Add tax where applicable.

We propose: hereby to furnish material and labor - complete in accordance with above specifications, for the sum of:

Please select and initial above option (s) DOLLAR

Payment to be made as follows:

Purchase order due with signed proposal.

All material is guaranteed specified. All work is to be completed in a workmanlike manner according to standard practice. Any alteration or division from above specifications involving extra costs will be executed upon written orders, and will become an extra charge over and above the estimate. All agreements are contingent upon strikes, accidents or delays beyond our control. Owner is to carry fire, tornado and other necessary insurance. Our workers are fully covered by Workman's Compensation Insurance.

Authorized Signature: Jim Davis

Jim Davis

Note: This proposal maybe withdrawn by
us if not accepted within 30 days.

Acceptance of proposal: The above prices, specifications and conditions are satisfactory and are hereby accepted. You are authorized

VISIT US AT WWW.WHIRLCONSTRUCTION.NET

to do the work as specified. Payments will be made as outlined above.

WARRANTY OF AUTHORITY- Each person who executes this contract on behalf of any entity represents and warrants that he or she has the authority of the shareholders, and/or members, and/or officers, to execute on behalf of said entity, and agrees to indemnify and hold harmless each other party from any claim that such authority did not exist.

APPLICABLE LAW- All parties to this contract hereby agree that this contract is to be deemed accepted, executed and delivered in the Township of Middletown, County of Monmouth, State of New Jersey and that this contract shall be governed by, construed, and enforced in accordance with the laws of the State of New Jersey, without giving effect to the principles of conflicts of law.

AMENDMENTS- Any amendments to this contract shall be in writing and signed by both parties.

CAPTIONS- The captions, headings, and arrangements used in this contract are for the convenience only and do not in any way effect, limit, amplify, or modify the terms and provisions hereof.

NOTICES- Any notice required or desired to be given pursuant to this contract shall be in writing and mailed certified mail to the respective parties.

BINDING EFFECT- This contract shall be in binding on all parties hereto, and shall insure to the benefit of the successors and assigns of the parties hereto.

CONSTRUCTION- Each party to this contract has reviewed this contract prior to execution. Accordingly, the normal rule of construction to the effect that any ambiguities are to be resolved against the drafting party and shall not be employed in the interpretation of this contract.

EFFECT OF BREACH OF CONTRACT- In the event either party breaches this contract, either party may avail itself of all remedies provided by law or equity.

ATTORNEY'S FEES- In the event of a breach of this contract, the prevailing party shall be entitled to reasonable attorney's fees in connection with the enforcement, and/or defense of this contract.

ENTIRE CONTRACT- This contract constitutes the parties complete and exclusive statement of their contract on the subject matter covered by this contract, and it supersedes all previous contracts, promises, and/or representations regarding the subject matter.

Date of acceptance: _____

Signature: _____

Title: _____

Print name: _____

**Degnan Park
West Orange Parks**

February 25, 2020

Bill Kehoe
West Orange Parks
60 1/2 Cherry Street
West Orange, NJ 07052

Dear Bill Kehoe:

Ben Shaffer Recreation, Inc. is delighted to provide West Orange Parks with this playground equipment proposal.

This design was developed with your specific needs in mind, and we look forward to discussing this project further with you to ensure your complete satisfaction. Ben Shaffer Recreation, Inc. is confident that this proposal will satisfy West Orange Parks' functional, environmental, and safety requirements - and most importantly, bring joy and excitement to the children and families directly benefiting from your new playground.

You have our personal commitment to support this project and your organization in every manner possible. We look forward to continuing to develop a long-standing relationship with West Orange Parks. We appreciate your consideration and value this opportunity to earn your business.


Sincerely,

Scott Tumminello
Ben Shaffer Recreation, Inc.
PO Box 844
Lake Hopatcong, NJ 07849

Proposal # 130-126848-2

Degnan Park
Ben Shaffer Recreation, Inc.

Burke

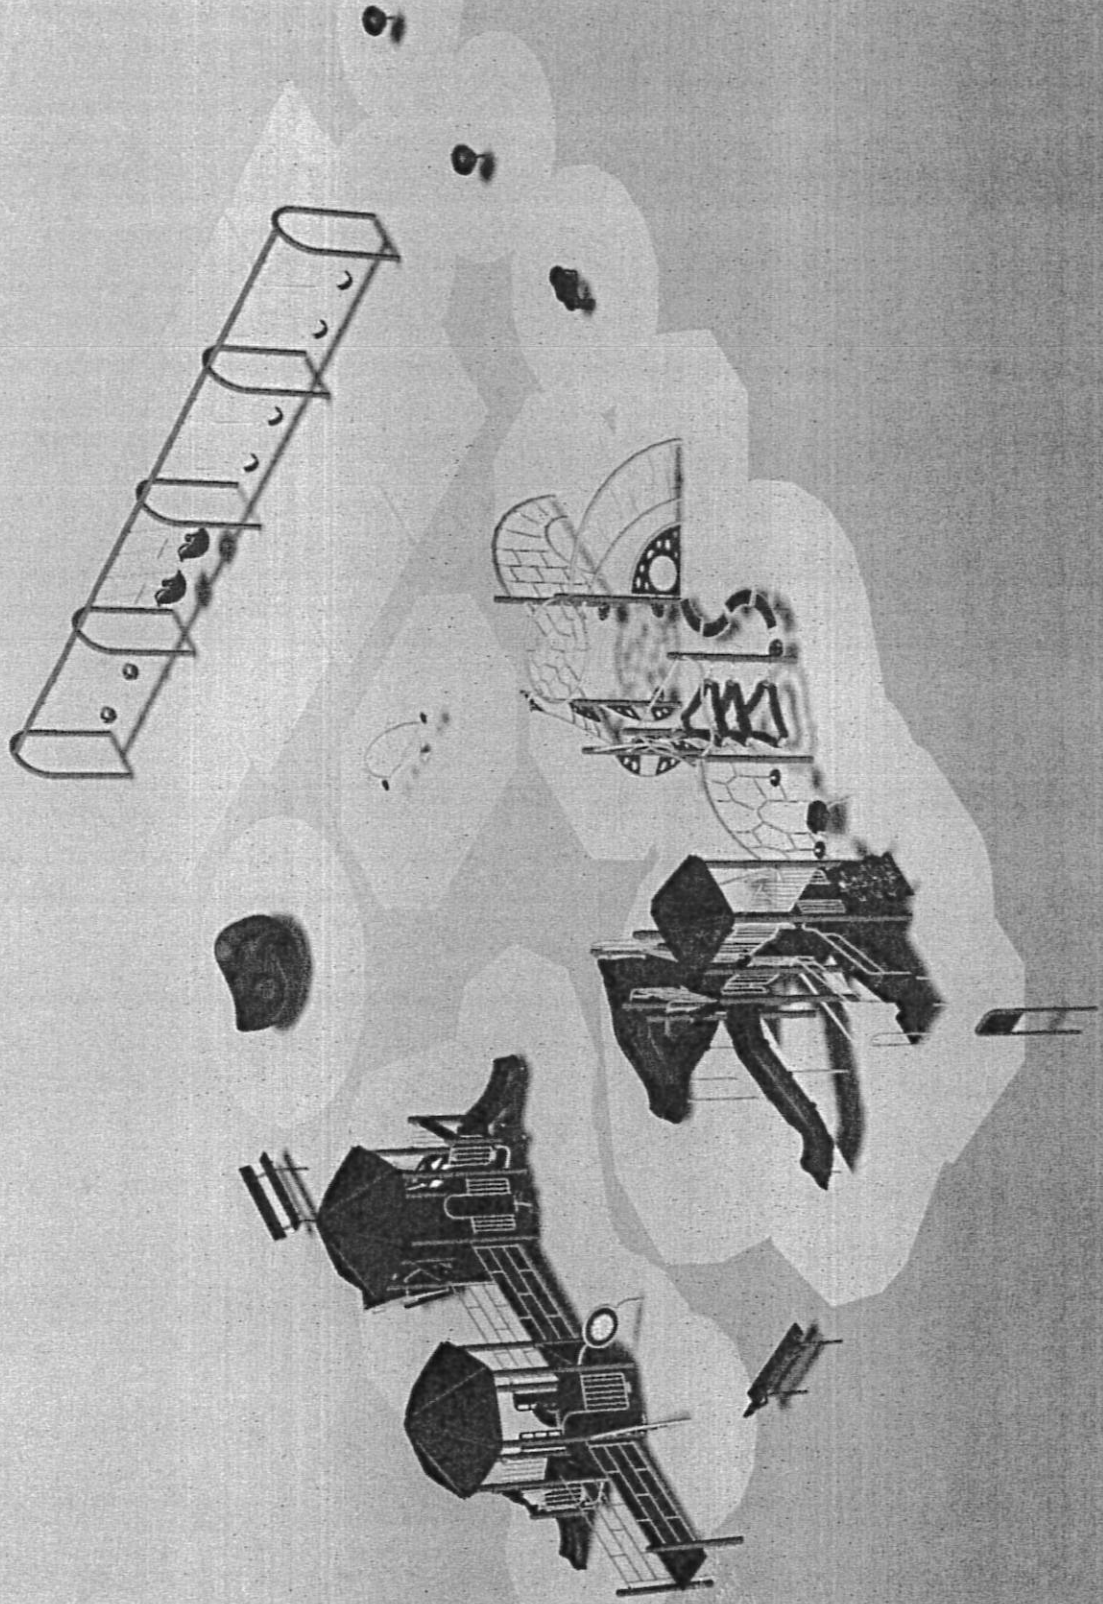

PLAY THAT MOVES YOU®

Creating Play That Moves You requires dedication, research and a fierce passion for bringing a higher level of play to communities. The results are more than worth the effort. Products such as Novo® Playful Furniture and Taktiks® move us to design the best play environments for all. Taking play interaction to the next level is the Konnection™ Swing. There isn't a better way to connect on the playground - whether it's an adult and a child or two kids. The fusion of traditional and active-based play lays the foundation for an environment where everyone can develop physically, emotionally, socially and cognitively through play. It fosters opportunities for the types of experiences that bring communities together and move us in so many ways. Join Our Movement and see how you can bring a higher level of play to your community!

GET MOVING!

Burke's unique fitness offerings keep people of all ages moving! Our Intensity® and Nucleus® playgrounds feature a fusion of traditional and fitness-based play that engages children to move like never before. The ELEVATE® Fitness Course features challenging obstacles designed for healthy competition and fun for ages 5-12 or 13 plus. Our variety of fitness play options ensures everyone has the opportunity to reap the benefits of movement at any age and skill level.

MOVE YOUR MIND

Extensive research suggests that play provides tremendous developmental benefits to children. In fact, it's been said that children learn through play - it helps their brains and bodies develop. There's no such thing as too much of a good thing when it comes to play!

INTERACTIONS THAT MOVE US


Play brings communities together and strengthens families and friendships. Burke's playgrounds provide amazing opportunities for kids to develop socially from playing independently at a young age, transitioning to parallel play and learning how to cooperatively play together as their development continues.

MOTION THAT MOVES YOU

Movement is essential to life and to play. Motion play creates movement for children of all abilities and assists with many developmental areas, including increased spatial awareness, inner ear stimulation and balance. Motion can be soothing to children with sensory processing differences and offers an exciting activity for everyone to enjoy.

PLAY THAT MOVES DEVELOPMENT

Play is an important part of a child's emotional development and it is often through play that they learn necessary skills such as patience and empathy. Play also helps children learn how to express and manage their feelings, which is the grounds for much of a child's future success and well-being.

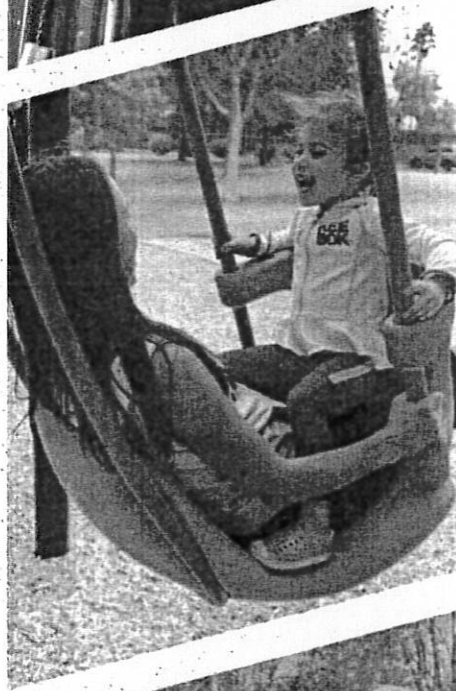

WORK THAT MOVES US

What we bring to work every day is more than just ourselves. Our ideas, craftsmanship and collaboration form our culture and help us bring a higher level of play to communities around the world.

HANDCRAFTED IN AMERICA'S HEARTLAND

Walk through our Fond du Lac, WI manufacturing facility and you will see playgrounds coming to life through the hands of our people. In the age of assembly lines, we work to combine efficiency with a personal touch that makes every playground special. Bringing quality playgrounds to communities like yours is Work That Moves Us, and we hope the playgrounds we make move you too.

SUPERIOR SERVICE

Customer Service is a hallmark of Burke and we take pride in the fact that when you call, we answer. Yes, a real-live person will answer your call and help to direct you to the proper person. We have factory-direct customer service representatives that are available to answer questions, help with replacements parts or field inquiries about installations.

YOUR BURKE REPRESENTATIVE

We as Burke Representatives are passionate about bringing play to your community and helping you design your perfect play environment! We are knowledgeable and experienced about the entire playground process from site evaluation to design to maintenance and will work with you beyond installation to make sure your playground is, and remains, all you dreamed!



BURKE'S HISTORY

John Edward was a farmer in Fond du Lac, Wisconsin and farmed the land the Burke company headquarters stands on today. In 1920, he incorporated a weather-stripping company that quickly expanded to include the design and production of designer radiator furniture. After receiving a request to fabricate a slide for a family friend, Burke entered the playground industry! Soon playground products were the company's main focus and they introduced Swing King, a residential line of play equipment.

When World War II began, Burke, like many companies, changed their focus to the war effort. J.E. Burke, always an inventor, devised a self-contained ammunition cart that could be parachuted to army personnel. The Parachute, as it was suitably named, was also used to deliver food and medical supplies. The company's dedication earned special recognition, and in 1943, the J.E. Burke Company was awarded an Excellence in War Production citation. Over the next 40 years, the Burke family grew the business and began to add interesting color and material combinations. In 1972, Burke invented the original Funnel Ball® that became a staple on playgrounds across the country.

In the late 1990's, Greg Burke, grandson of founder J.E. Burke, determined it was time to find a successor to lead the business into the 21st Century. Tim Ahern became the president/CEO of Burke in 1997 and remained until 2015 when Incline Equity Partners invested in Burke and Michael Phelan became the new president/CEO.

Most recently, in May 2017, The Halifax Group joined Burke's management team as an investment partner to continue the company's growth plans. All design and manufacturing operations continue to be located in Fond du Lac, Wisconsin on the same plot of land where J.E. Burke founded the company nearly 100 years ago.

Burke remains committed to the original innovation, customer service and superior quality that sustained the company for generations. We are bringing play to the next level with our focus on "Play That Moves You" and innovating products that move all of us in so many ways.



BURKE BUILT QUALITY

Discover the value of investing in a Burke Playground:

KOREKONNECT® DIRECT-BOLT CLAMP SYSTEM: Nucleus® and Voltage® feature our Industry-leading KoreKconnect direct-bolt clamp system resulting in the strongest and most accurate connection system ever. Factory located connection points make for easy, precise installation and an error-free fit. Best of all, KoreKconnect is covered for 100 years under our non-prorated Generations Warranty®.

DIRECT-BOLT CONNECTION SYSTEM: Intensity, ELEVATE® Fitness Course, ACTIVATE® Fitness Circuit and Little Buddies® feature Burke's trusted direct-bolt connection that uses a durable, straightforward direct-bolt system to ensure a trouble-free installation and provide the necessary strength to accommodate the demands of playing children. Like our KoreKconnect system, Direct-Bolt connections are covered for 100 years under our Generations Warranty.

EZKONNECT® DECK MOUNTING SYSTEM: Our exclusive self-leveling deck attachment and factory CNC construction allows for faster and more precise location of decks during installation. The 2-bolt per corner deck attachment increases overall structure strength and stability.

PLATFORMS: Burke's oversized non-slip platforms are constructed of heavy-duty punched steel that can support more than 2 tons. Our vinyl coating is California compliant, free of lead and other hazardous heavy metals.



TAMPER-RESISTANT STAINLESS STEEL HARDWARE: All hardware is covered for 100 years under our Generations Warranty.

PREMIUM POWDER COATINGS: Our industry-leading powder coatings and finishes prevent fading, last longer and deter rust. We also offer a "coastal package" powder coat system. This special powder coat system for metal components and upright posts will provide additional corrosion and chemical protection along with added longevity to the color and gloss retention of the powder coated parts. Contact your Burke Representative for more information on colors, price and warranty.

COMPOUND PLASTICS WITH UV-16: You'll get long wear and bright, vibrant colors that hold up for years thanks to our thick, durable rotomolded plastics with UV-16 protection. This is why we can cover them for 15 years under our non-prorated Generations Warranty.

CLIMBING CABLES: Our climbing cables are flexible enough to provide movement, yet strong enough to last. Our ropes are made from 6 polyester cords with steel reinforcement wrapped around a synthetic fiber core. Each cord contains 8 galvanized steel strands tightly covered with polyester multi-fibers. Our RopeVenture® cables consist of 6 strands, each containing 24 stainless steel reinforcing strands within a nylon sleeve, wrapped around a solid nylon core.

ALUMINUM CONNECTORS: Swivel connectors at the end of our ropes allow assembly at any angle with no unwanted twists in the net. The aluminum fittings used to secure the joints are swaged in place to prevent any movement between the rope and fittings that could cause wear.

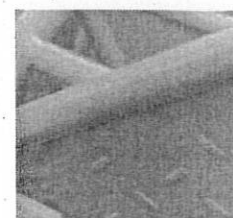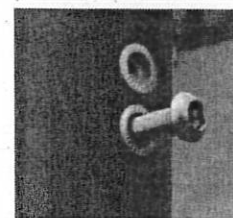

FREE RESOURCES

NPPS SAFETY KIT


Burke truly gives you the most value for your money. As part of our Total Cost of Ownership Package, we offer value-added resources FREE with every playground structure purchase. The National Program for Playground Safety (NPPS) Playground Supervision Safety Kit helps supervisors and educators be prepared on the playground. Learn more at bciburke.com/safety.

CUSTOM MAINTENANCE KIT


To help maintain a safe, functioning playground we include a custom maintenance schedule, touch-up paint, graffiti remover and carrying case FREE with every playground structure purchase.

PLANNING & FUNDING TOOLS

We provide you with FREE tools to plan your playground from fundraising and design to installing a community build playground. At Burke, we understand the dedication and hard work it takes to raise the funds for playground equipment. That's why we created Funds for Fun, a direct donation fundraising program to help your organization raise the funds it needs for your new playground. We've also partnered with The School Funding Center to provide up-to-date grant information along with expert grant writing services. Learn more at bciburke.com/funding.

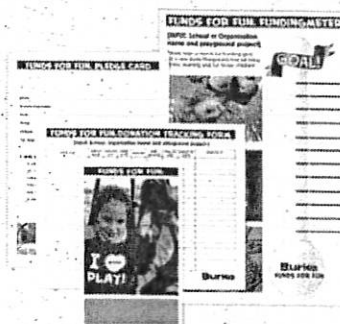

FREE FUNDRAISING TOOLS!

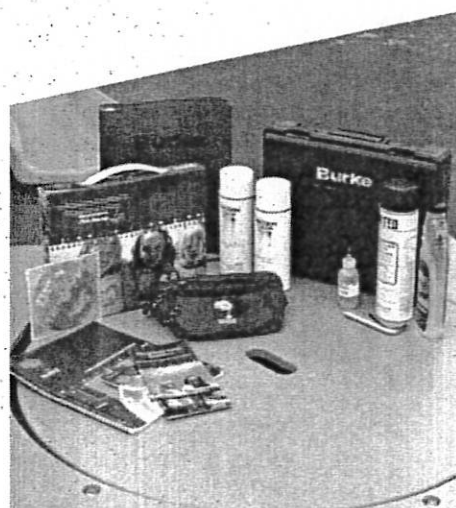

PURCHASING WITH OMNIA PARTNERS

PLAYGROUNDS WITHOUT ALL THE PAPERWORK

A playground purchase doesn't have to turn into a drawn-out process of writing specifications, issuing RFP's and jumping through bureaucratic hoops. Burke can help you cut through the red tape, thanks to the company's national cooperative award made available through the partnership with OMNIA Partners, Public Sector (Subsidiary National IPA). Burke is a provider for Playground Systems and Related Items.

OMNIA PARTNERS

"OMNIA Partners, Public Sector (Subsidiary National IPA) is the largest and most experienced organization in purchasing and supply chain management. Comprised of participants and suppliers in the public sector, we bring together industry-leading buying power and world-class suppliers to offer an extensive portfolio of competitively solicited and publicly awarded contracts and partnerships. OMNIA Partners is proud to offer more value and resources to state and local government, higher education, K-12 education and non-profits.

PURCHASING THROUGH OMNIA PARTNERS

- You've met the necessary legal and competitive bidding requirements.
- Client partners pay no fees to use OMNIA Partners contracts.
- Your playground is backed by our exclusive Generations Warranty® the longest and strongest in the industry.
- Our ISO 9001:2015 certification confirms we are consistently ensuring high quality and exceptional customer service.
- You'll be doing business with a "green" company that holds the ISO 14001:2015 certification, reflecting a systematic program for achieving aggressive goals for recycling, use of recycled materials and renewable energy and environmentally sound manufacturing processes."

THE WAY IT WORKS

OMNIA Partners' mission is to help government and education entities operate efficiently and economically. Utilizing a contract, available through OMNIA Partners, means you deal directly with the vendor, as you would normally do if the contract was your own. We've made it easy to register, become a participant, and start saving today!

Follow these 4 easy steps to register today!

- Go to omniapartners.com/publicsector.
- Click the register button at the top right of the screen.
- Complete the requested information.
- Submit!

The easiest way to Join the Burke Movement is to call your local Representative at 800.266.1250. Our passion is bringing play to communities like yours and we can't wait to help you get started!

OMNIA[®]
PARTNERS


BCIBURKE.COM

Burke

800.266.1250



FEATURED PLAY EVENTS

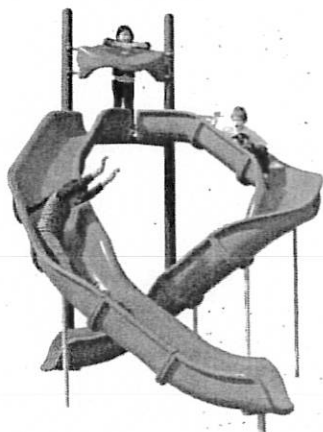


Viper Slide

The Viper Slide can't be tamed, but kids love trying! Viper's exciting twisty and fast serpentine action is guaranteed to generate incredible high-energy fun and safe, healthy play.




Trigon Tower

Wiggle your way through a triangular suspended path with Burke's Trigon climber. This play event allows children to socialize and play together while improving their upper body strength and coordination.

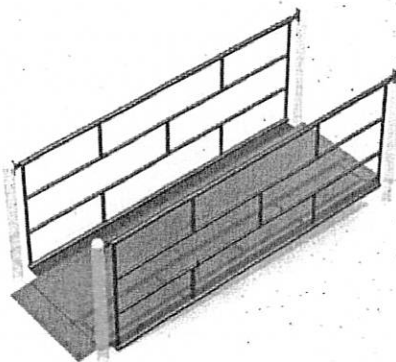

ADAAG Ramp


Ramps and stairs build lower body strength and improve kids' coordination.

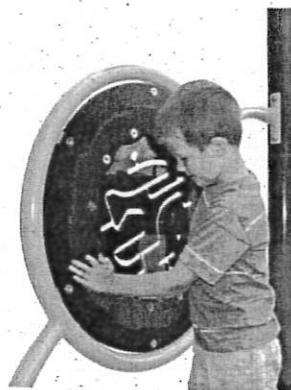

Charade Ring Panel

Create the perfect play area for children with Burke's Interactive Play Panels. The play panels encourage exploration, interaction and develop fine-motor skills for children with all abilities.

FEATURED PLAY EVENTS

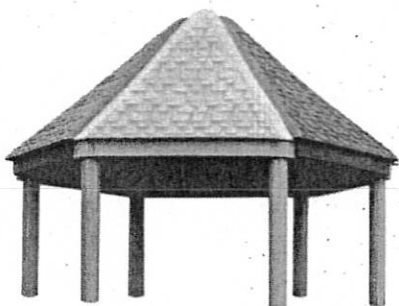


Shaker Hex

Burke's roofs offer protection from the damaging effects of the sun while still allowing children to have fun.



Arch Swings

Swings help children develop coordination and balance while providing an engaging sensory experience.

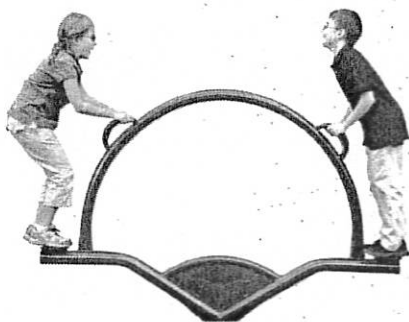

Standing Rocker

Let's Rock! Burke's line of Rockers feature heavy-duty torsion springs and available in 2 Seat, 4 Seat and Standing versions. Rock your playground with these awesome freestanding basics events!



Cruiser

With enough room for two wheelchairs and two full benches, the Cruiser allows up to 12 children of all abilities to play together. Handles at both ends allow adults or other children to assist with motion and enjoy the experience.

DESIGN SUMMARY

Ben Shaffer Recreation, Inc. is very pleased to present this proposal for consideration for the Degnan Park located in West Orange. BCI Burke Company, LLC has been providing recreational playground equipment for over 90 years and has developed the right mix of world-class capabilities to meet the initial and continuing needs of West Orange Parks. We believe our proposal will meet or exceed your project's requirements and will deliver the greatest value to you.

The following is a summary of some of the key elements of our proposal:

- Project Name: Degnan Park
- Project Number: 130-126848-2
- User Capacity: 207
- Age Groups: Ages 2-5 years, 5-12 years
- Dimensions: 69' 7" x 94' 2"
- Designer Name: Pa Der Vang

Ben Shaffer Recreation, Inc. has developed a custom playground configuration based on the requirements as they have been presented for the Degnan Park playground project. Our custom design will provide a safe and affordable playground environment that is aesthetically pleasing, full of fun for all users and uniquely satisfies your specific requirements. In addition, proposal # 130-126848-2 has been designed with a focus on safety, and is fully compliant with ASTM F1487 and CPSC playground safety standards.

We invite you to review this proposal for the Degnan Park playground project and to contact us with any questions that you may have.

Thank you in advance for giving us the opportunity to make this project a success.

INFORMATION
MINIMUM FALL ZONE
SURFACED WITH
RESILIENT MATERIAL
AREA

5149 SQ. FT.

PERIMETER

751 FT.

STRUCTURE SIZE

69' 7" x 94' 2"

STRUCTURE IS DESIGNED
FOR CHILDREN AGES:

- ☐ 6-23 MONTH OLDS
☒ 2-5 YEAR OLDS
☒ 5-12 YEAR OLDS
☐ 13+ YEAR OLDS



Registered
to NSD 9001




To verify product certification,
visit www.ipema.org

The play components identified
in this plan are IPEMA
certified. The use and layout of
these components conform to the
requirements of ASTM F1487.
To verify product certification,
visit www.ipema.org

The space requirements shown
here are to ASTM standards.
Requirements for other standards
may be different.

The use and layout of play
components identified in this plan
conform to the CPSC guidelines.
U.S. CPSC recommends the
separation of age groups in
playground layouts.

SCALE IN FEET
0 5 10

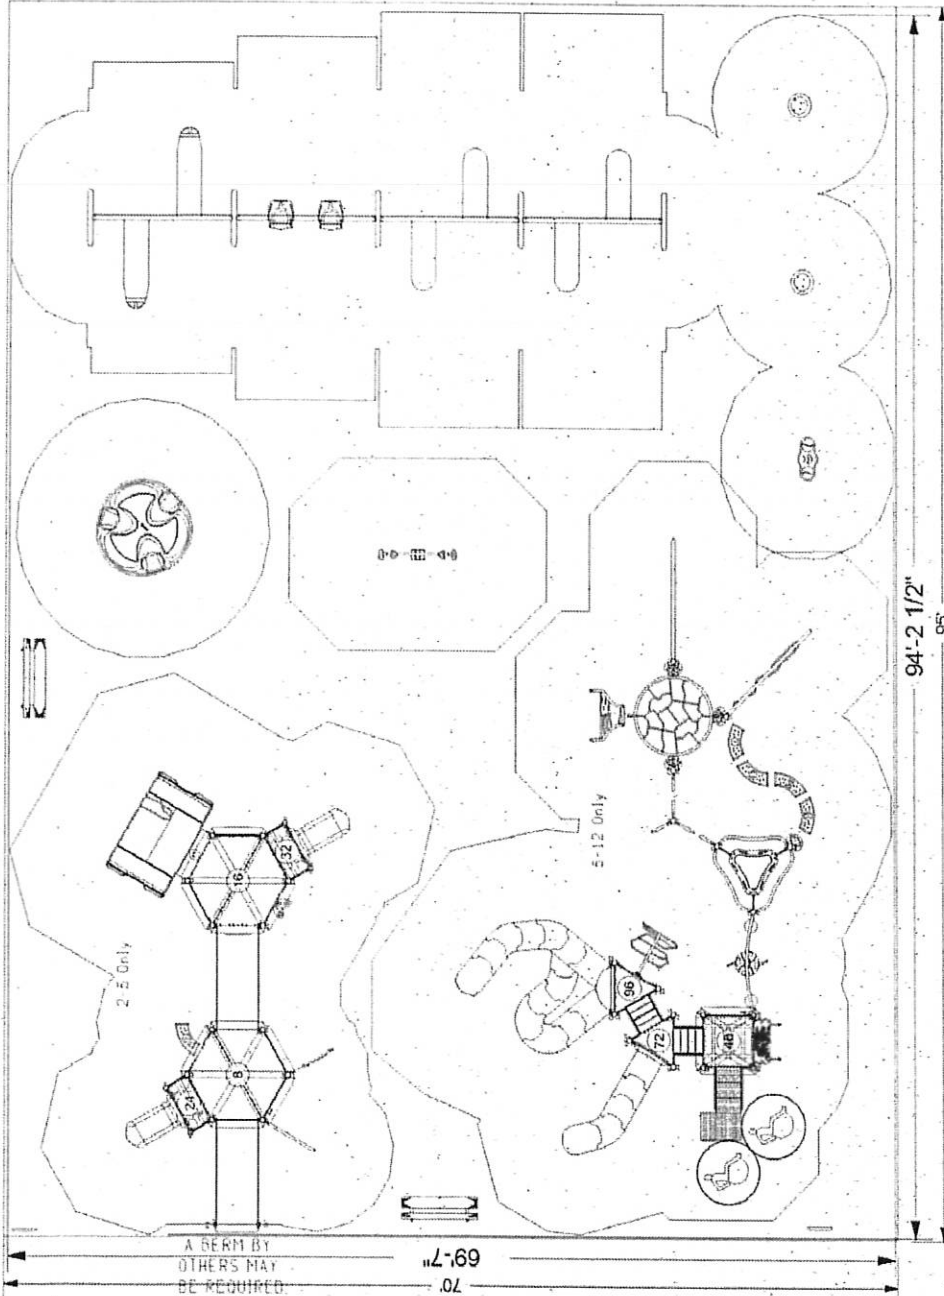

WARNING!

ACCESSIBLE SAFETY SURFACING MATERIAL IS REQUIRED BENEATH
AND AROUND THIS EQUIPMENT.
FOR SLIDE FALL ZONE SURFACING AREA SEE CPSC's Handbook for
Public Playground Safety
PLATFORM HEIGHTS ARE IN INCHES ABOVE RESILIENT MATERIAL

ADA ACCESSIBILITY GUIDELINE (ADAAG CONFORMANCE)

NUMBER OF PLAY EVENTS	40
NUMBER OF ELEVATED PLAY EVENTS	13
NUMBER OF ELEVATED PLAY EVENTS ACCESSIBLE BY RAMP	PROVIDED: 6
NUMBER OF ELEVATED PLAY EVENTS ACCESSIBLE BY TRANSFER SYSTEM	PROVIDED: 11
NUMBER OF ELEVATED PLAY EVENTS ACCESSIBLE BY RAMP OR TRANSFER SYSTEM	PROVIDED: 27
NUMBER OF TYPES OF GROUND LEVEL PLAY EVENTS	PROVIDED: 9
NUMBER OF TYPES OF GROUND LEVEL PLAY EVENTS	PROVIDED: 9

Burke

SERIES: Basics, Intensity, Nucleus

SITE PLAN

DRAWN BY: Pa Der Vang

Degnan Park

650 Pleasant Valley Way


West Orange, NJ 07052

Ben Shaffer Recreation, Inc.

130-126848-2

February 25, 2020

ITEM	COMP	DESCRIPTION
1	270-0001	OFFSET ENCLOSURE
2	270-0112	UNITARY ENCLOSURE
3	270-0129	TRIANGLE PLATFORM
4	270-0130	SQUARE PLATFORM
5	270-0131	HEXAGONAL PLATFORM S&P
6	270-0185	PLATFORM LADDER 16"
7	270-0221	8" RISE RAMP W/ GUARDRAILS
8	270-0223	8" RISE ENTRANCE RAMP W/ GL
9	270-0291	HALF PLATFORM W/SUPPORT
10	370-0420	LEAF CLIMBER 16" - 24"
11	370-0467	24" TRANSITION STAIR W/BARRI
12	370-0720	TRANSFER STATION, HANDRAIL
13	370-0805	JUNGLE VINE CLIMBER 48"
14	370-0806	TRIGON TOWER
15	370-0829	PLEXUS OVERHEAD
16	370-0830	PLEXUS HOLE CLIMBER
17	370-0834	OVERHEAD POST ATTACHMENT
18	370-0841	APEX NET CLIMBER 2-5
19	370-0851	VERTO CLIMBER 3 FS
20	370-0854	VERTO CLIMBER 1
21	370-1583	APEX ROPE CLIMBER
22	370-1594	APEX WAVE CLIMBER
23	370-1608	OVISTEP LAUNCH PAD
24	370-1620	TAKTIS BOW CLIMBER
25	370-1642	VERVE CLIMBER 96" DK
26	470-0514	ROCK'N ROLL SLIDE 24" - 32"
27	470-0517	SHAKER SQUARE ROOF
28	470-0518	SHAKER HEX ROOF
29	470-0548	VIPER R 04-72
30	470-0574	VIPER II OVER UNDER 96
31	550-0100	TOT SEAT, 7' & 8' PAIR, STD CH
32	550-0112	BELT SEAT, 8' PAIR, STD CHAIN
33	550-0135	5' OD ARCH SWING
34	550-0136	5' OD ARCH SWING ADD-ON
35	550-0175	FREEDOM SWING SEAT, PAIR, 8
36	560-0553	CRUISER WITH ADAPTER
37	560-2573	KIDFORCE SPINNER
38	560-2579	VOLTA INCLUSIVE SPINNER
39	570-0054	STANDING ROCKER
40	570-0687	CHARADE RING PANEL
41	570-0770	DYNAMIC SURFER
42	570-0840	SHAPES 2-SIDED PLAY PANEL
43	570-0842	ABC 2-SIDED PLAY PANEL
44	570-0844	TRACKS 2-SIDED PLAY PANEL
45	570-1665	HDPE UNITARY ENCLOSURE, NI
46	570-2624	HALF PIPE WALL
47	580-0172	6" PVC TRADITIONAL BENCH W/
48	580-1302	FS SIGN, CUSTOM/CUSTOM
49	580-1312	NOVO ARC BENCH

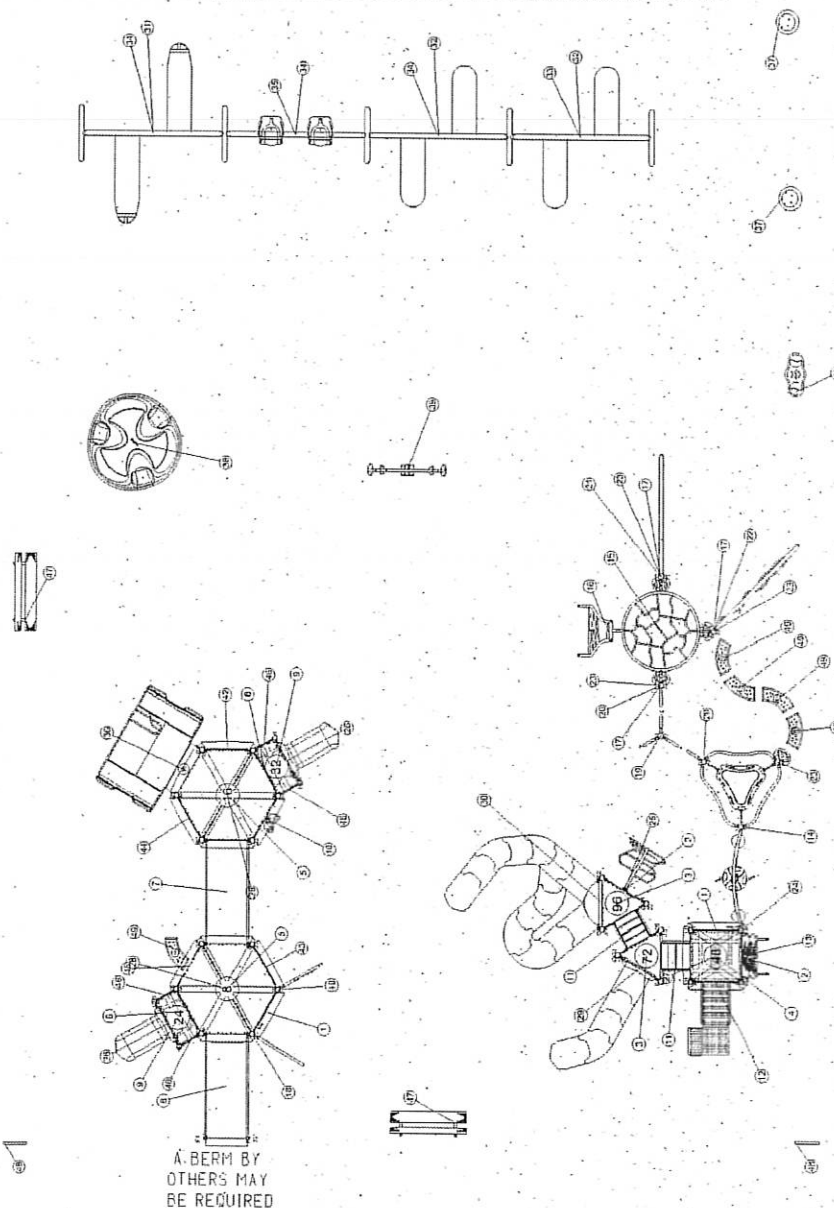

A BERM BY
OTHERS MAY
BE REQUIRED

Burke

SERIES: Basics, Intensity, Nucleus
COMPONENT PLAN
DRAWN BY: Pa Der Vang

Degnan Park
650 Pleasant Valley Way
West Orange, NJ 07052

February 25, 2020

Ben Shaffer Recreation, Inc.
130-126848-2

Burke

February 25, 2020

SERIES: Basics, Intensity, Nucleus

ELEVATION PLAN

DRAWN BY: Pa Der Vang

Degnan Park


650 Pleasant Valley Way

West Orange, NJ 07052


Ben Shaffer Recreation, Inc.

130-126848-2

BCI Burke Company, LLC PO Box 549 Fond du Lac, Wisconsin 54936-0549 Telephone 920-921-9220

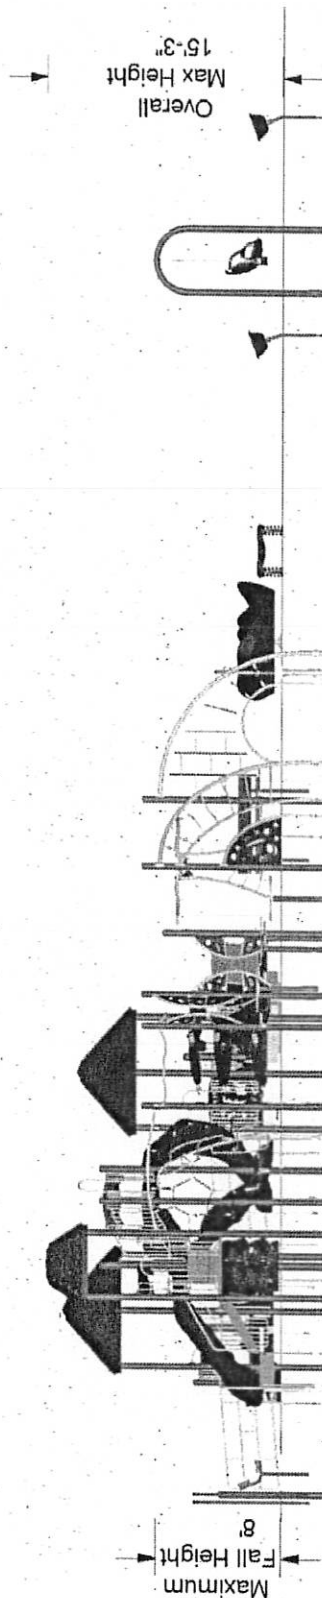

The protective surfacing for this design must accommodate the critical fall height.

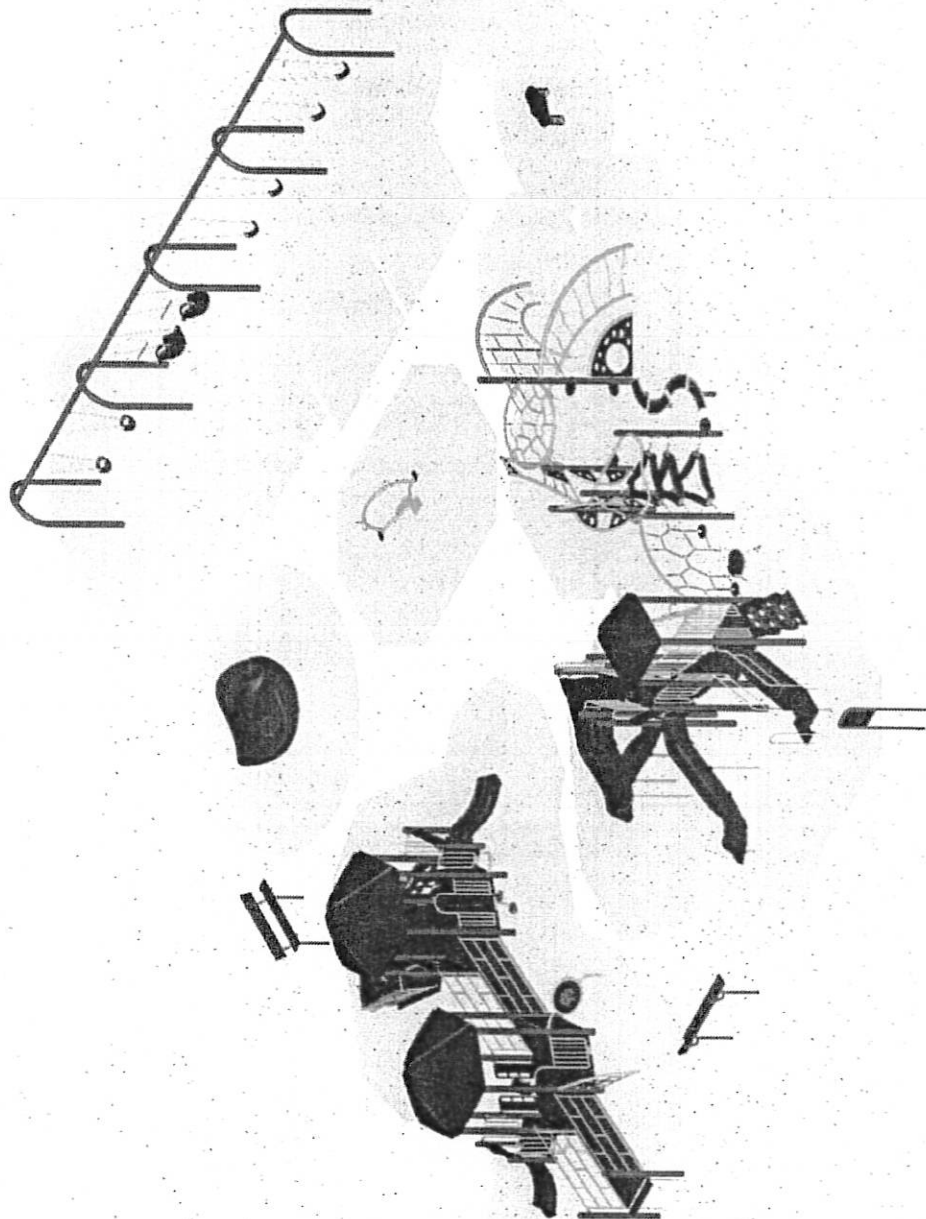

Burke

February 25, 2020

SERIES: Basics, Intensity, Nucleus

ISOMETRIC PLAN

DRAWN BY: Pa Der Vang

Degnan Park
650 Pleasant Valley Way
West Orange, NJ 07052

Ben Shaffer Recreation, Inc.

130-126848-2

BCI Burke Company, LLC PO Box 549 Fond du Lac, Wisconsin 54936-0549 Telephone 920-921-9220



Proposal # 130-126848-2

February 25, 2020

2019 Pricing

Proposal Prepared for:

Bill Kehoe
West Orange Parks
60 1/2 Cherry Street
West Orange, NJ 07052
Phone:

Project Location:

Degnan Park
650 Pleasant Valley Way
West Orange, NJ 07052

Proposal Prepared by:

Ben Shaffer Recreation, Inc.
PO Box 844
Lake Hopatcong, NJ 07849
Phone: 973-663-2021
Fax: 973-663-4615
sales@benshaffer.com

Scott Tumminello

Phone: 973-663-2021

Fax: 973-663-4615

scott@benshaffer.com

Component No.	Description	Qty	User Cap	Ext. User Cap	Weight	Ext. Weight
Burke Basics						
550-0100	TOT SEAT, 7' & 8' PAIR, STD ...	1	2	2	23	23
550-0112	BELT SEAT, 8' PAIR, STD CHAIN	2	2	4	20	40
550-0135	5" OD ARCH SWING	1	0	0	366	366
550-0136	5" OD ARCH SWING ADD-ON	3	0	0	223	669
550-0175	FREEDOM SWING SEAT, PAIR, 8' ...	1	2	2	76	76
560-0563	CRUISER WITH ADAPTER	1	12	12	1,222	1,222
560-2573	KIDFORCE SPINNER	2	1	2	43	86
560-2579	VOLTA INCLUSIVE SPINNER	1	9	9	475	475
570-0054	STANDING ROCKER	1	2	2	151	151
570-0770	DYNAMIC SURFER	1	2	2	96	96
580-0172	6' PVC TRADITIONAL BENCH W/BA...	2	0	0	119	238
580-1302	FS SIGN, CUSTOM/CUSTOM	2	0	0	44	88
580-1312	NOVO ARC BENCH	5	2	10	43	215
660-0101	INSTALL KIT, BURKE BASICS - P...	1	0	0	2	2
Intensity						
370-0829	PLEXUS OVERHEAD	1	14	14	96	96
370-0830	PLEXUS HOLE CLIMBER	1	2	2	97	97
370-0834	OVERHEAD POST ATTACHMENT	3	0	0	3	9
370-0841	APEX NET CLIMBER 2-5	1	2	2	44	44
370-1583	APEX ROPE CLIMBER	1	8	8	150	150
370-1584	APEX WAVE CLIMBER	1	8	8	185	185
370-1608	OVISTEP LAUNCH PAD	4	1	4	10	40
370-1620	TAKTIKS BOW CLIMBER	1	7	7	80	80
570-0687	CHARADE RING PANEL	1	2	2	60	60
Nucleus						
270-0001	OFFSET ENCLOSURE	2	0	0	30	60
270-0112	UNITARY ENCLOSURE	2	0	0	34	68
270-0129	TRIANGLE PLATFORM	2	2	4	48	96
270-0130	SQUARE PLATFORM	1	6	6	106	106
270-0131	HEXAGONAL PLATFORM S5P	2	12	24	287	574
270-0185	PLATFORM LADDER 16"	2	1	2	10	20
270-0221	8" RISE RAMP W/ GUARDRAILS	1	10	10	356	356
270-0223	8" RISE ENTRANCE RAMP W/ GUAR...	1	10	10	377	377
270-0291	HALF PLATFORM W/SUPPORT	2	3	6	69	138
370-0420	LEAF CLIMBER 16" - 24"	1	2	2	62	62



Proposal # 130-126848-2

February 25, 2020

2019 Pricing

370-0467	24" TRANSITION STAIR W/BARRIE...	2	2	4	164	328
370-0720	TRANSFER STATION, HANDRAIL 48"	1	6	6	236	236
370-0805	JUNGLE VINE CLIMBER 48"	1	2	2	85	85
370-0806	TRIGON TOWER	1	9	9	172	172
370-0851	VERTO CLIMBER 3 FS	1	3	3	103	103
370-0854	VERTO CLIMBER 1	2	1	2	35	70
370-1642	VERVE CLIMBER 96" DK	1	6	6	67	67
470-0514	ROCK'N ROLL SLIDE, 24" - 32"	2	1	2	85	170
470-0517	SHAKER SQUARE ROOF	1	0	0	136	136
470-0518	SHAKER HEX ROOF	2	0	0	231	462
470-0548	VIPER R 64-72	1	2	2	184	184
470-0574	VIPER II OVER UNDER 96	1	8	8	479	479
570-0840	SHAPES 2-SIDED PLAY PANEL	1	2	2	44	44
570-0842	ABC 2-SIDED PLAY PANEL	1	2	2	44	44
570-0844	TRACKS 2-SIDED PLAY PANEL	1	2	2	44	44
570-1865	HDPE UNITARY ENCLOSURE, NUCLE...	1	1	1	26	26
570-2624	HALF PIPE WALL	4	0	0	20	80
600-0104	NPPS SUPERVISION SAFETY KIT	1	0	0	3	3
660-0103	MAINTENANCE KIT, STRUCTURE	1	0	0	7	7
660-0104	INSTALLATION KIT, STRUCTURE	1	0	0	5	5
670-0016	ROOF POST 5" OD X 147"	6	0	0	77	462
670-0132	ROOF POST 5" OD X 158"	6	0	0	83	498
670-0150	POST ASSEMBLY 5" OD X 80"	2	0	0	44	88
670-0165	POST ASSEMBLY 5" OD X 123"	1	0	0	66	66
670-0166	POST ASSEMBLY 5" OD X 139"	6	0	0	74	444
670-0167	POST ASSEMBLY 5" OD X 147"	1	0	0	78	78
670-0169	POST ASSEMBLY 5" OD X 171"	5	0	0	91	455
670-0391	ROOF POST 5" OD X 184"	4	0	0	96	384
670-0422	HALF DECK UPPER POST 5" OD	4	0	0	26	104

Total User Capacity: 207

Total Weight: 11,689 lbs.

Total Price: \$127,330

Information is relative to the Feb 25 2020 4:35AM database.

Special Notes:

Prices do not include freight, unloading, material storage, site excavation/preparation, removal of existing equipment, removal of excess soil from footing holes, site security, safety surfacing, installation, or sales tax (if applicable). Prices are based on standard colors per CURRENT YEAR BCI Burke Catalog. Custom colors, where available, would be an extra charge. Pricing is valid for 45 days from the date of this proposal.



Proposal # 130-126848-2

February 25, 2020

2019 Pricing

Selected Color List

Color Group	Color
<i>Phase 1</i>	
Platform	Brown
Accessory	Tan
Kore Konnect	Olive
Rotomolded	Blue
Post	Olive
1 Color Extruded/Flat	Blue
2 Color Extruded/Flat (outer)	Blue
2 Color Extruded/Flat (inner)	White
Rotomolded Roofs	Blue
<i>Phase 2</i>	
Platform	Brown
Accessory	Tan
Kore Konnect	Olive
Sprocket Main Panel & Cruiser Seat Backs	Tan
Sprocket Overlay & Cruiser Side Panels	Blue
2 Color Extruded/Flat (outer)	Blue
2 Color Extruded/Flat (inner)	White
1 Color Extruded/Flat	Blue
Post	Olive
Rotomolded	Blue
<i>Phase 3</i>	
Contemporary Swing Fittings	Olive
1 Color Extruded/Flat	Blue
Post	Olive
Accessory	Tan
Table/Bench	Brown
Rotomolded	Blue
Intensity/Rocky Mountain	Blue
Table/Bench Legs	Olive
Platform	Brown

TESTIMONIALS

"Service, Safety, Quality. Three words I would use to describe the people, business model, and overall organizational standards that inspires the BCI Burke Company. Every organization has a unique set of challenges and goals when it comes to building an educational environment - and from our experience, BCI Burke came to the table ready to work with us as partners to meet those challenges and goals head on.

We chose to work with BCI Burke because we needed a reliable company that would be able to provide nothing less than the highest quality product with our own time limitations. As with most other businesses, we did not have the luxury of making an investment into a project of this magnitude and not feel 100% certain that we had gotten the very best of our dollar. We also had to assure our stakeholders that we would see that investment last the test of time.

BCI Burke offered us superb and consistent customer service, the ability to achieve our goal on a fast timetable, and the confidence that our playground is genuinely the very best in design and safety. This is something that we will showcase in our school for many years to come.

After working with the company, I know personally they are committed to go the extra mile to satisfy your needs. BCI Burke is a master in their field but also provide the customer with an intuitive understanding of service".

Angela H. Brunini
Principal
St. Anthony Catholic School

"I am writing to tell you how much I enjoyed and appreciated working with your local representative...Through the years, I have worked with a number of playground companies, but never with anyone with the professionalism, commitment and follow-through of (your Burke Rep). We are all so excited about our children having the opportunity to play on your wonderful equipment; of course, we want everything! We are so impressed with the many, many possible designs. Thank you for the quality of your equipment and your local representatives."

Nancy Emerson
Director
The Children's Center
Dallas, TX

BURKE GENERATIONS WARRANTY®

The Longest and Strongest warranty in the industry

BCI Burke Company, LLC ("Burke") warrants that all standard products are warranted to be free from defects in materials and workmanship, under normal use and service, for a period of one (1) year from the date of shipment.

We stand behind our products.

In addition, the following products are warranted, under normal use and service from the date of shipment as follows:

- One Hundred (100) Year Limited Warranty on aluminum and steel upright posts (including Intensity®, Synergy™, Nucleus®, Voltage®, Little Buddies®, ELEVATE®, ACTIVATE®, INVIGORATE™) against structural failure due to corrosion, deterioration or workmanship.
- One Hundred (100) Year Limited Warranty on KoneKnect® clamps against structural failure due to corrosion, deterioration or workmanship.
- One Hundred (100) Year Limited Warranty on Hardware (nuts, bolts, washers)
- One Hundred (100) Year Limited Warranty on bolt-through fastening and clamp systems (Synergy™, Intensity®, Nucleus®, Voltage®, Little Buddies®, ELEVATE®).
- Twenty-Five (25) Year Limited Warranty on spring assemblies and aluminum cast animals.
- Fifteen (15) Year Limited Warranty on structure platforms and decks, metal roofs, table tops, bench tops, railings and barriers against structural failure due to materials or workmanship.
- Fifteen (15) Year Limited Warranty on all plastic components including StoneBorders against structural failure due to materials or workmanship.
- Ten (10) Year Limited Warranty on ShadePlay Canopies fabric, threads, and cables against degradation, cracking or material breakdown resulting from ultra-violet exposure, natural deterioration or manufacturing defects. This warranty is limited to the design loads as stated in the specifications.
- Ten (10) Year Limited Warranty on NaturePlay® Boulders and GFRG products against structural failure due to natural deterioration or workmanship. Natural wear, which may occur with any concrete product with age, is excluded from this warranty.
- Ten (10) Year Limited Warranty on Full Color Custom Signage against manufacturing defects that cause delamination or degradation of the sign. Full Color Custom Signs also carry a two (2) year warranty against premature fading of the print and graphics on the signs.
- Five (5) Year Limited Warranty on Intensity® and RopeVenture® cables and LEVEL X® flex bridge against premature wear due to natural deterioration or manufacturing defects. Determination of premature wear will be at the manufacturer's discretion.
- Five (5) Year Limited Warranty on moving parts, including swing components, against structural failure due to materials or workmanship.
- Five (5) Year Limited Warranty on PlayEnsemble® cables and mallets against defects in materials and workmanship.
- Three (3) Year Limited Warranty on electronic panel speakers, sound chips and circuit boards against electronic failure caused by manufacturing defects.

The warranty stated above is valid only if the equipment is erected in conformity with the layout plan and/or installation instructions furnished by BCI Burke Company, LLC using approved parts; have been maintained and inspected in accordance with BCI Burke Company, LLC instructions. Burke's liability and your exclusive remedy hereunder will be limited to repair or replacement of those parts found in Burke's reasonable judgment to be defective. Any claim made within the above stated warranty periods must be made promptly after discovery of the defect. A part is covered only for the original warranty period of the applicable part. Replacement parts carry the applicable warranty from the date of shipment of the replacement from Burke. After the expiration of the warranty period, you must pay for all parts, transportation and service charges.

Burke reserves the right to accept or reject any claim in whole or in part. Burke will not accept the return of any product without its prior written approval. Burke will assume transportation charges for shipment of the returned product if it is returned in strict compliance with Burke's written instructions.

THE FOREGOING WARRANTIES ARE EXCLUSIVE AND IN LIEU OF ANY OTHER WARRANTY, EXPRESS OR IMPLIED, INCLUDING BUT NOT LIMITED TO ANY IMPLIED WARRANTY OR MERCHANTABILITY OR FITNESS FOR A PARTICULAR PURPOSE. IF THE FOREGOING DISCLAIMER OF ADDITIONAL WARRANTIES IS NOT GIVEN FULL FORCE AND EFFECT, ANY RESULTING ADDITIONAL WARRANTY SHALL BE LIMITED IN DURATION TO THE EXPRESS WARRANTIES AND BE OTHERWISE SUBJECT TO AND LIMITED BY THE TERMS OF BURKE'S PRODUCT WARRANTY. SOME STATES DO NOT ALLOW THE EXCLUSION OF CERTAIN IMPLIED WARRANTIES, SO THE ABOVE LIMITATION MAY NOT APPLY TO YOU.

Warranty Exclusions: The above stated warranties do not cover: "cosmetic" defects, such as scratches, dents, marring, or fading; damage due to incorrect installation, vandalism, misuse, accident, wear and tear from normal use, exposure to extreme weather; immersion in salt or chlorine water, unauthorized repair or modification, abnormal use, lack of maintenance, or other cause not within Burke's control; and

Limitation of Remedies: Burke is not liable for consequential or incidental damages, including but not limited to labor costs or lost profits resulting from the use of or inability to use the products or from the products being incorporated in or becoming a component of any other product. If, after a reasonable number of repeated efforts, Burke is unable to repair or replace a defective or nonconforming product, Burke shall have the option to accept return of the product, or part thereof, if such does not substantially impair its value, and return the purchase price as the buyer's entire and exclusive remedy. Without limiting the generality of the foregoing, Burke will not be responsible for labor costs involved in the removal of products or the installation of replacement products. Some states do not allow the exclusion of incidental damages, so the above exclusion may not apply to you.

The environment near a saltwater coast can be extremely corrosive. Some corrosion and/or deterioration is considered "normal wear" in this environment. Product installed within 500 yards of a saltwater shoreline will only be covered for half the period of the standard product warranty, up to a maximum of five years, for defects caused by corrosion. Products installed in direct contact with saltwater or that are subjected to salt spray are not covered by the standard warranty for any defects caused by corrosion.

Contact your local Burke Representative for warranty information regarding Burke Turf® and Burke Tile products.

Terms of Sale

Pricing: Prices published in this catalog are in USD, are approximate and do not include shipping & handling, surfacing, installation nor applicable taxes. All prices are subject to change without notice. Contact your Burke representative for current pricing. Payments are to be made in USD.

Weights: Weights are approximate and may vary with actual orders.

Installation: All equipment is shipped unassembled. For a list of factory-certified installers in your area, please contact your Burke representative.

Specifications: Product specifications in this catalog were correct at the time of publication. However, product improvements are ongoing at Burke, and we reserve the right to change or discontinue specifications without notice.


Loss or Damage in Transit: A signed bill of lading is our receipt from a carrier that our shipment to you was complete and in good condition upon arrival. Before you sign, please check the Bill of Lading carefully when the shipment arrives to make sure nothing is missing and there are no damages. Once the shipment leaves our plant, we are no longer responsible for any damage, loss, or shortage.

For more information regarding the warranty, call Customer Service at 920-921-9220 or 1-800-356-2070.


01/2020

COLORS THAT MOVE YOU


HDPE PLASTIC PANELS

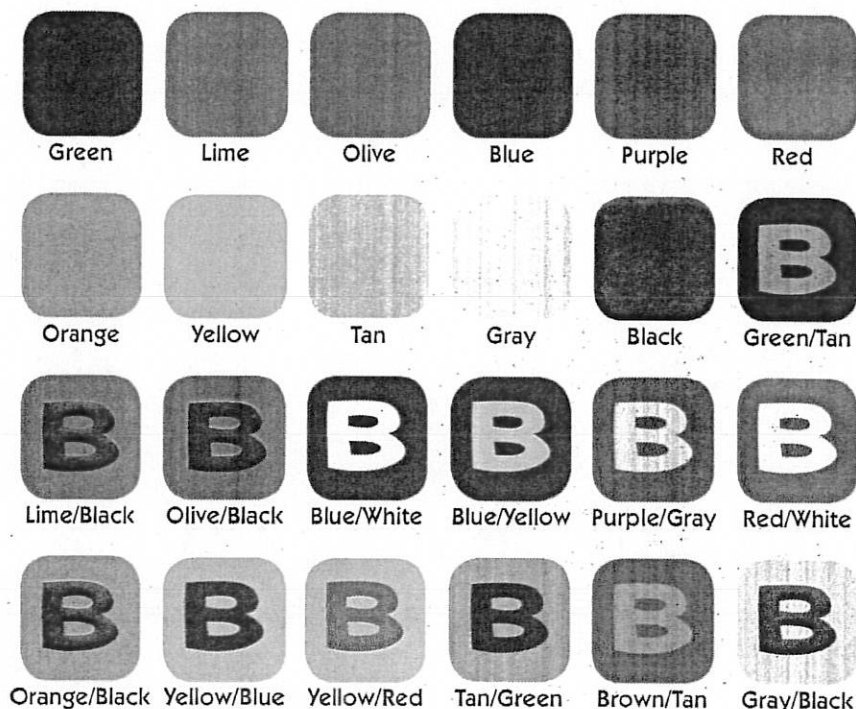


POWDER COAT PAINT

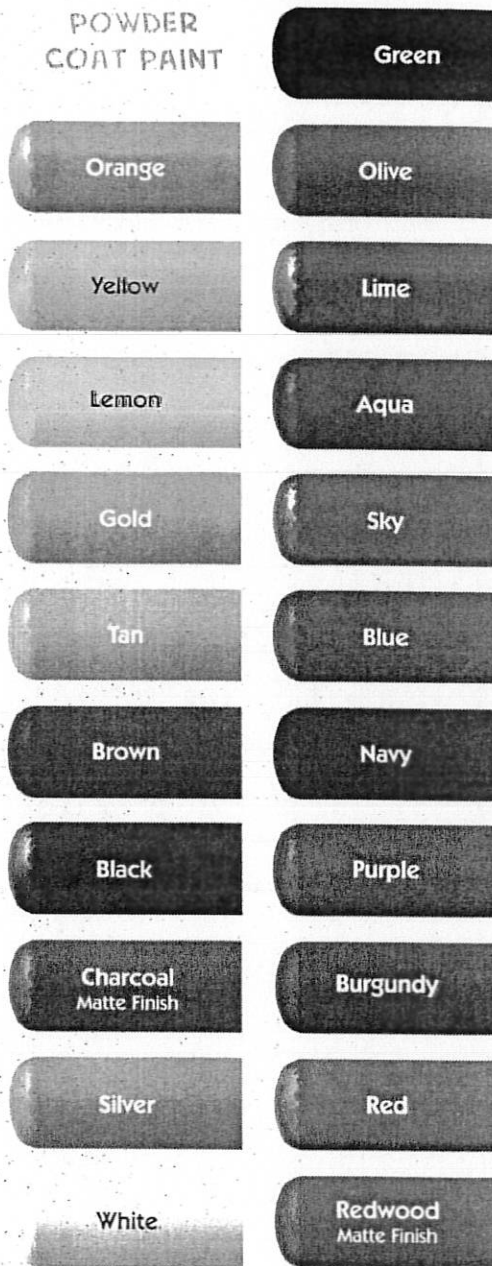


SHADE CANOPIES

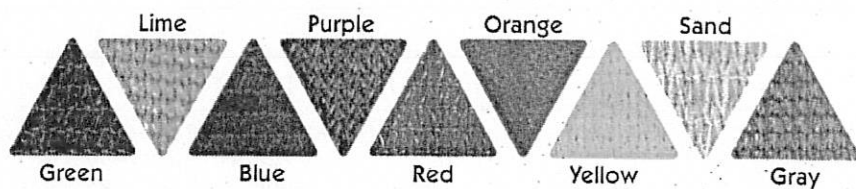


PLATFORMS

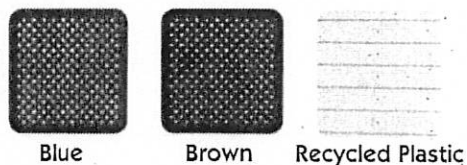

ROCKIT CLIMBERS

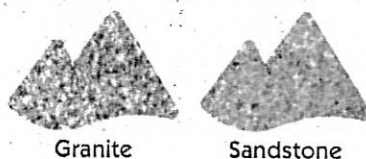

ROTOMOLD PLASTIC

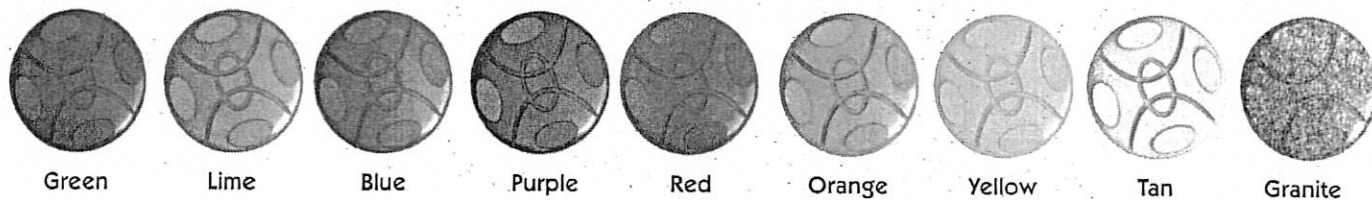

VISIT BCIBURKE.COM/COLORSELECTION TO CUSTOMIZE YOUR PLAYGROUND COLORS!

BCIBURKE.COM

Burke

800.266.1250