1738

FILED
REGISTER'S OFFICE
ESSEX COUNTY
Oct 24 2 34 PM '50
NEWARK, N.J.
BOOK ______ PAGE ______

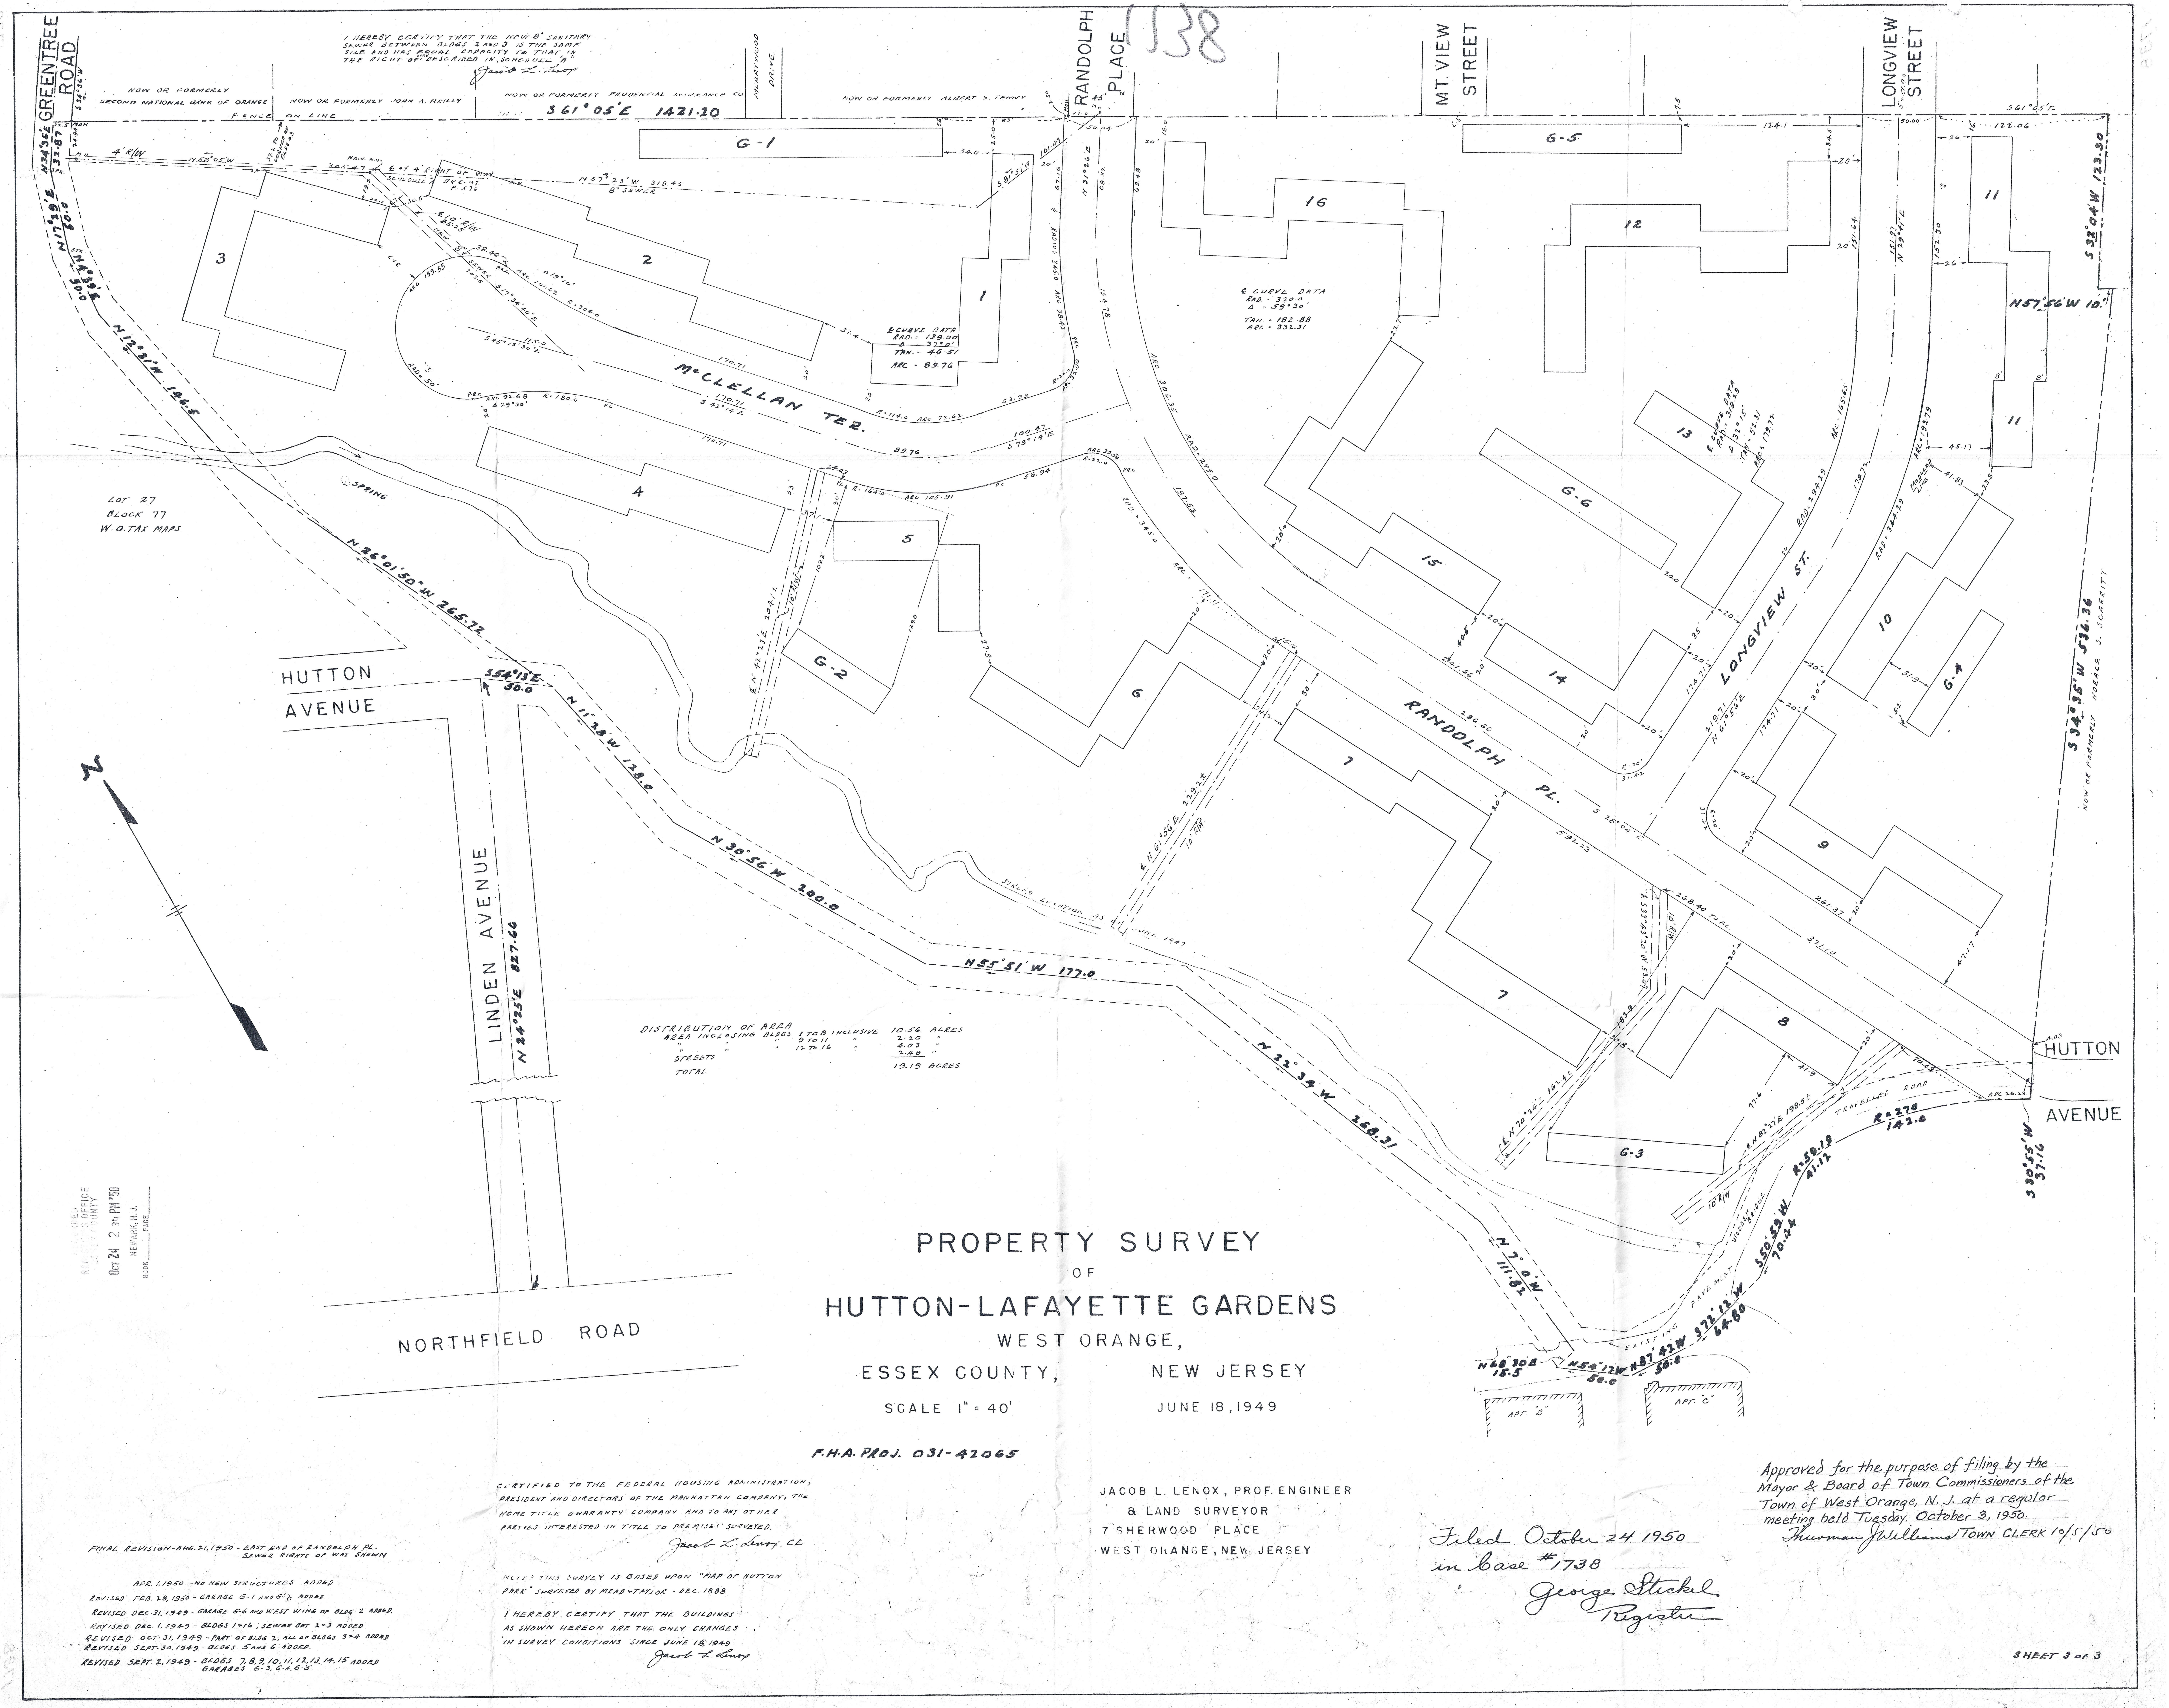

I HEREBY CERTIFY THAT THE NEW 8" SANITARY SEWER BETWEEN BLDGS 2 AND 3 IS THE SAME SIZE AND HAS EQUAL CAPACITY TO THAT IN THE RIGHT OF WAY DESCRIBED IN SCHEDULE "A"

Jacob L. Lenox

DISTRIBUTION OF AREA

AREA INCLOSING BLDGS 1 TO 8 INCLUSIVE	10.56	ACRES
" " " 9 TO 11 "	2.20	"
" " " 12 TO 16 "	4.03	"
STREETS	2.40	"
TOTAL	19.19	ACRES

PROPERTY SURVEY
OF
HUTTON-LAFAYETTE GARDENS
WEST ORANGE,
ESSEX COUNTY, NEW JERSEY
SCALE 1" = 40'
JUNE 18, 1949

F.H.A. PROJ. 031-42065

CERTIFIED TO THE FEDERAL HOUSING ADMINISTRATION, PRESIDENT AND DIRECTORS OF THE MANHATTAN COMPANY, THE HOME TITLE GUARANTY COMPANY AND TO ANY OTHER PARTIES INTERESTED IN TITLE TO PREMISES SURVEYED.

Jacob L. Lenox, CE

NOTE: THIS SURVEY IS BASED UPON "MAP OF HUTTON PARK" SURVEYED BY MEAD + TAYLOR - DEC. 1888

I HEREBY CERTIFY THAT THE BUILDINGS AS SHOWN HEREON ARE THE ONLY CHANGES IN SURVEY CONDITIONS SINCE JUNE 18, 1949

Jacob L. Lenox

JACOB L. LENOX, PROF. ENGINEER
& LAND SURVEYOR
7 SHERWOOD PLACE
WEST ORANGE, NEW JERSEY

FINAL REVISION - AUG. 21, 1950 - EAST END OF RANDOLPH PL. SEWER RIGHTS OF WAY SHOWN

APR. 1, 1950 - NO NEW STRUCTURES ADDED
REVISED FEB. 28, 1950 - GARAGE G-1 AND G-2 ADDED
REVISED DEC. 31, 1949 - GARAGE G-6 AND WEST WING OF BLDG 2 ADDED.
REVISED DEC. 1, 1949 - BLDGS 1 + 16, SEWER BET 2 + 3 ADDED
REVISED OCT. 31, 1949 - PART OF BLDG 2, ALL OF BLDGS 3 + 4 ADDED
REVISED SEPT. 30, 1949 - BLDGS 5 AND 6 ADDED.
REVISED SEPT. 2, 1949 - BLDGS 7, 8, 9, 10, 11, 12, 13, 14, 15 ADDED GARAGES G-3, G-4, G-5

Filed October 24, 1950
in Case #1738
George Stickel
Register

Approved for the purpose of filing by the Mayor & Board of Town Commissioners of the Town of West Orange, N.J. at a regular meeting held Tuesday, October 3, 1950.
Thurman J. Williams TOWN CLERK 10/5/50

SHEET 3 OF 3