


305-24

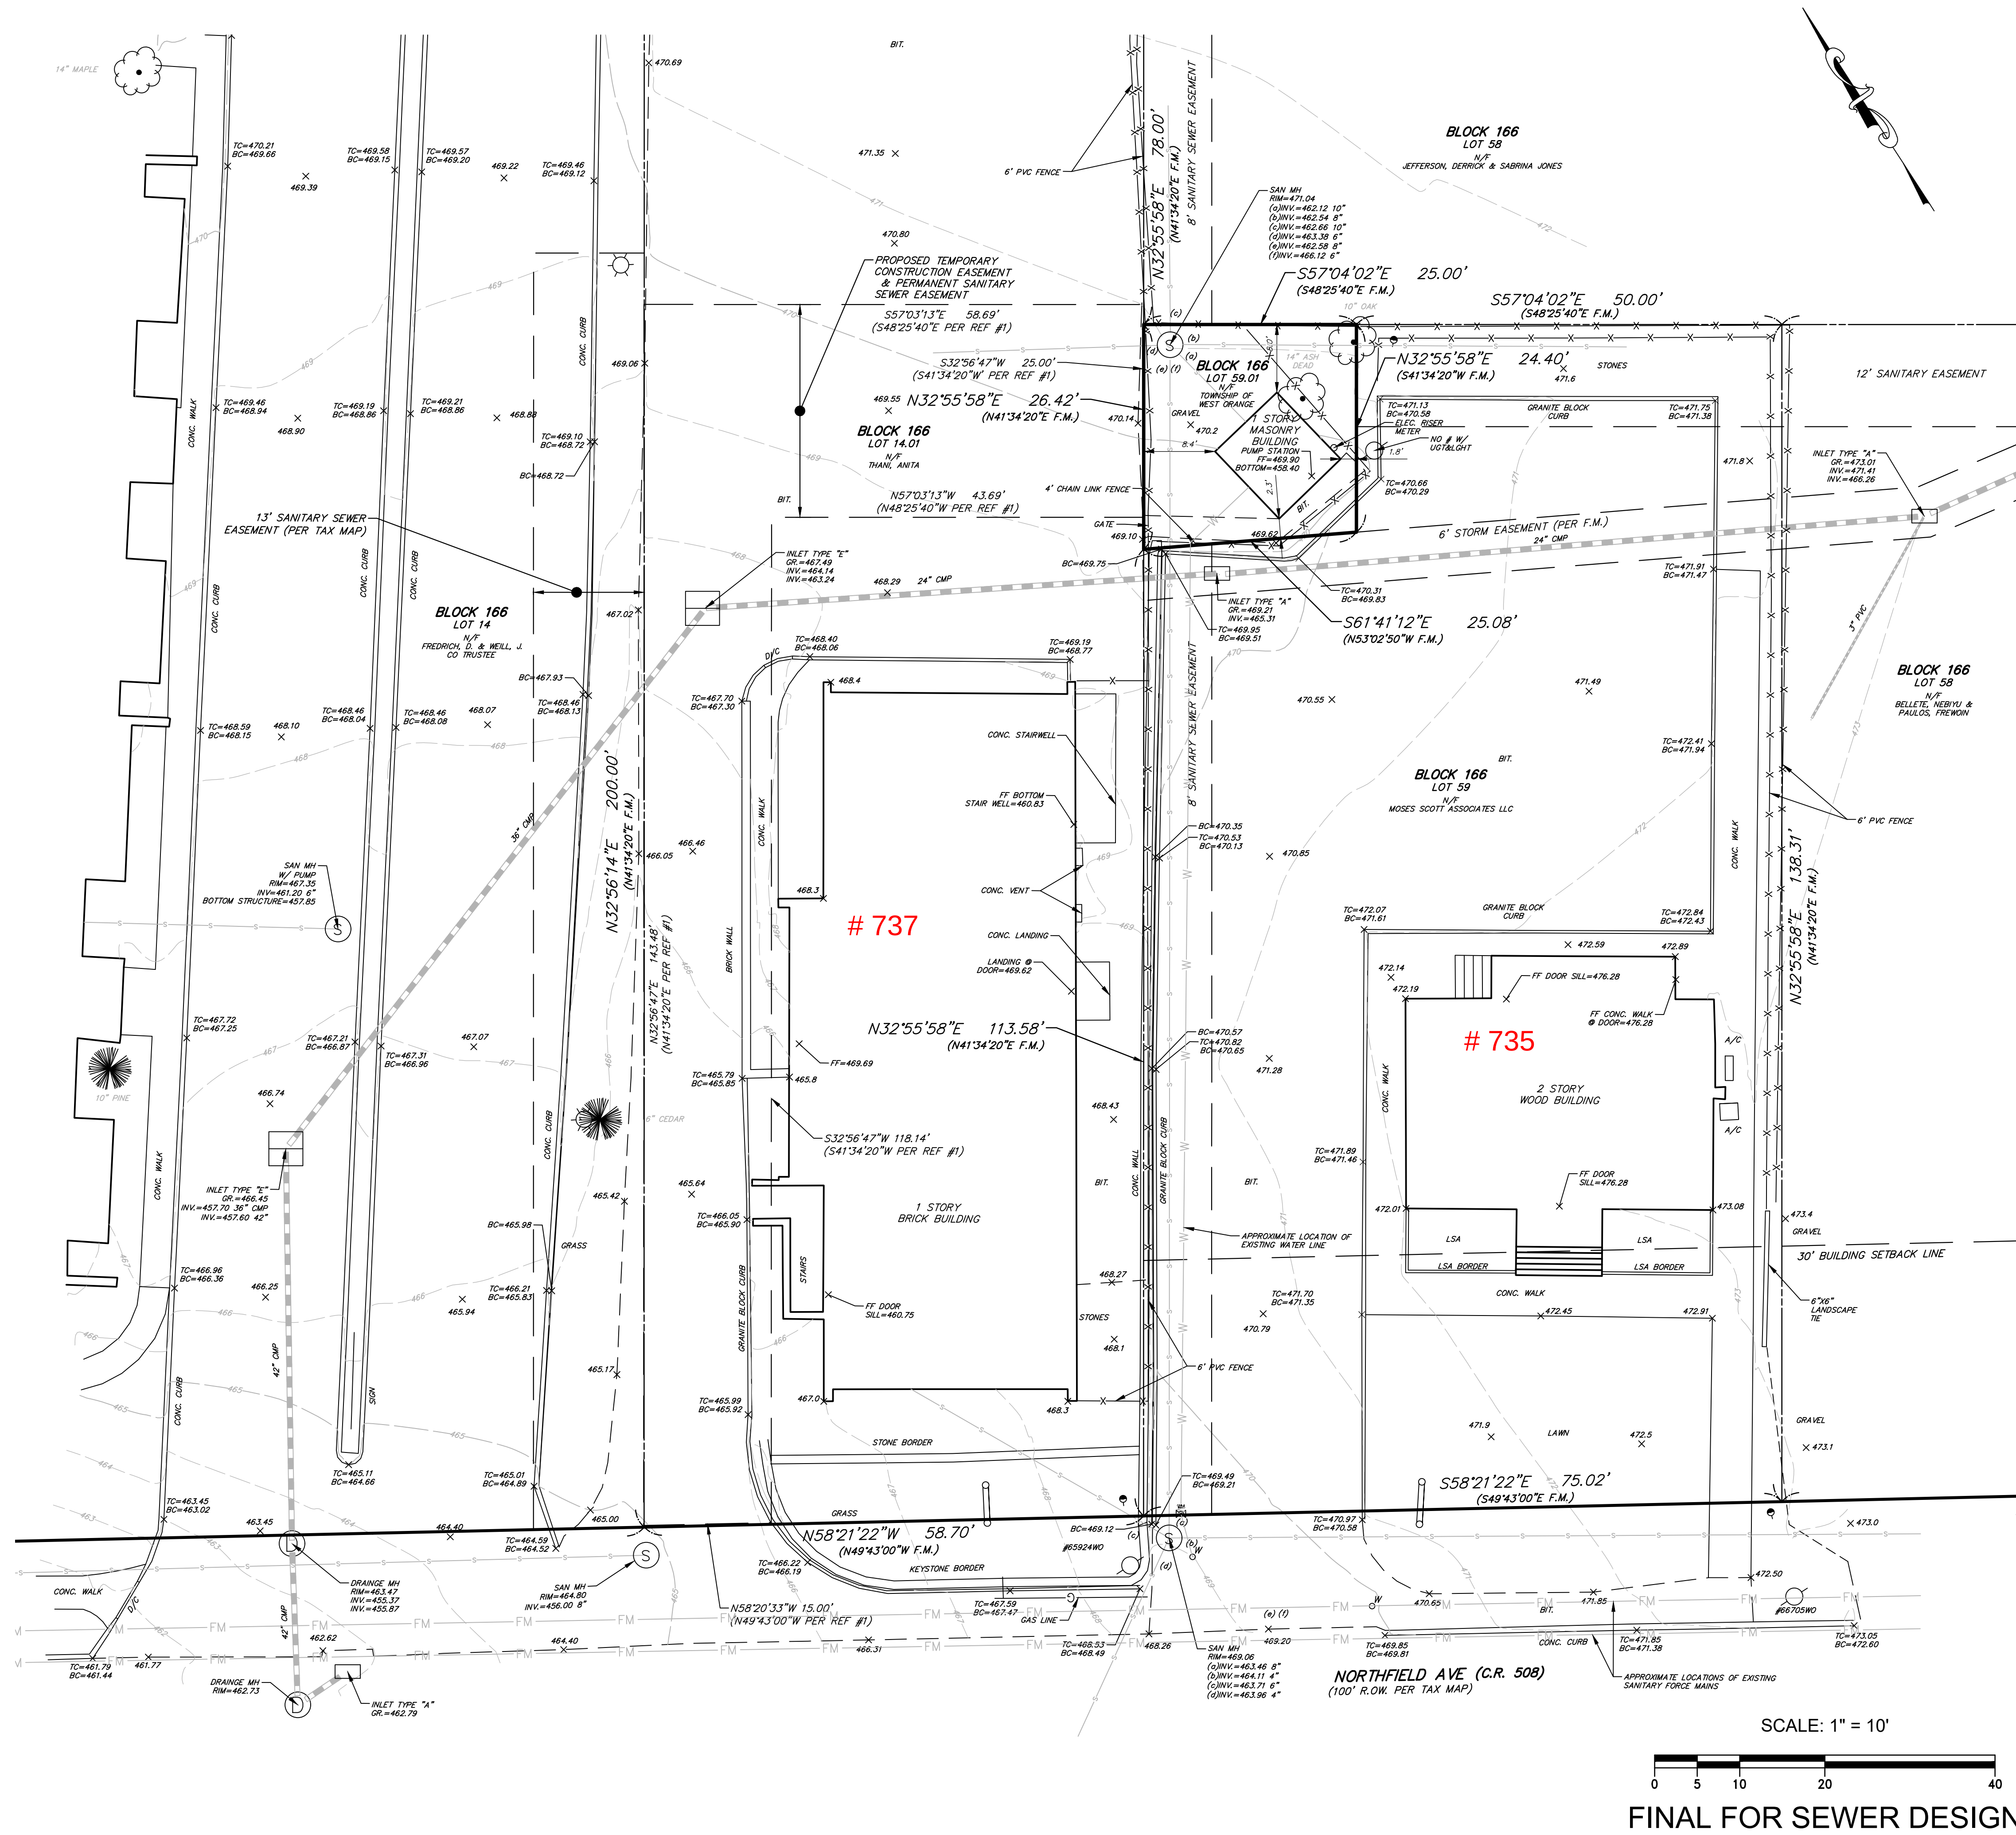

SCALE: 1" = 10'

0 5 10 20 40

FINAL FOR SEWER DESIGN

GPI Engineering
Design
Planning
Construction Management
973.377.8500 GPINET.COM
Greenman-Pedersen, Inc.
301 Gibraltar Drive, Suite 2A
Morris Plains, NJ 07950
Certificates of Authorization #24GA27959500
#21MH00012700

REVISIONS
8
7
6
5
4
3
2
1

CLIENT: TOWNSHIP OF WEST ORANGE
PROJECT: KORWEL PUMP STATION DECOMMISSION PROJECT
BLOCK 166, LOT 59.01
TOWNSHIP OF WEST ORANGE, ESSEX COUNTY, NJ
DRAWING TITLE: EXISTING CONDITIONS PLAN

ANDREW CANGIANO
Professional Engineer
License #43111

SCALE: 1"=10'
DRAWN BY: NPM
CHECKED BY: AC
DATE: 7/15/24
DRAWING NUMBER:
4
SHEET NUMBER: 4 OF 9
PROJECT NO: 2200066
PHASE: